


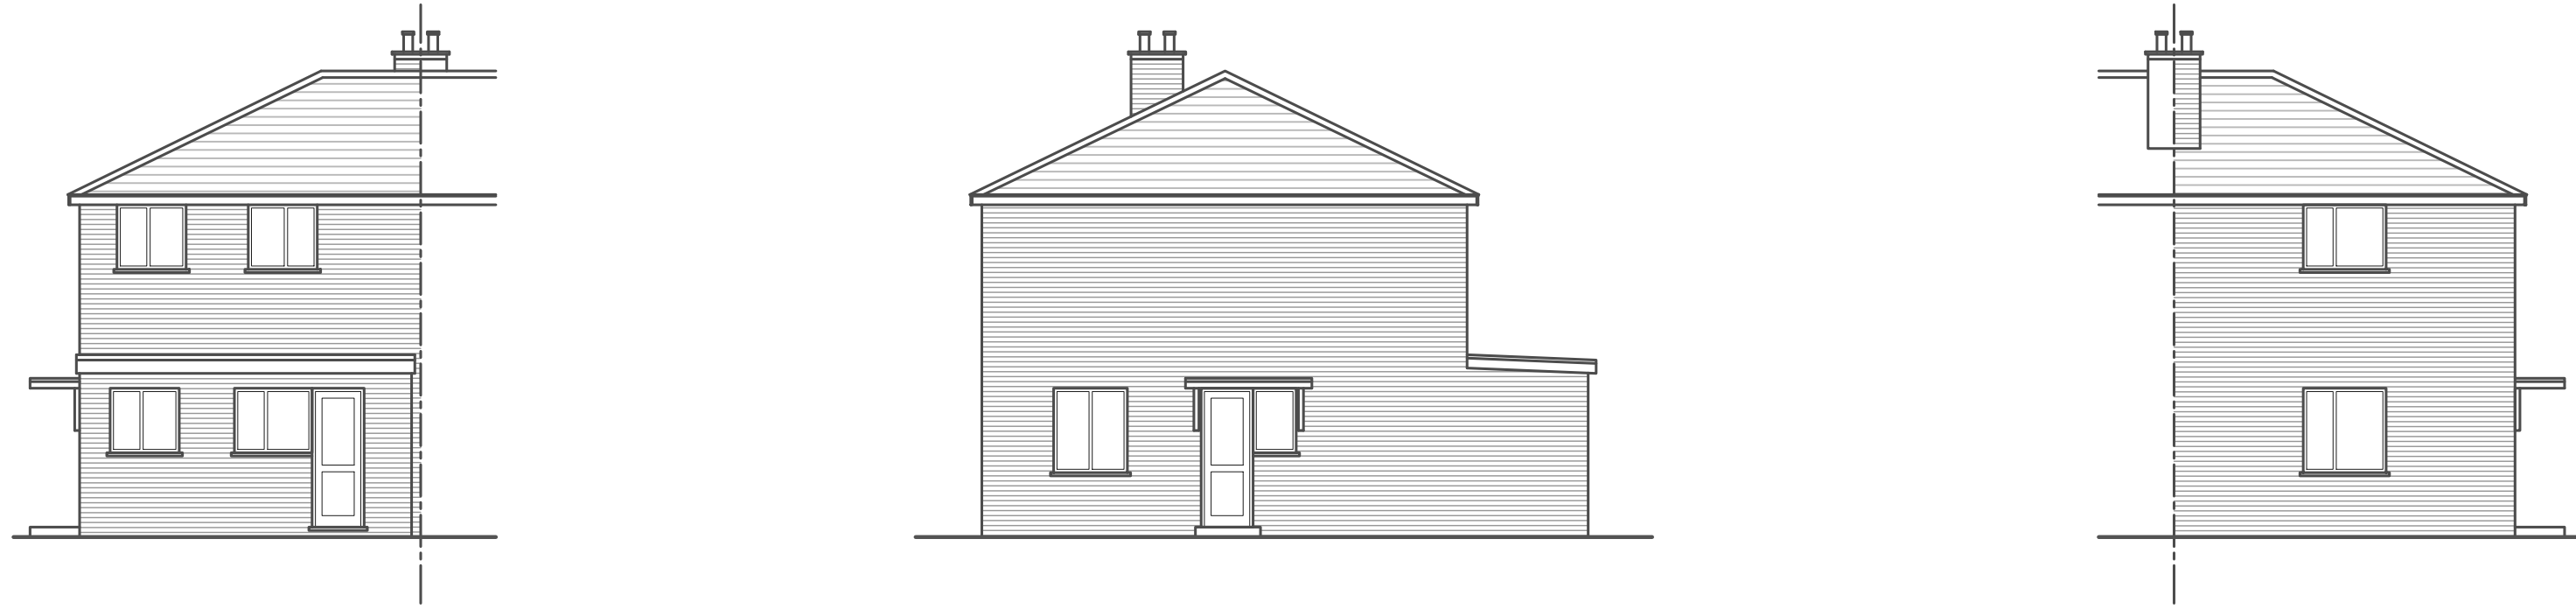


North / Side Elevation As Existing
(Scale 1:100)


East / Front Elevation As Existing
(Scale 1:100)

South / Side Elevation As Existing
(Scale 1:100)


Site Plan As Existing
(Scale 1:100)

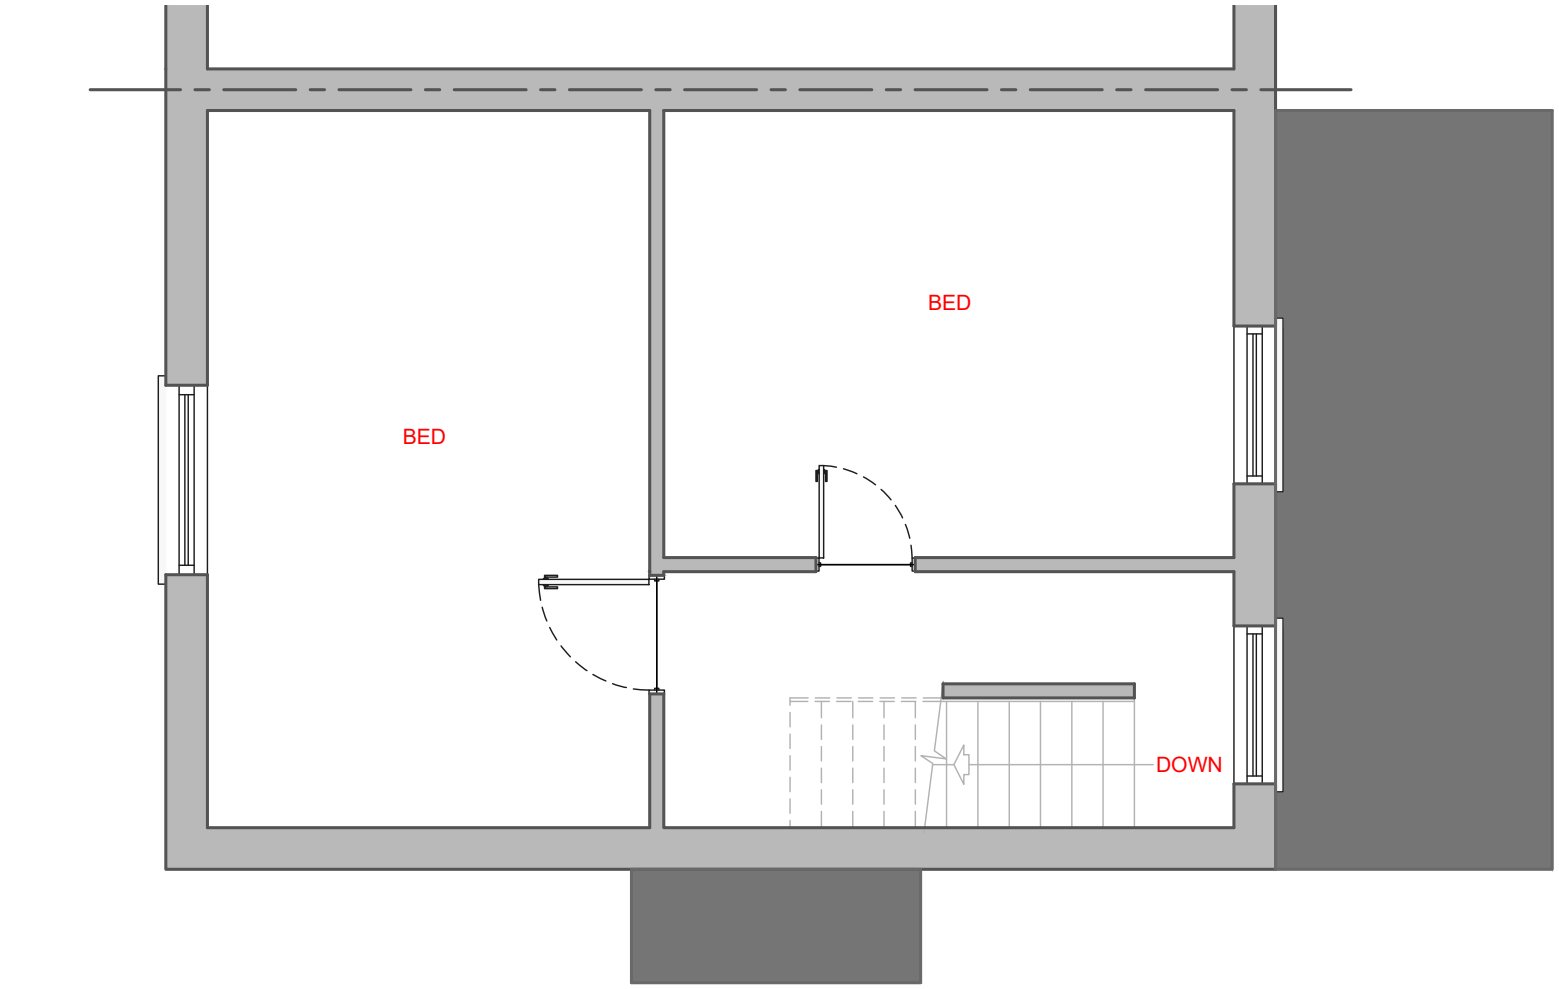

First Floor Plan As Existing
(Scale 1:50)


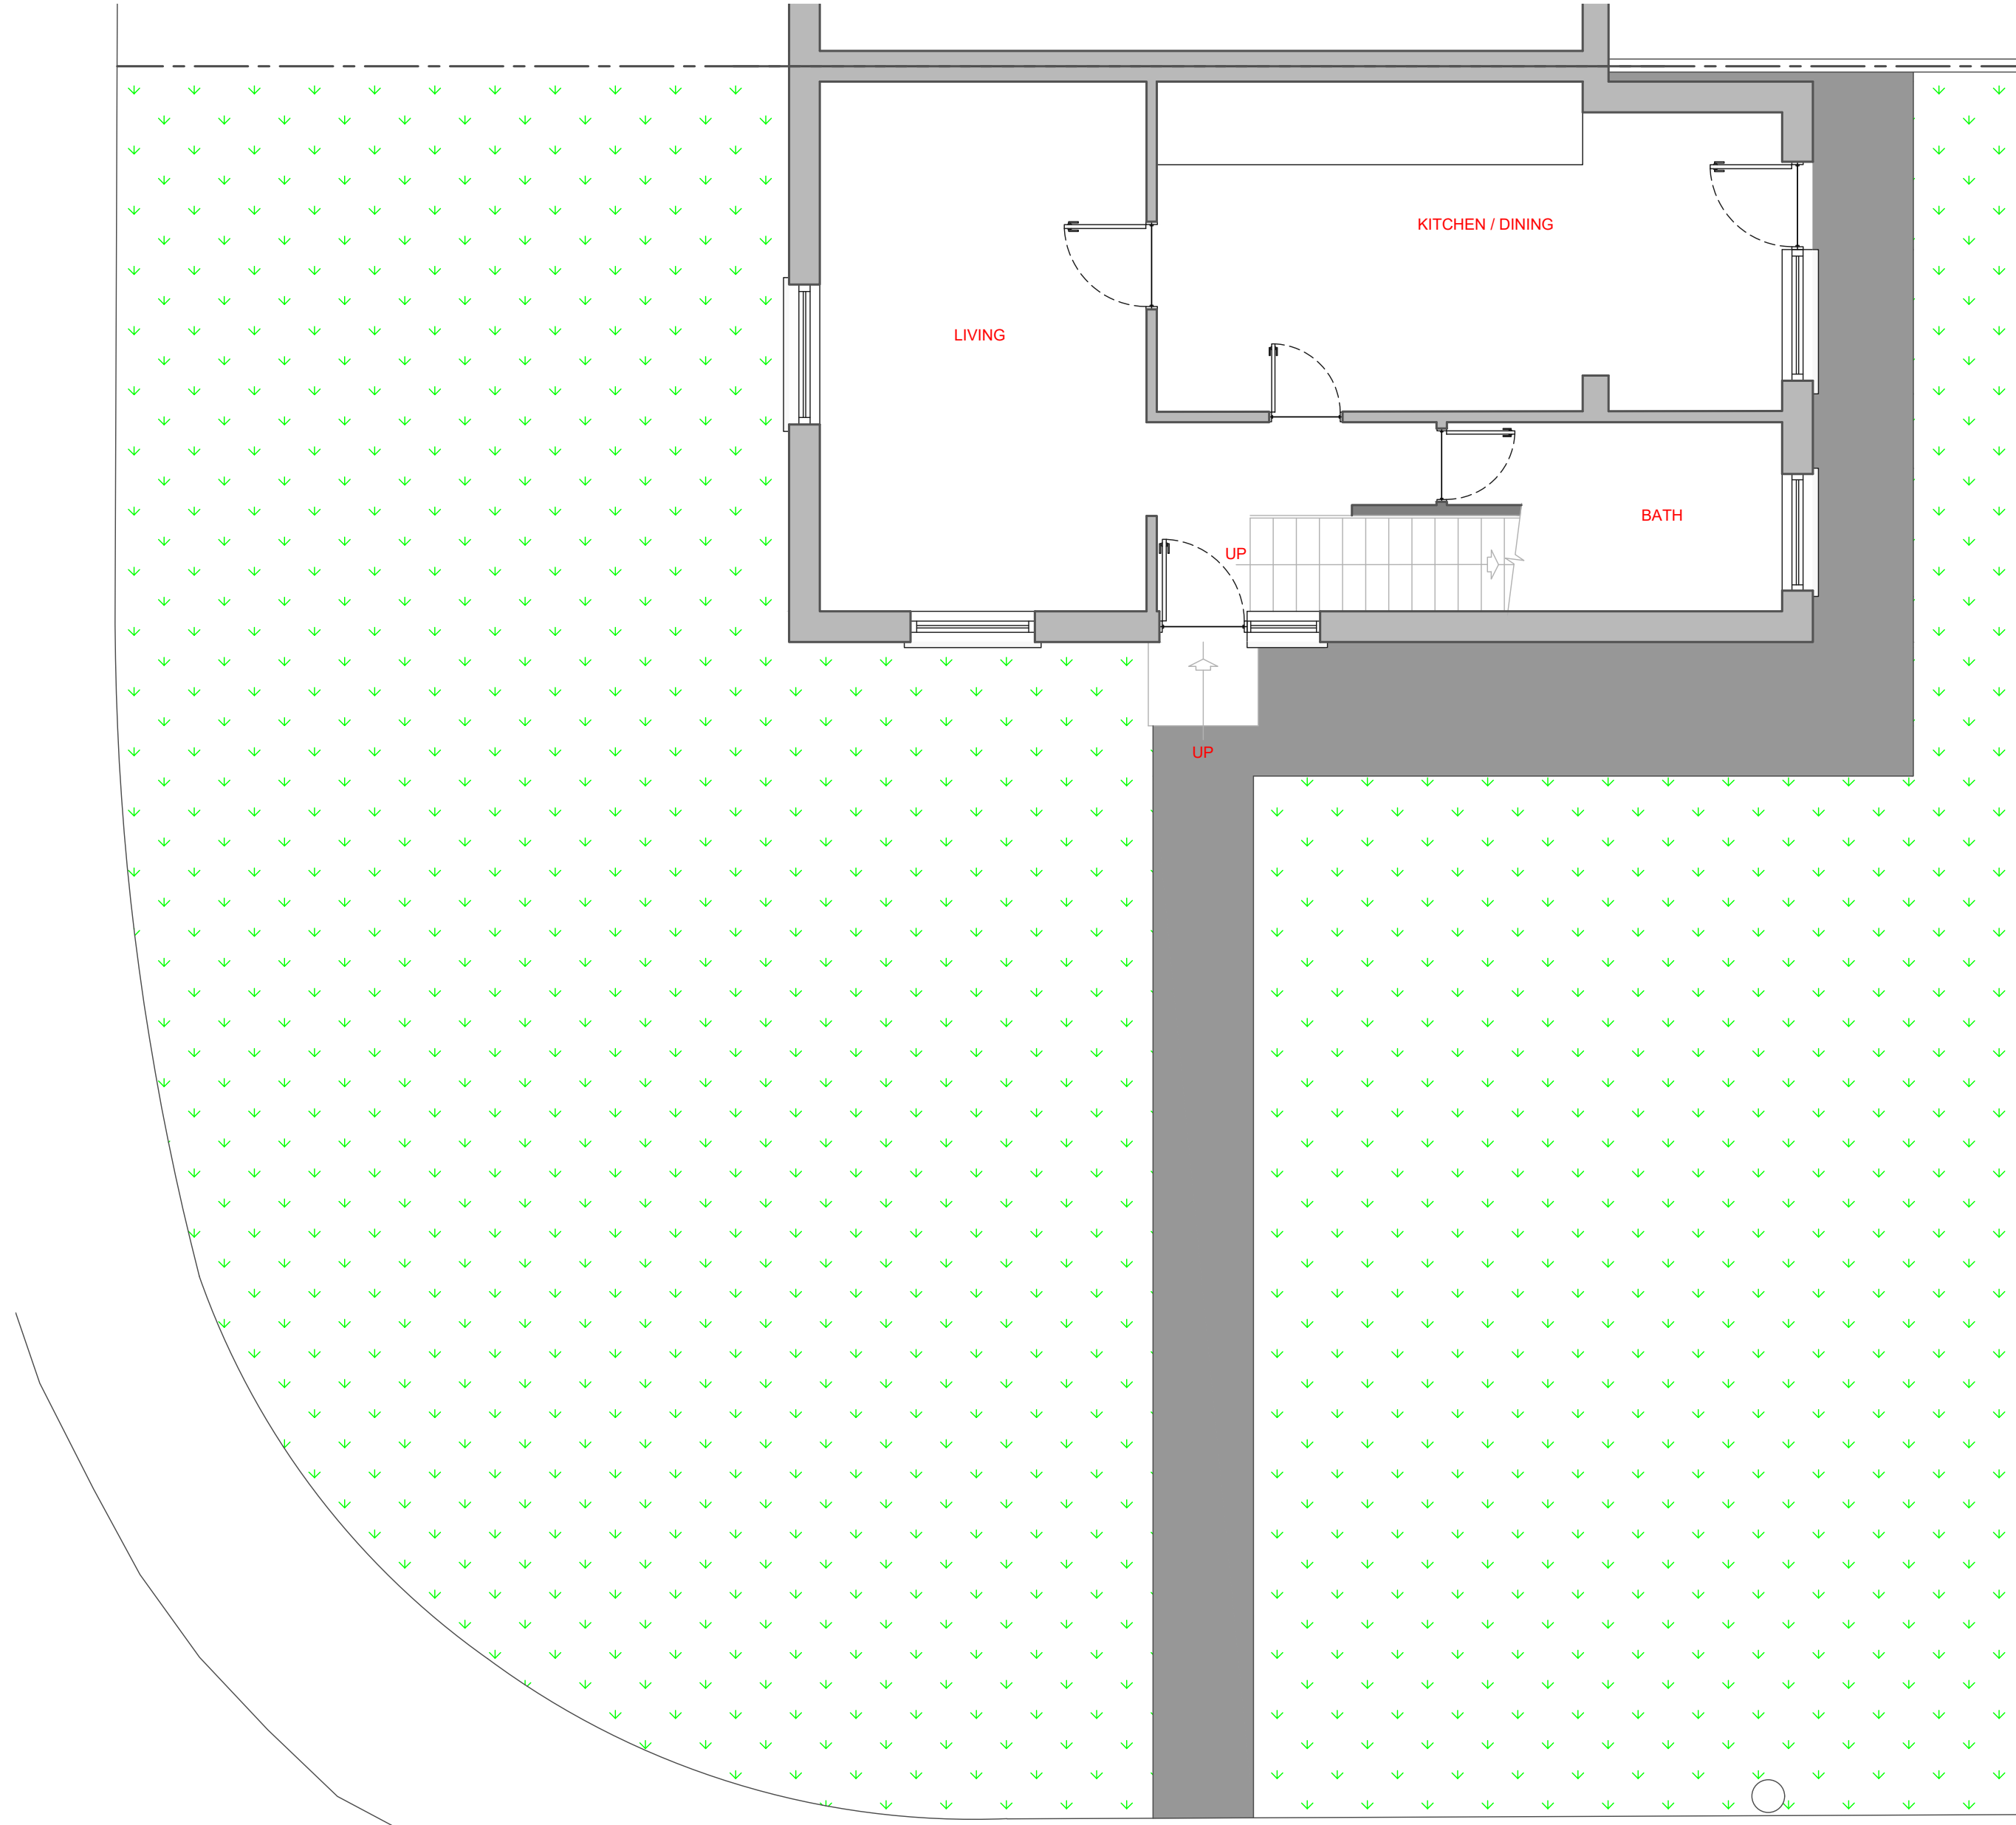



Ground Floor Plan As Existing
(Scale 1:50)

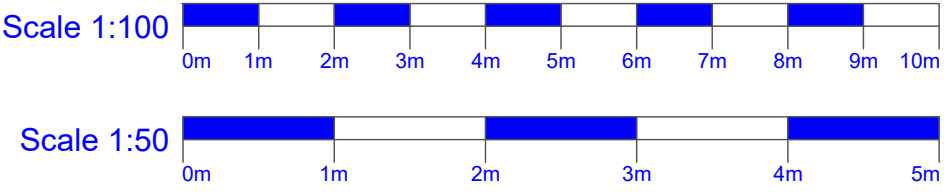

Planning Permission

Only figured dimensions on this drawing are to be worked from. All dimensions shown are in millimetres unless otherwise stated. All sizes and dimensions to be verified on site before work commences. Any discrepancies should be reported to the Site Manager of this project.

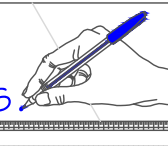 Date	No.	Rev.	Job	Model
Client				
N. Parker and F. Nash			3 Modbury Gardens	
			Reading	
Scale	Drawn		Berkshire	
See Plans @ A1			RG2 7PD	
Date	Checked			
June 2019	/			
Drg No.			Drawing	
D060-19-101			Site, Floor Plans And Elevations	
			As Existing	
				
				
Dillons Design Ltd. 76A Exeter Road Exmouth Devon EX8 1PZ				
E-mail :- post@dillonsdesign.co.uk Web :- www.dillonsdesign.co.uk			Tel :- 01395 272739 Fax :- 01395 272739	


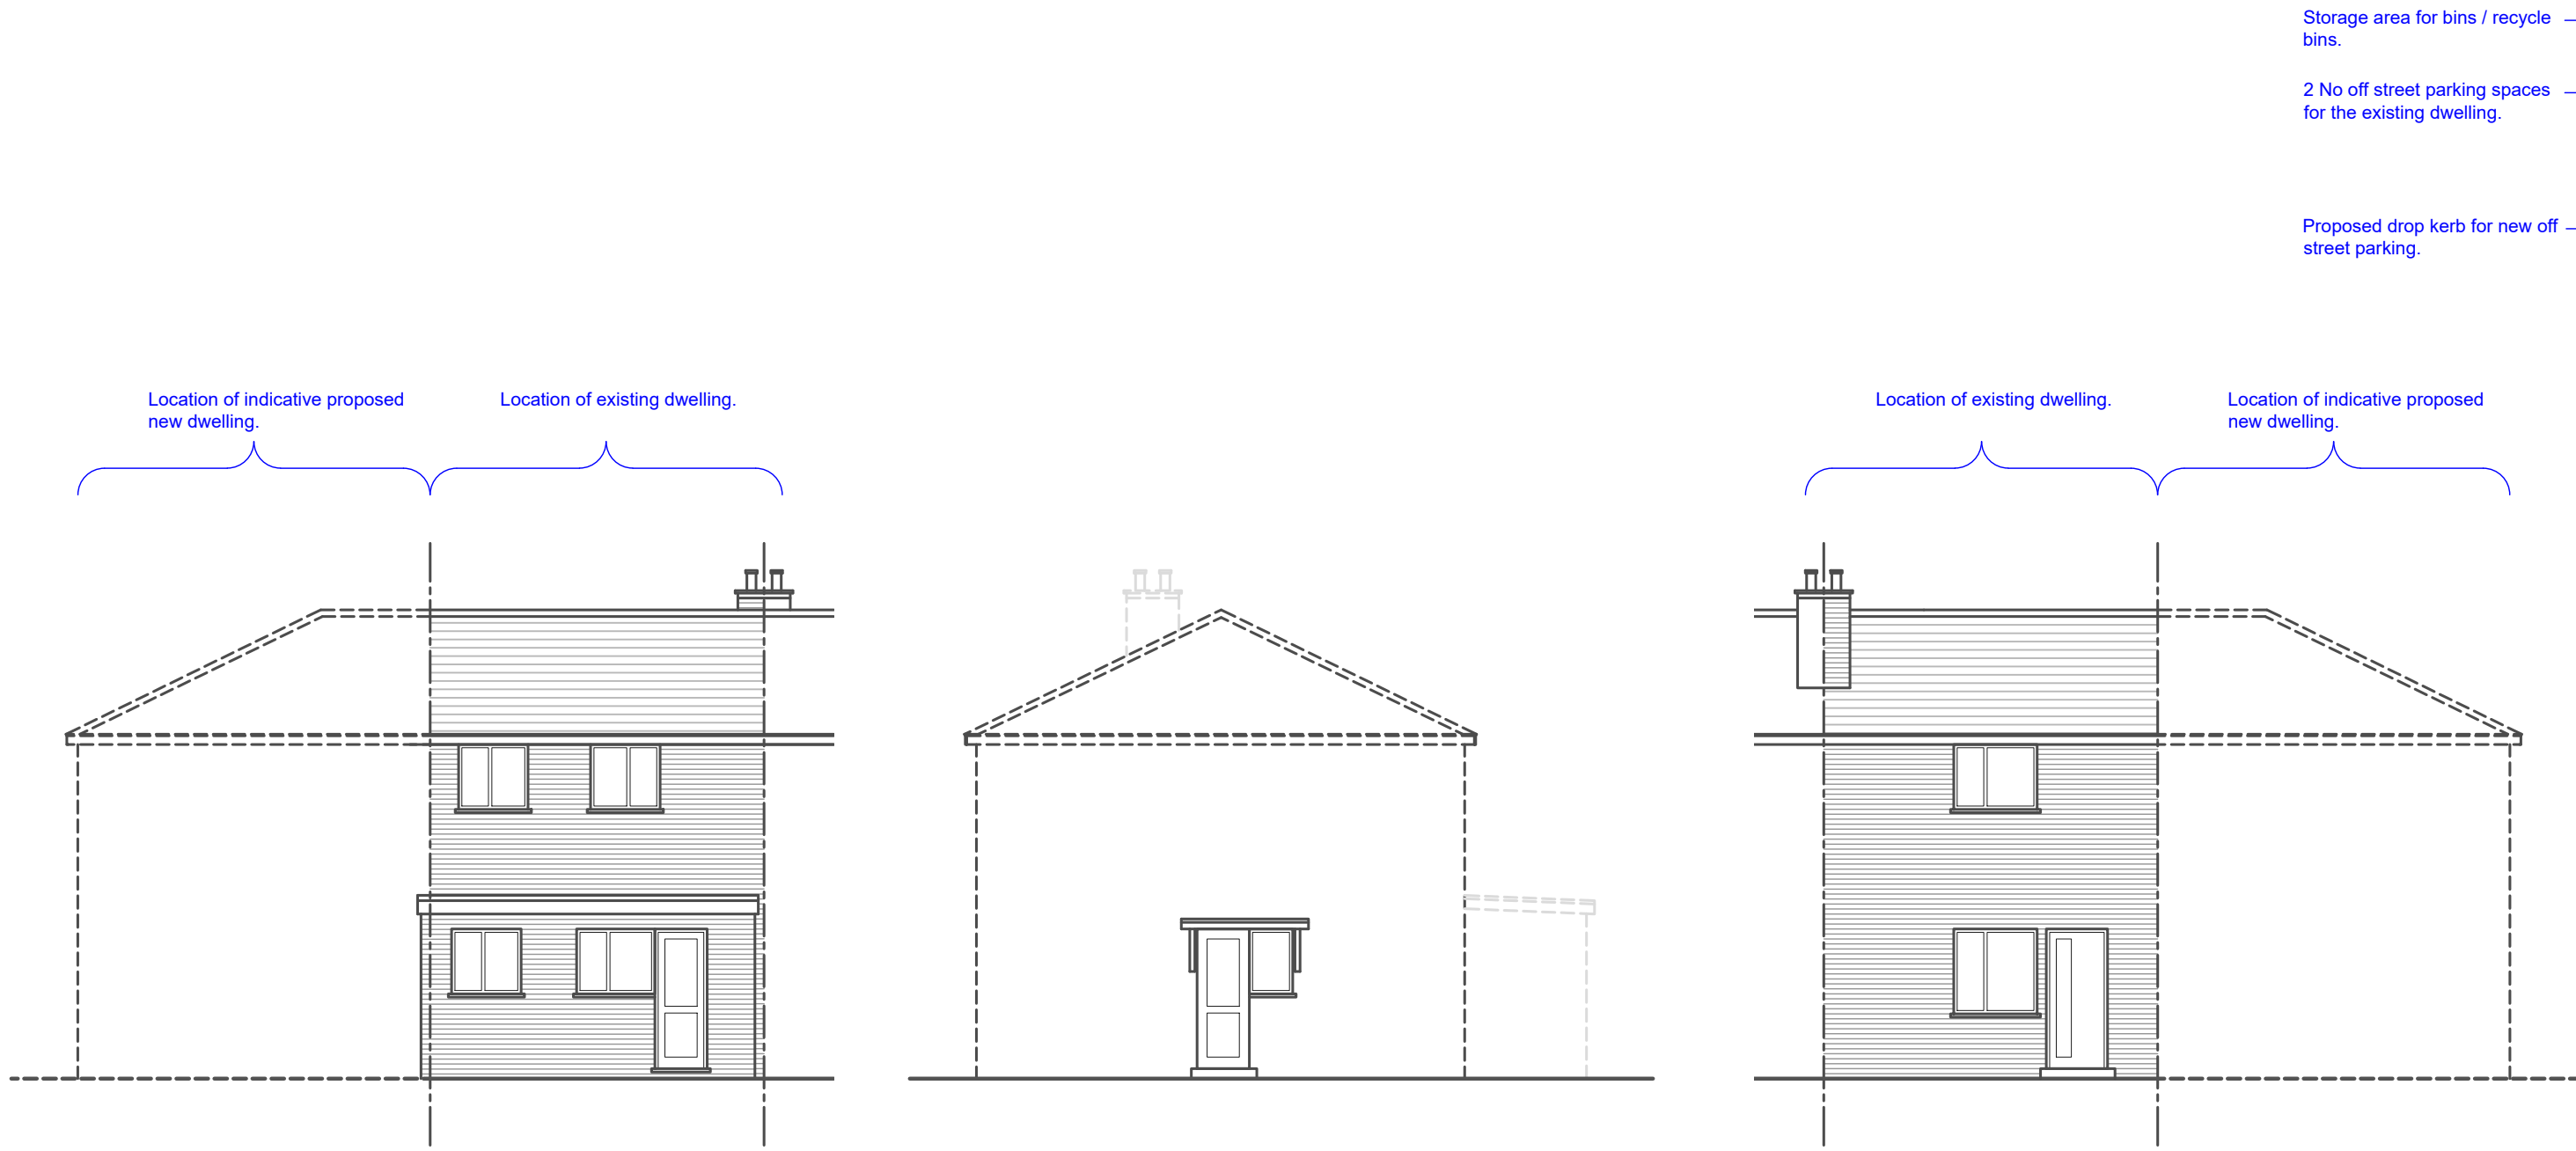


North / Side Elevation As Proposed
(Scale 1:100)

East / Front Elevation As Proposed
(Scale 1:100)

South / Side Elevation As Proposed
(Scale 1:100)


Site Plan As Proposed
(Scale 1:100)

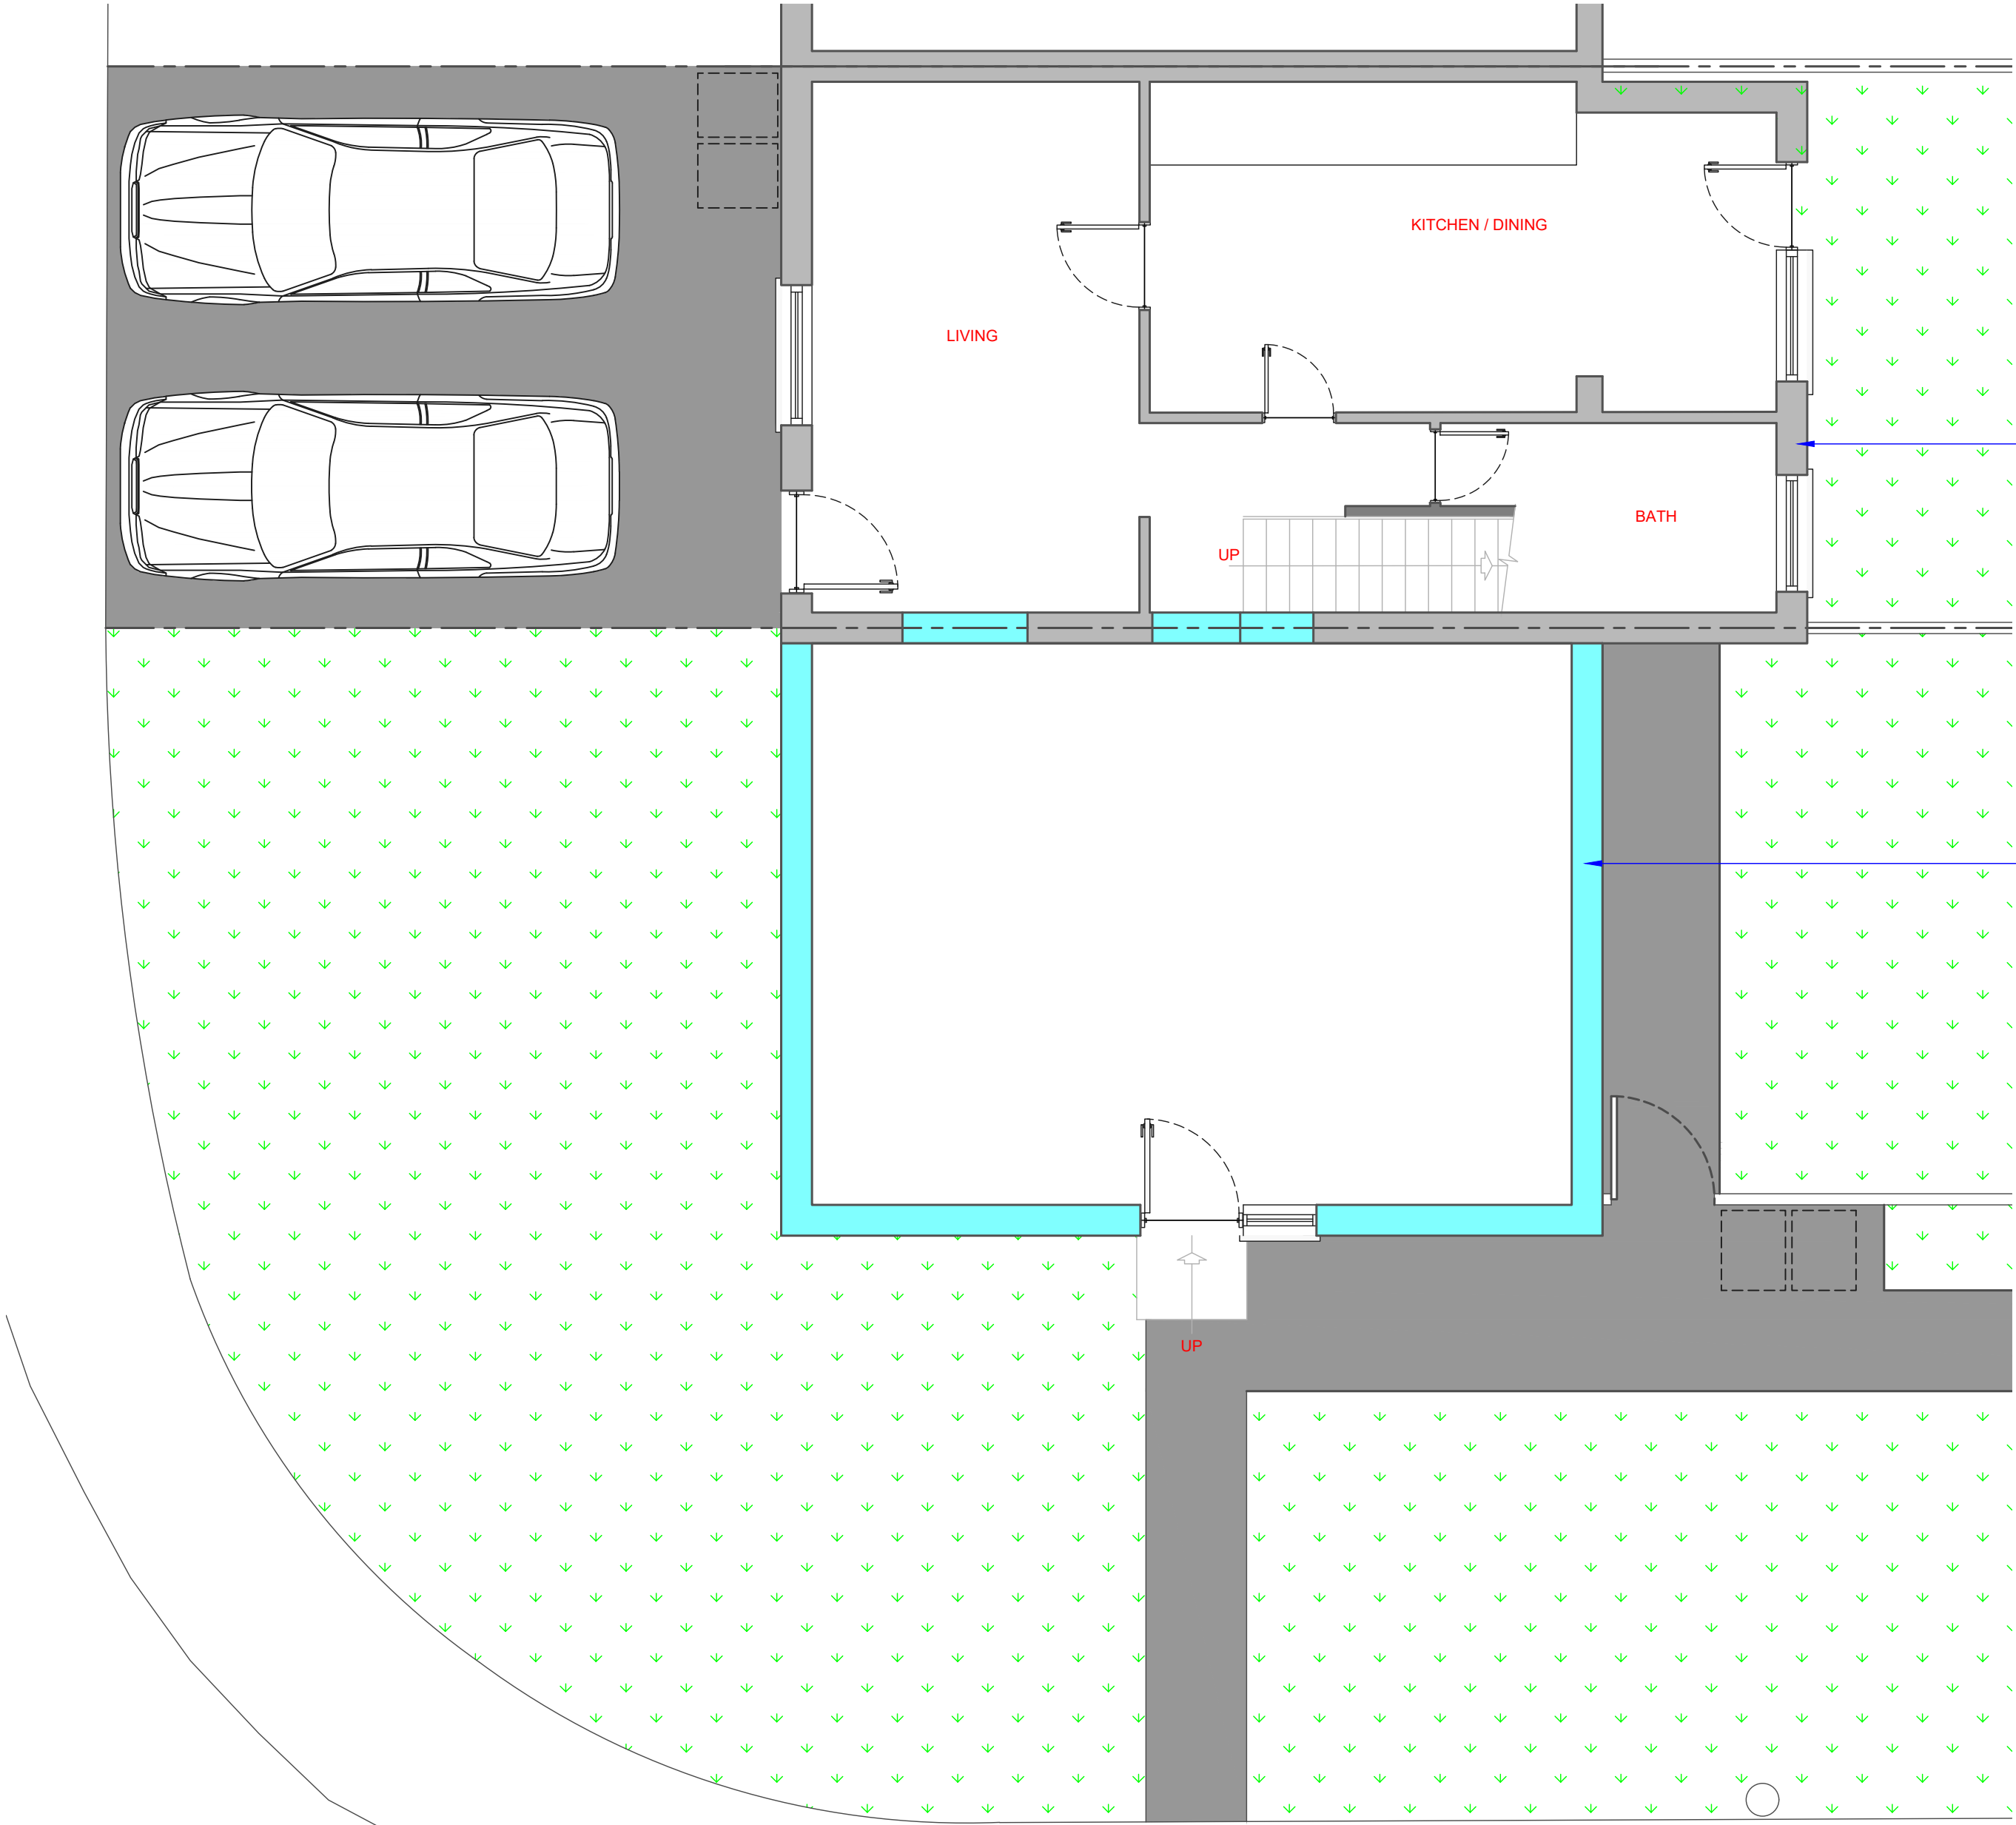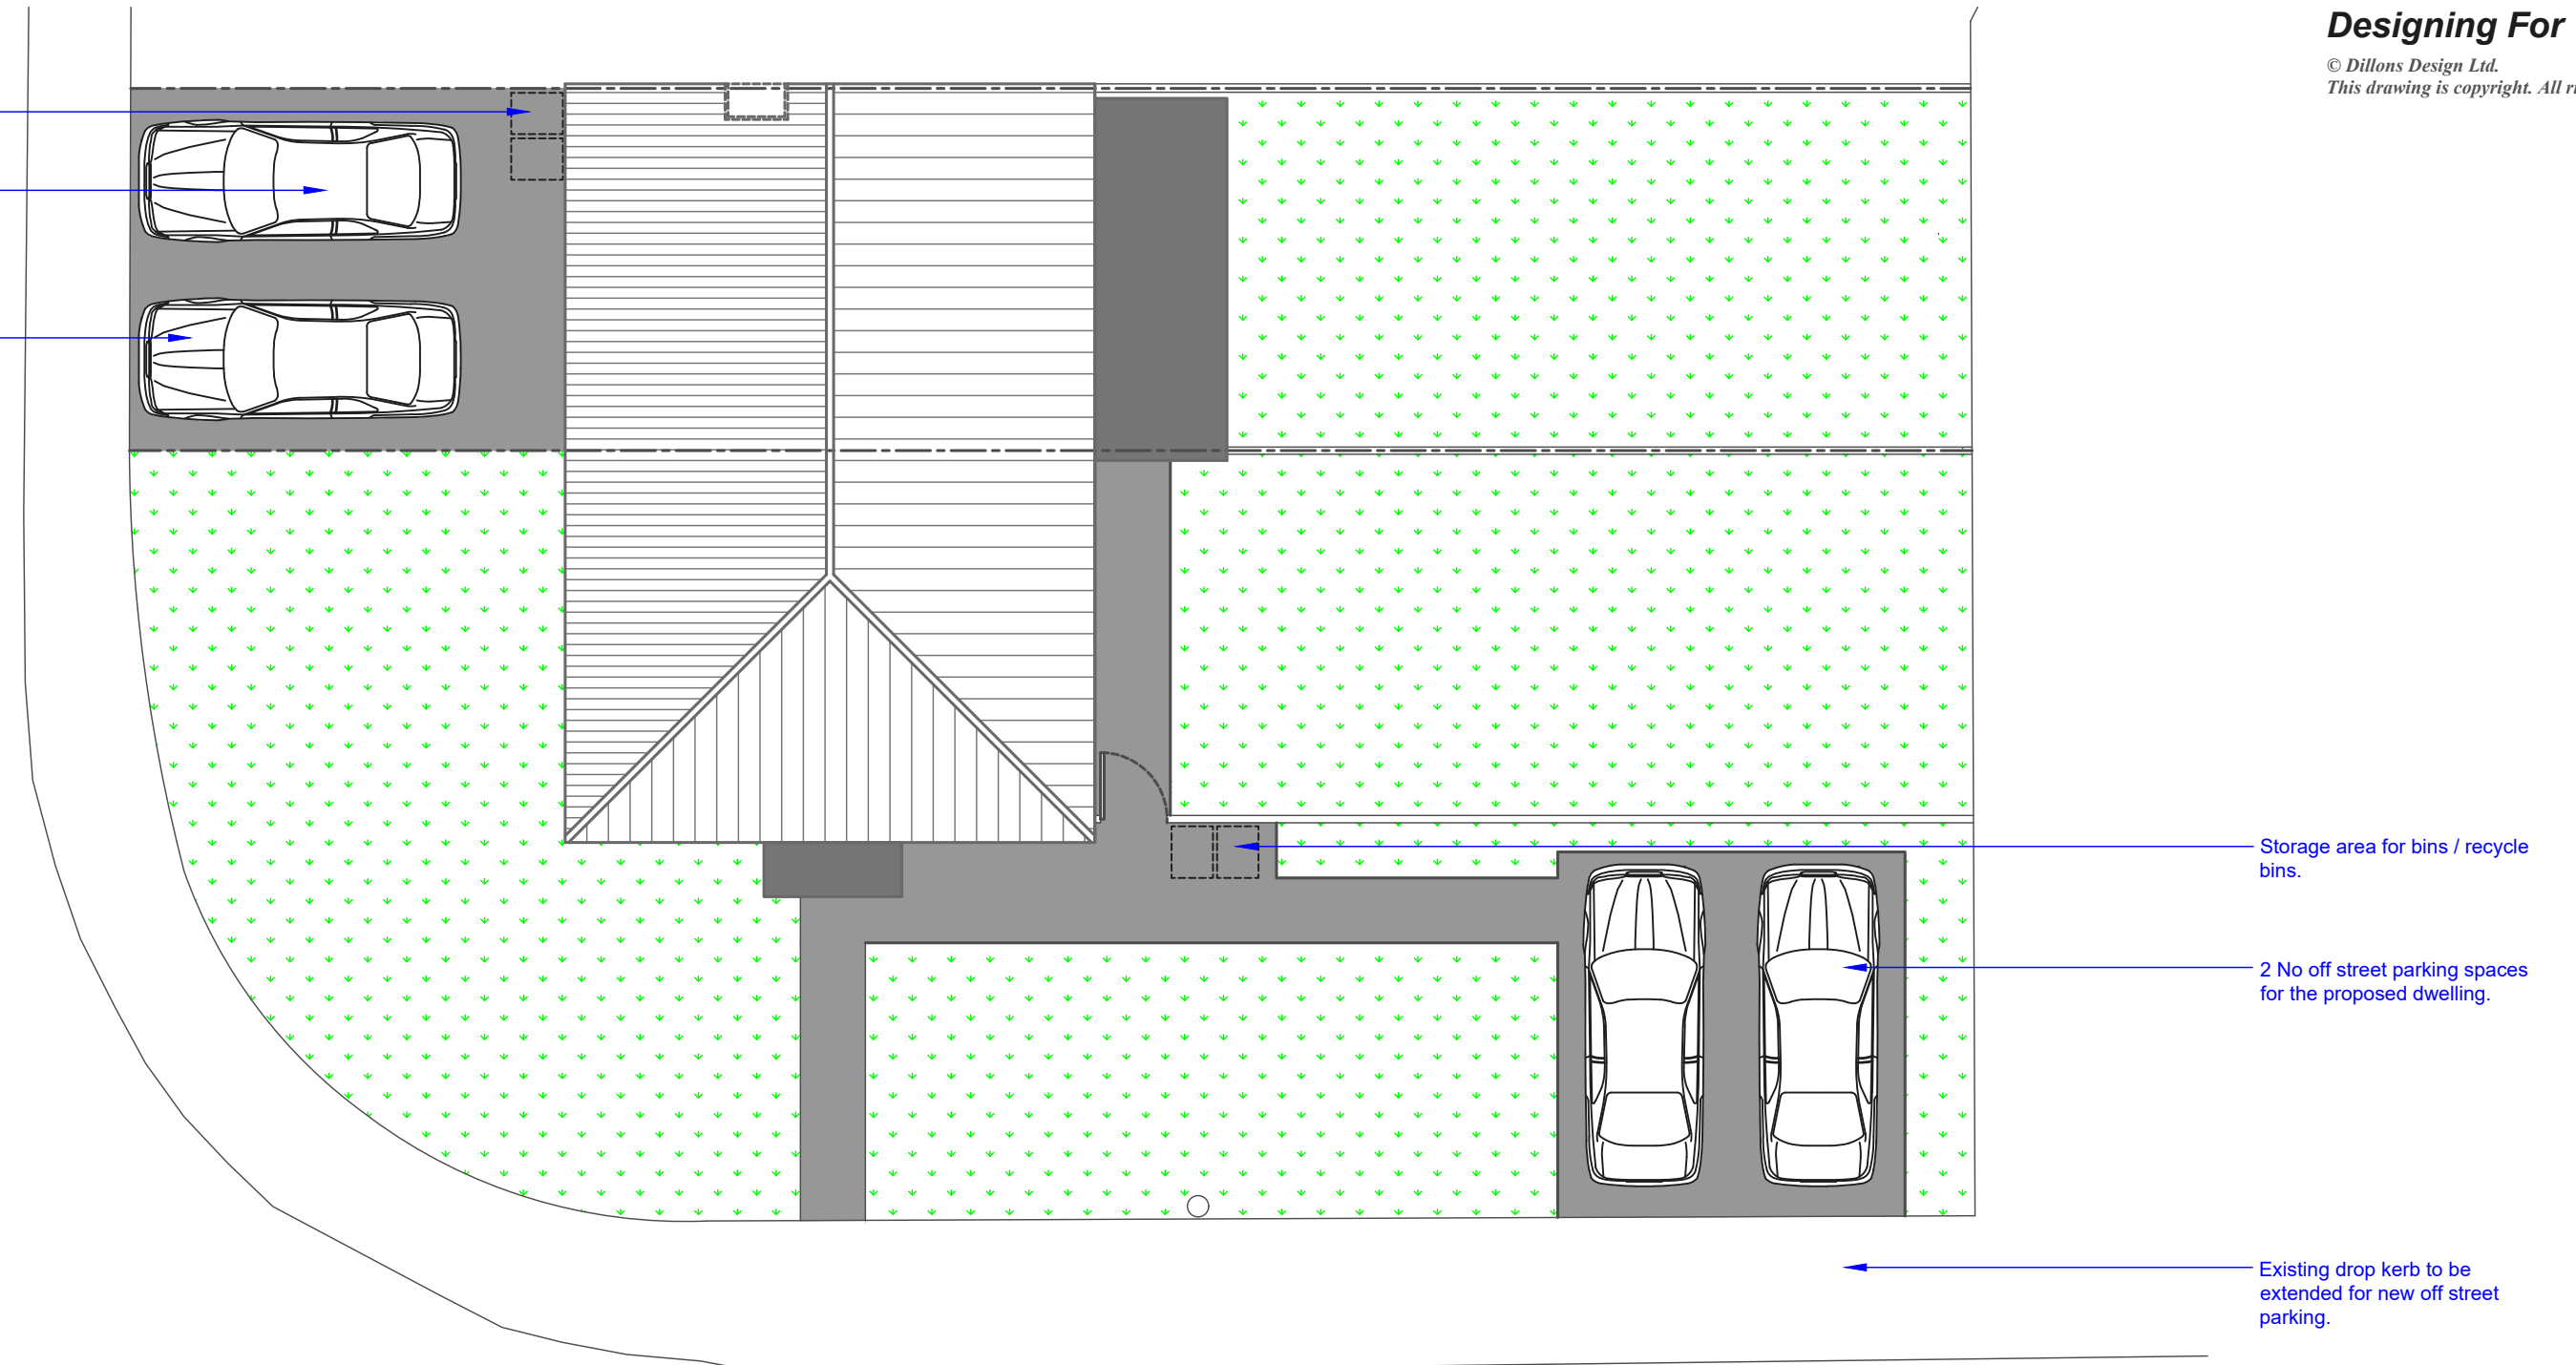

Ground Floor Plan As Proposed
(Scale 1:50)

Location of existing dwelling.

Location of indicative proposed new dwelling.

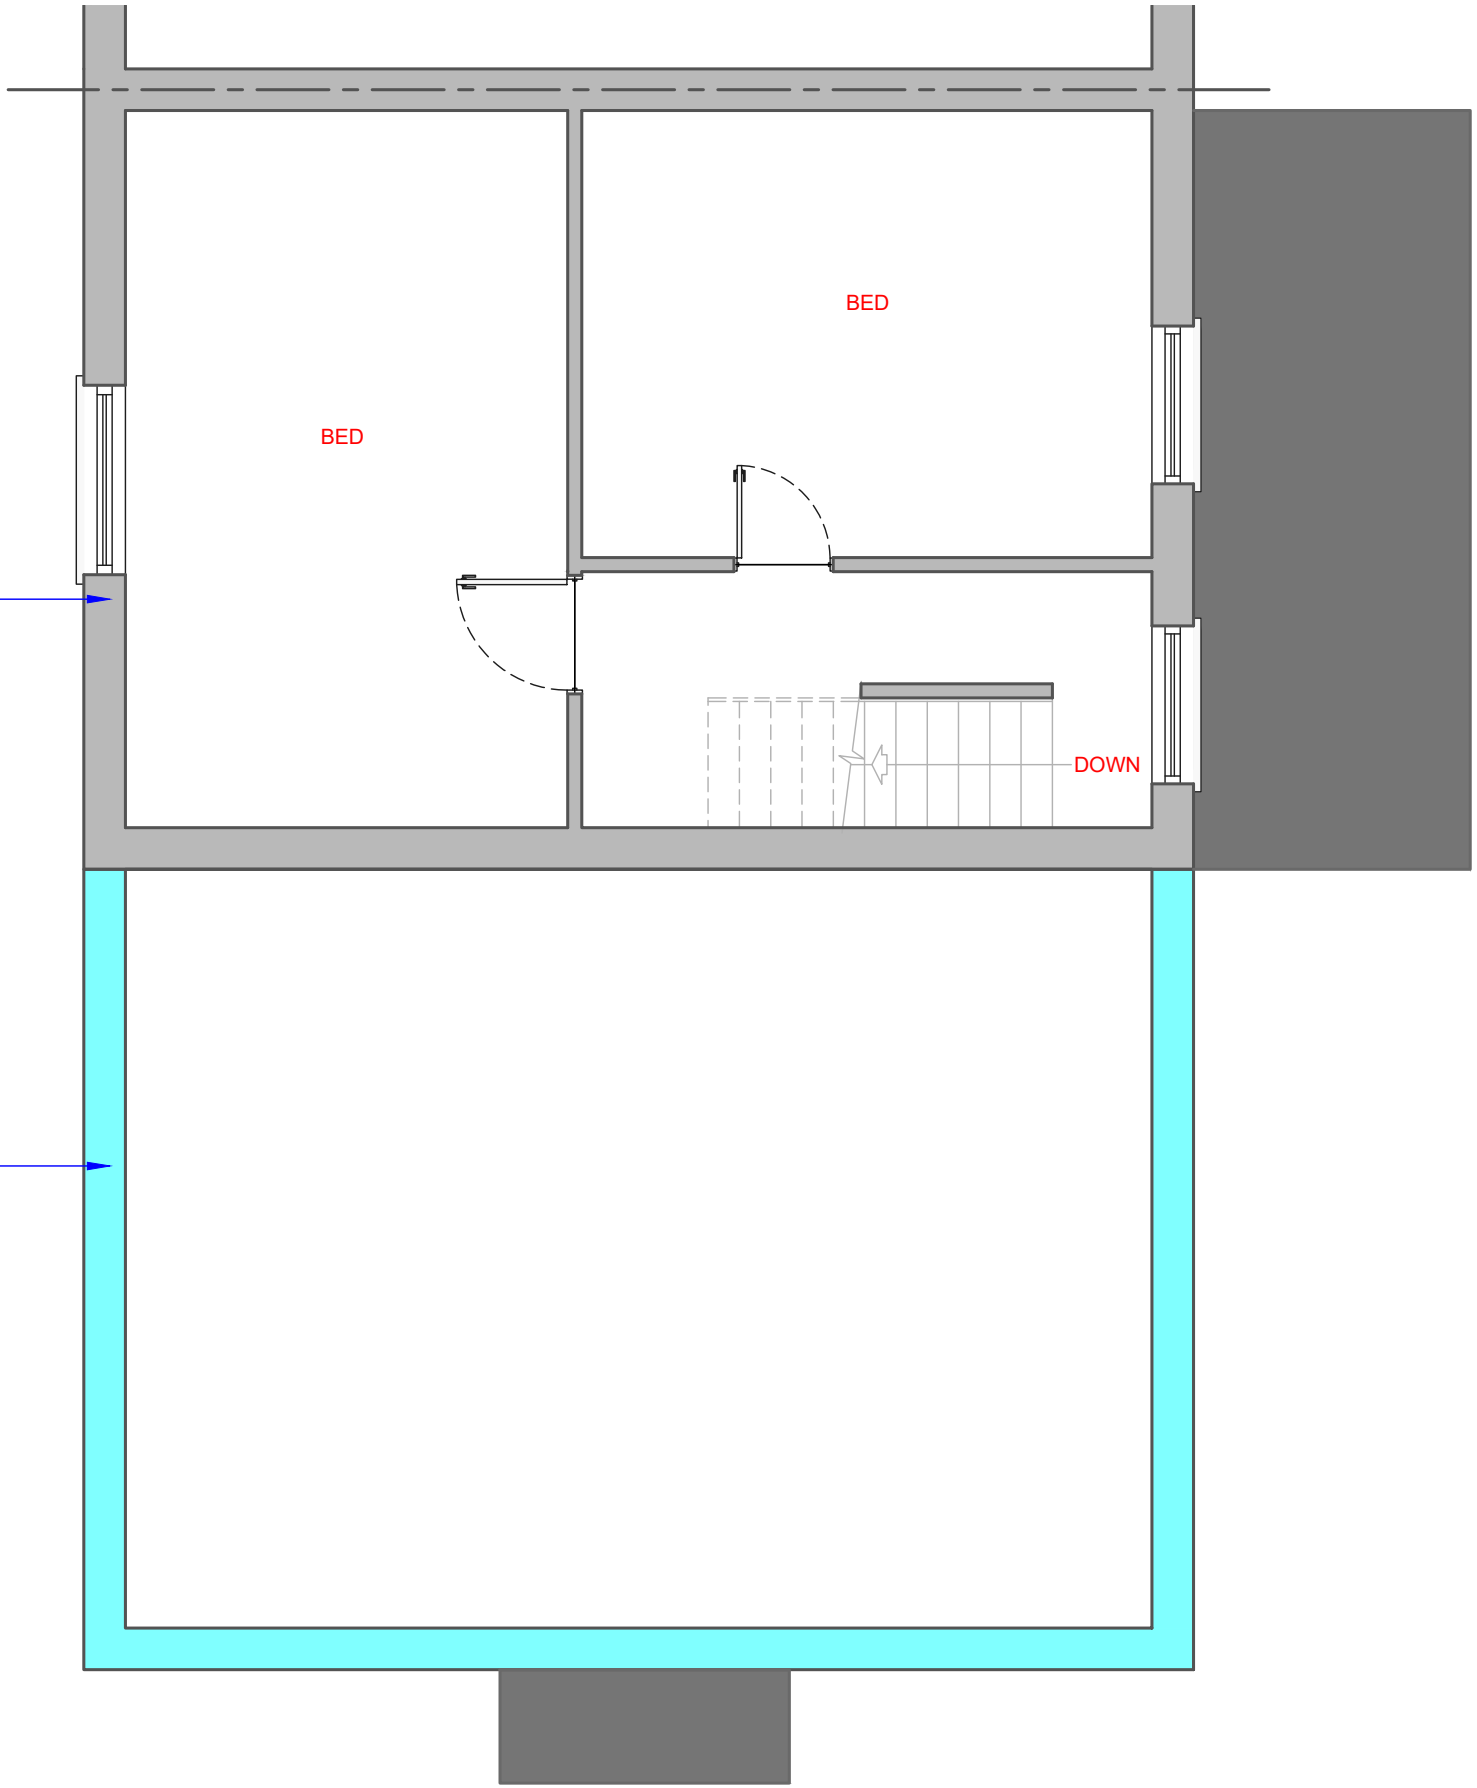


First Floor Plan As Proposed
(Scale 1:50)

Scale 1:100 0m 1m 2m 3m 4m 5m 6m 7m 8m 9m 10m

Scale 1:50 0m 1m 2m 3m 4m 5m

Planning Permission

Only stated dimensions on this drawing are to be worked from. All dimensions shown are millimetres unless otherwise stated. All sizes and dimensions to be verified on site before work commences. Any discrepancies should be reported to the Site Control Officer immediately.

 Date	08.07.19	No.	A	Rev.	Front Door added to existing dwelling	M5				
Client	N. Parker and F. Nash					Job				
Scale	See Plans @ A1					3 Modbury Gardens				
Date	June 2019					Reading				
Drawn	E. J. M					Berkshire				
Checked	/					RG2 7PD				
Drig No.	D060-19-102					Drawing				
Site, Floor Plans And Elevations										
As Proposed										
										
Dillons Design Ltd. 76A Exeter Road Exmouth Devon EX8 1PZ						Tel :- 01395 272739 Fax :- 01395 272739				