


Contractors must verify all dimensions at the site before setting out, commencing work, or making any shop drawings.


No.	Revision	Date	Initial
A	Extension length reduced	18.09.19	AB
B	Extension length reduced to 4.5m	04.10.19	AB



Rear Elevation

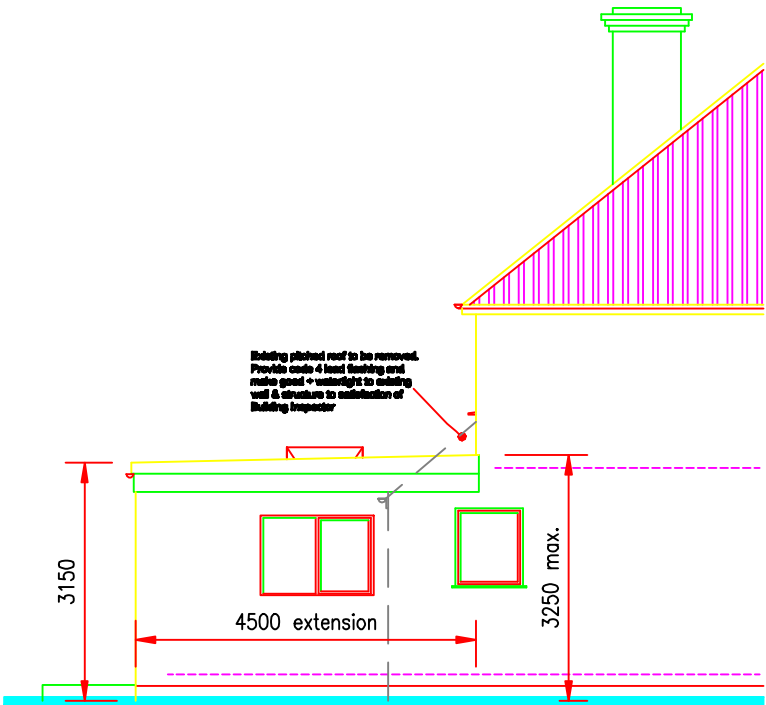

Side Elevation

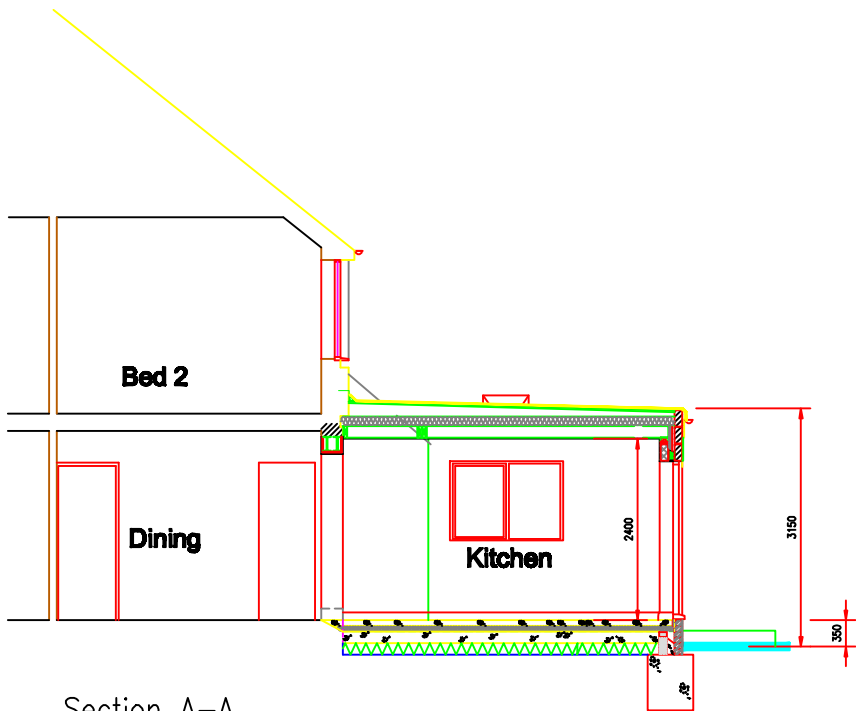

Section A-A

- External Materials
- Roof finish : Grey built up felt roofing or grey single ply membrane
 - Walls : Cream render finish to match existing
 - Rainwater goods : black pvcu gutters and rwps to match existing
 - Windows/door ; white pvcu

Job
45 Church End Lane
Tilehurst,
Reading RG30 4UT

Drawing Title
Elevations & Section
As Proposed

Project No Drawing No Revision
AA-19-05 P-03 B

Scale 1:100 © A3
Drawn by Art.
Date July 2019

61 Pemberton Gardens,
Calcot, Reading. RG31 7DY
Tel ; 0118 9613767

