

Copyright in design and this drawing is the property of Resi.

Reproduction in whole or in part is forbidden without written sanction of Resi.

All dimensions to be cross-checked on site prior to completing a Building Regulations package, structural engineering, the party wall process and construction.

Print to scale (as actual size)

NOTES

Revision

Rev	Notes	Date
A	Planning Issue	17/07/2019

KEY	
	Boundary lines
	Proposed walls
	Existing walls
	Existing removed
	Proposed rooflight
	Proposed beam
	Proposed drainage
	1.8m head height
	1.5m head height

JOB TITLE
Proposed ground floor and first floor extension, floor plan redesign, installation of solar panels and all associated works at 11 Holmes Road

STATUS
Planning

CLIENT
Mr Abid Rashid


SCALE
1:100 at A3

DRAWN
HD

DATE
July 2019

CHECKED
LG

DRAWING NO. 1379 - 102

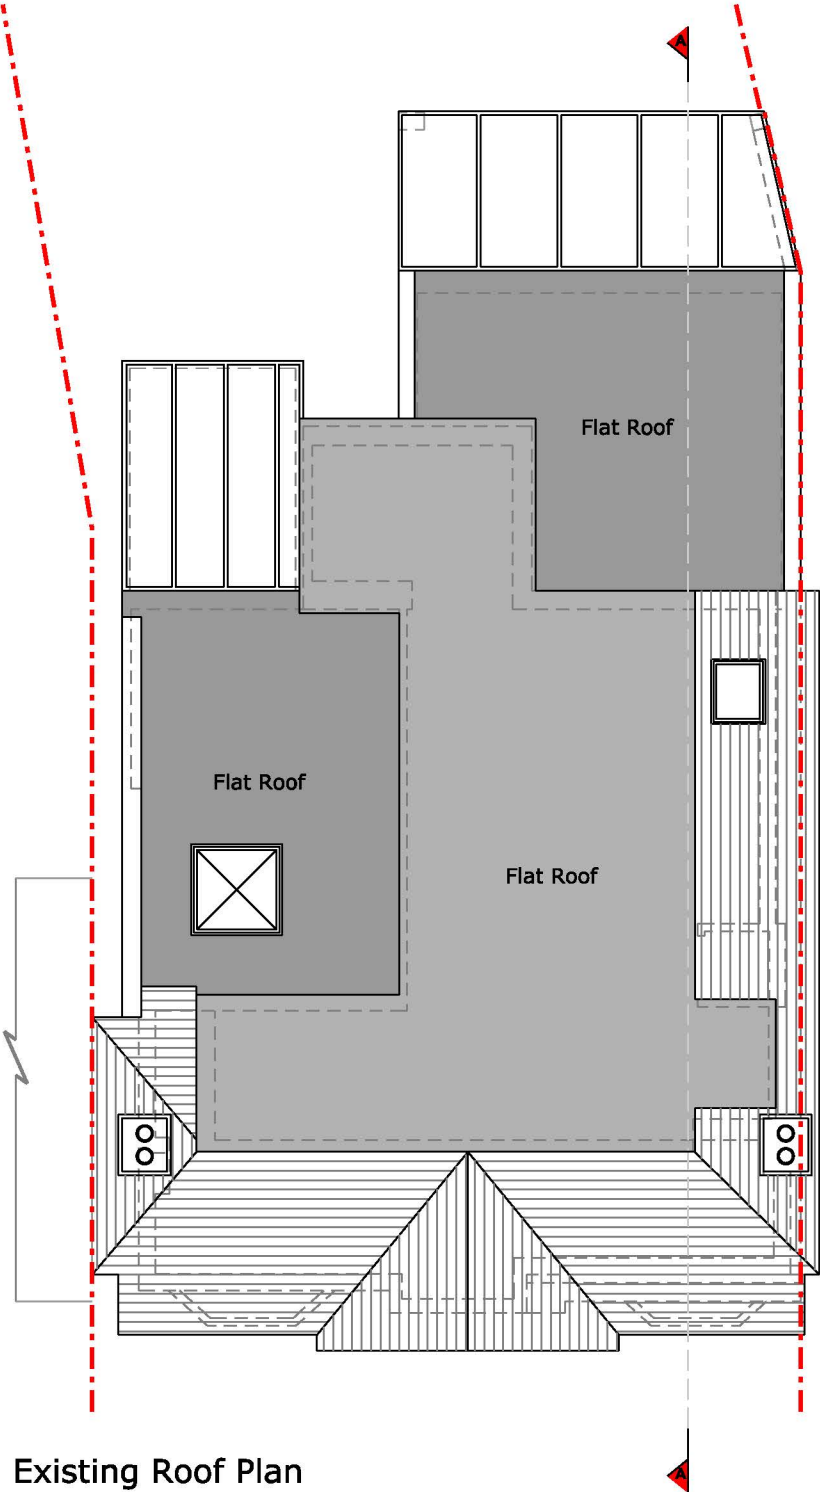

Existing Roof Plan

