



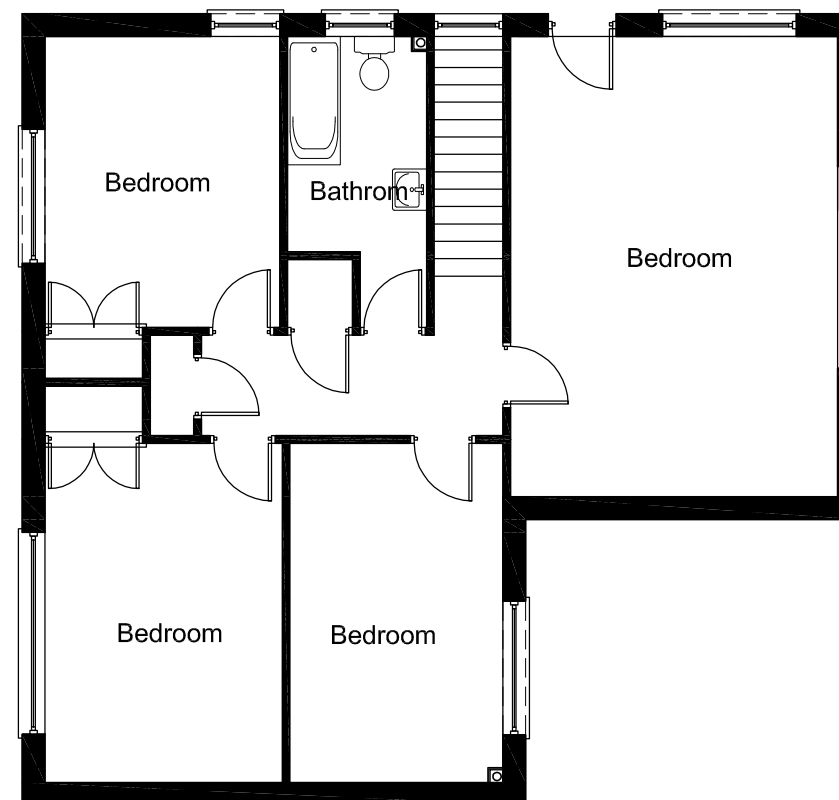

GROUND FLOOR PLAN

FIRST FLOOR PLAN

A3

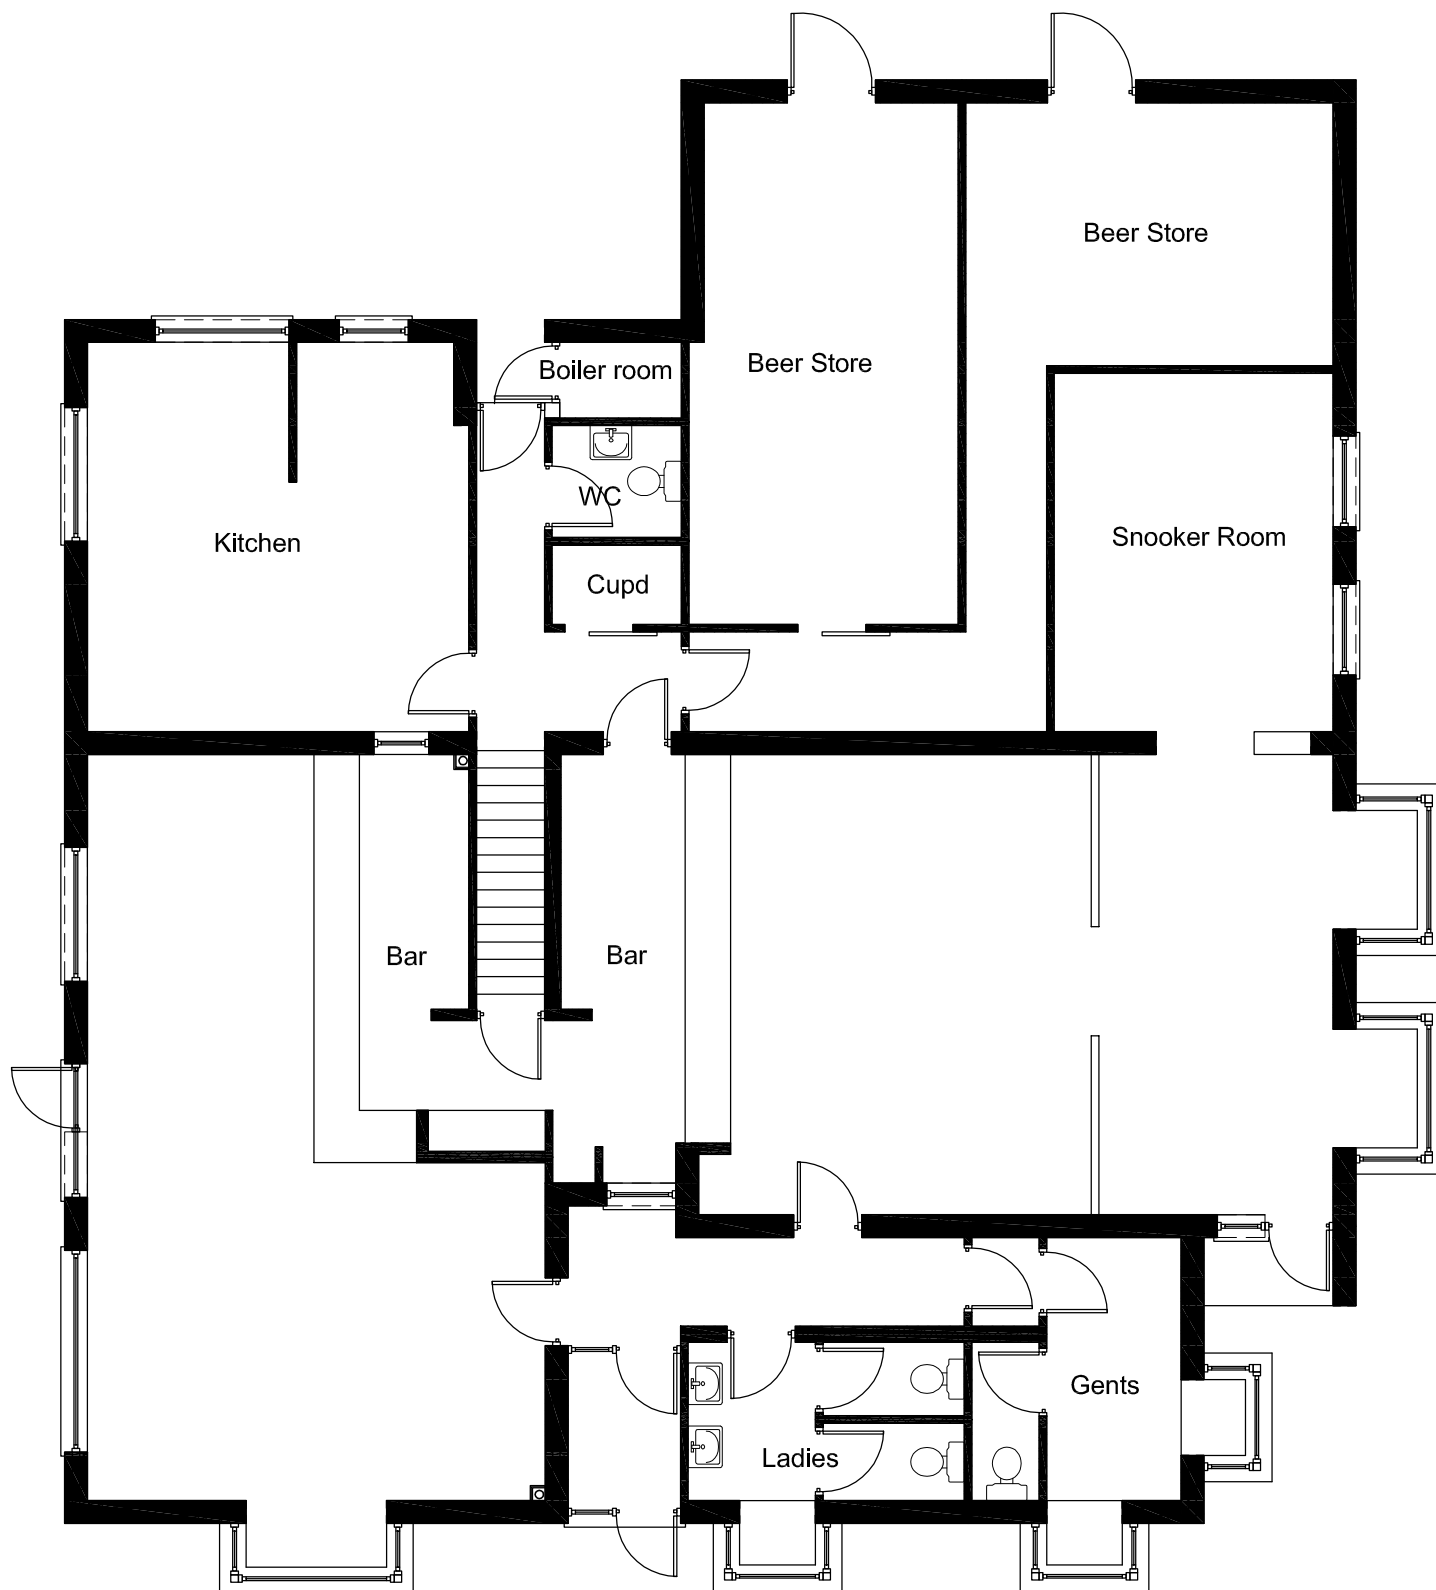

Existing Plans 1:100

No.	Revision/Issue	Date

Project Name and Address
Proposed development
Woodley Arms,
Waldeck Street,
Reading.
RG1 2RF

Project 198/03	Sheet 03
Date 6.12.13	
Scale 1:100	

d.
design

17 Eastern Parade, Fareham,
Hants PO16 0RL
d.design@tiscali.co.uk
07742720557 01329 221329