



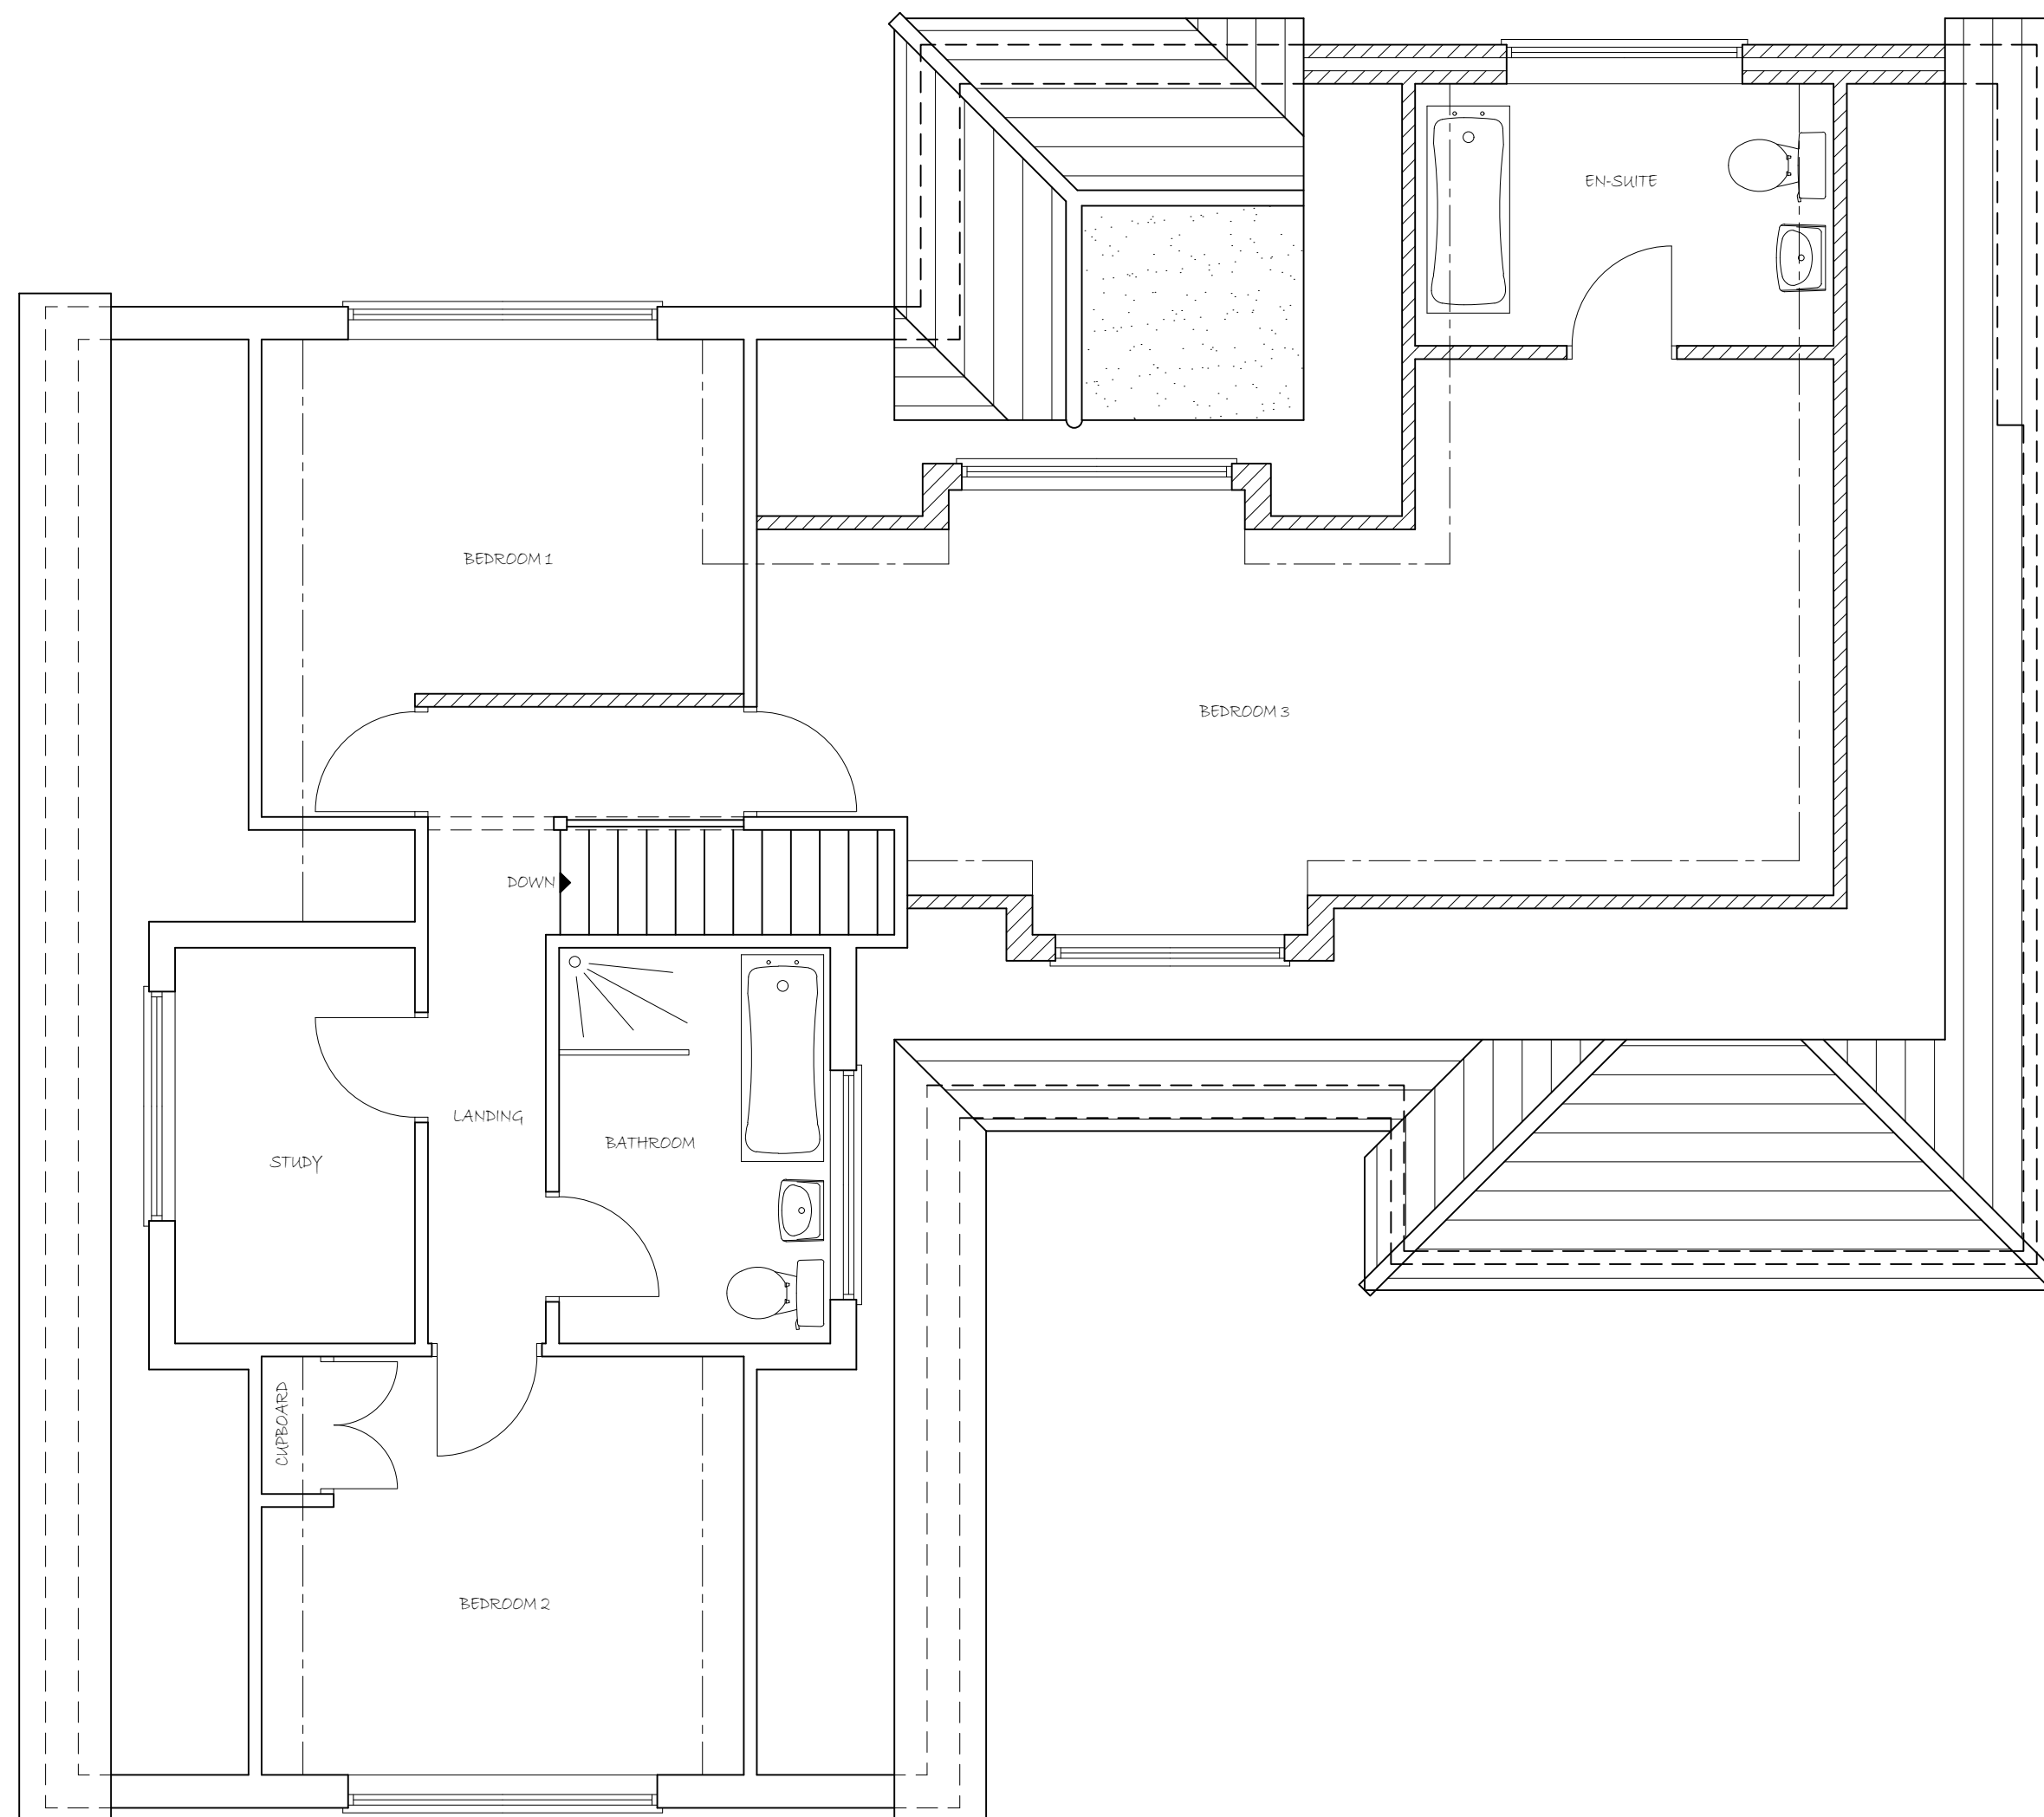

EXISTING FIRST FLOOR PLAN

 

SCALE 1:50

PROJECT
PROPOSED DEVELOPMENT AT ;
7 OAKHAM CLOSE
READING
RG31 6LD

TITLE

EXISTING FIRST
FLOOR PLAN



CREATIVE DESIGN &
STRUCTURE Ltd.

HENSON HOUSE NEWTOWN ROAD
HENLEY-ON-THAMES RG9 1HG
Tel 01491 411922

info@creativedesignandstructure.co.uk www.creativedesignandstructure.co.uk

DRAWN

HC

SCALE @ A2

1:50

DATE

SEPTEMBER 2018

DRAWING No.

18718-02

REV.

A