

Copyright in design and this drawing is the property of Resi.

Reproduction in whole or in part is forbidden without written sanction of Resi.

All dimensions to be cross-checked on site prior to completing a Building Regulations package, structural engineering, the party wall process and construction.

Print to scale (as actual size)

NOTES

Revision

Rev	Notes	Date
A	Planning Issue	17/07/2019

KEY

	Proposed walls		Boundary lines
	Existing walls		Proposed beam
	Existing removed		Proposed drainage
	Proposed rooflight		1.8m head height
			1.5m head height

JOB TITLE

Proposed ground floor and first floor extension, floor plan redesign, installation of solar panels and all associated works at 11 Holmes Road

STATUS

Planning

CLIENT

Mr Abid Rashid

SCALE

1:100 at A3

DRAWN

HD


DATE

July 2019


CHECKED

LG

DRAWING NO. 1379 - 101

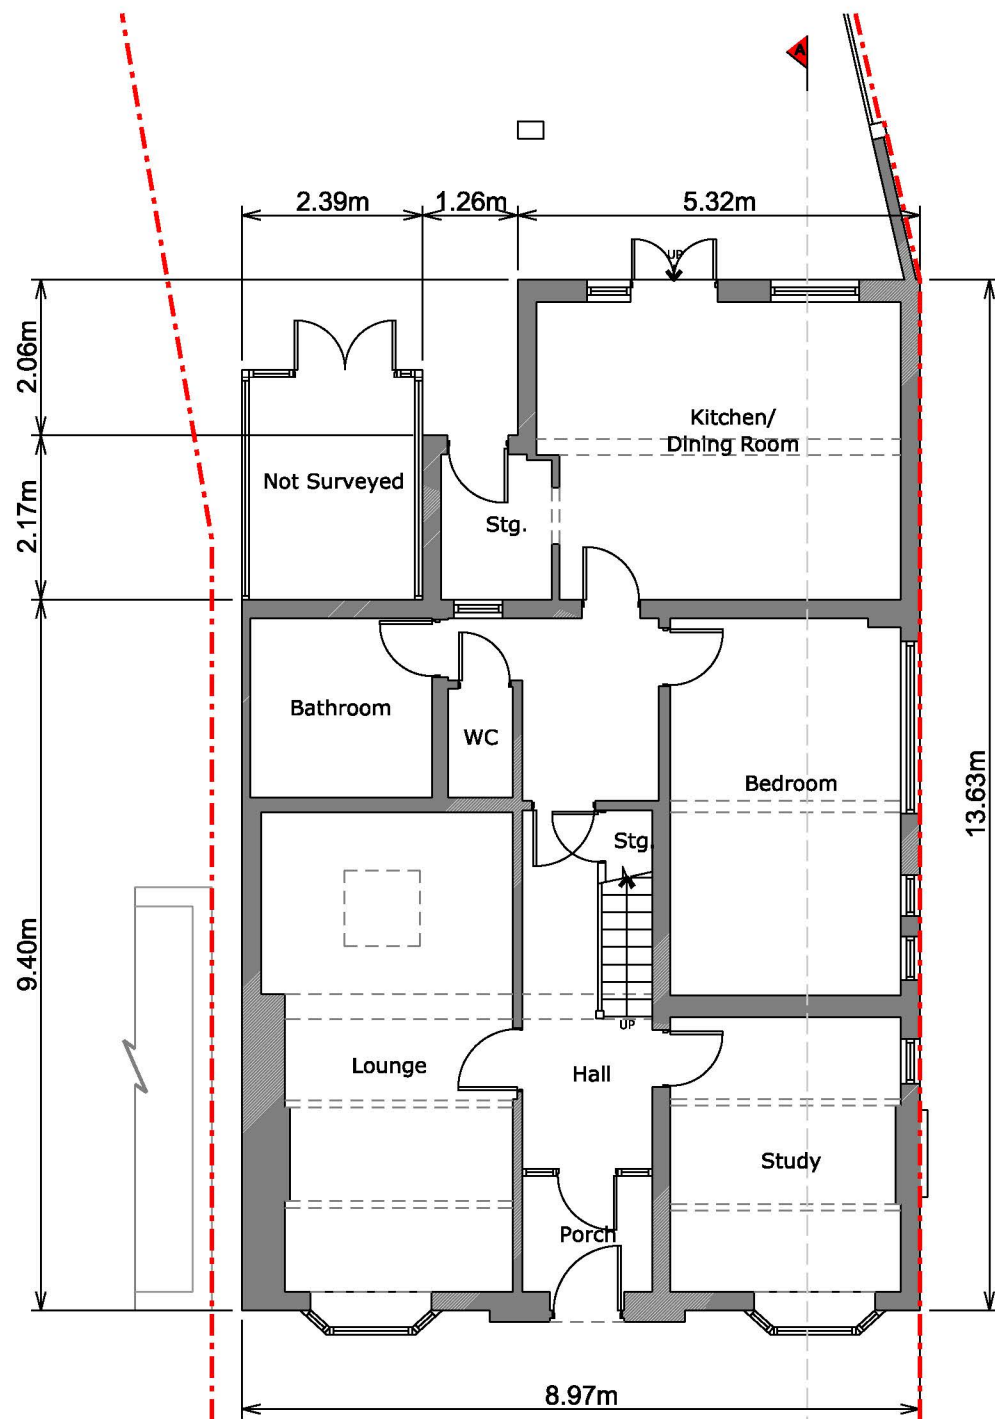

Existing Ground Floor Plan

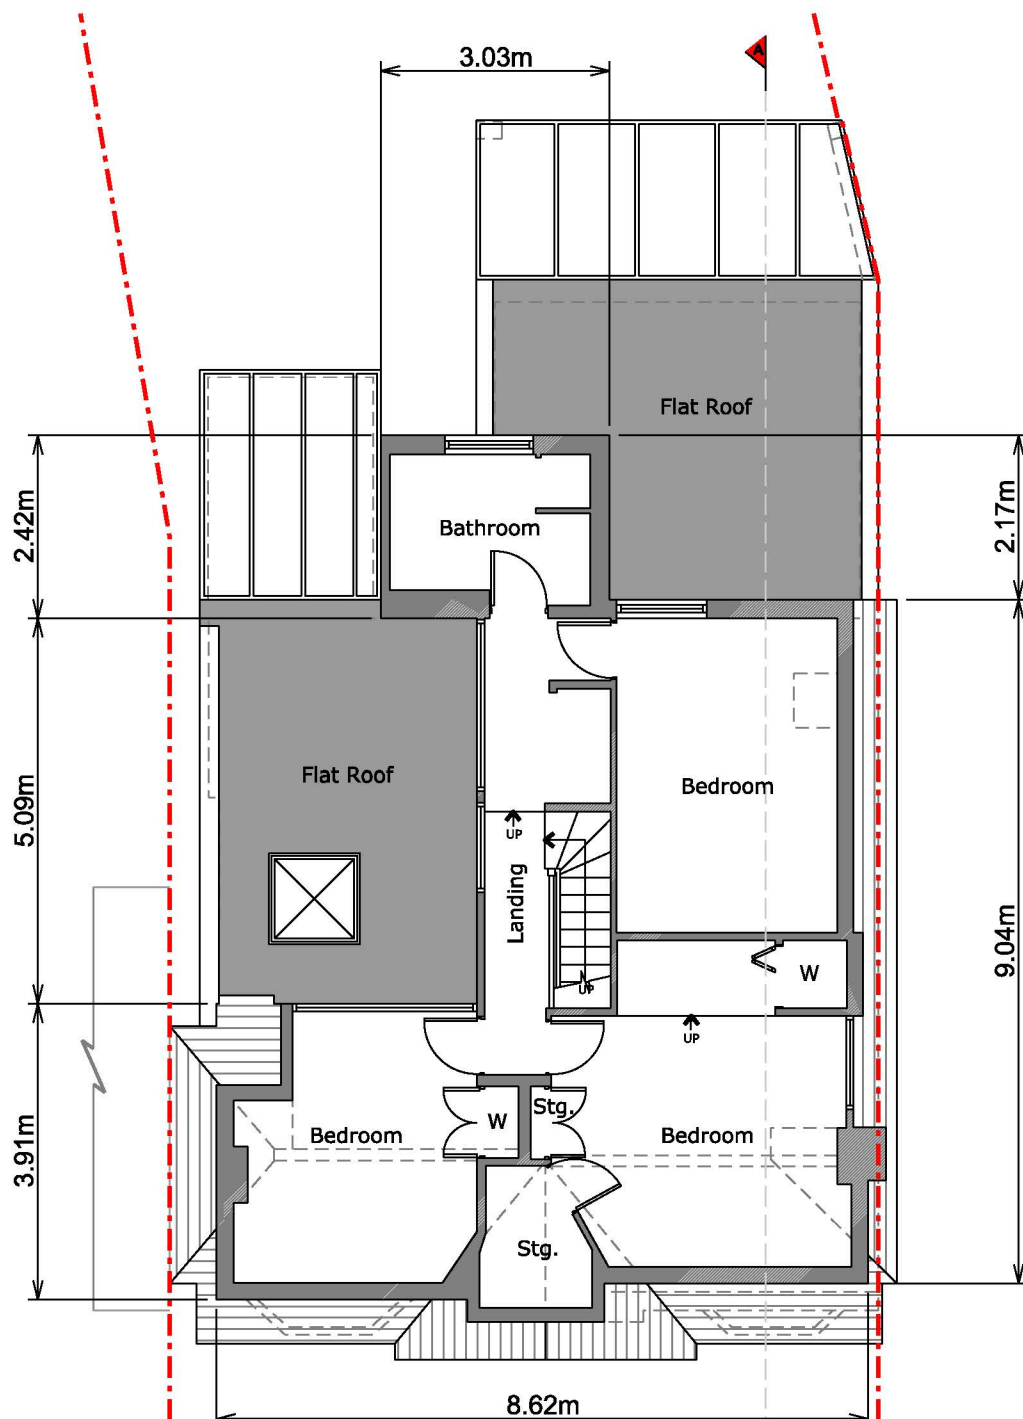

Existing First Floor Plan

