



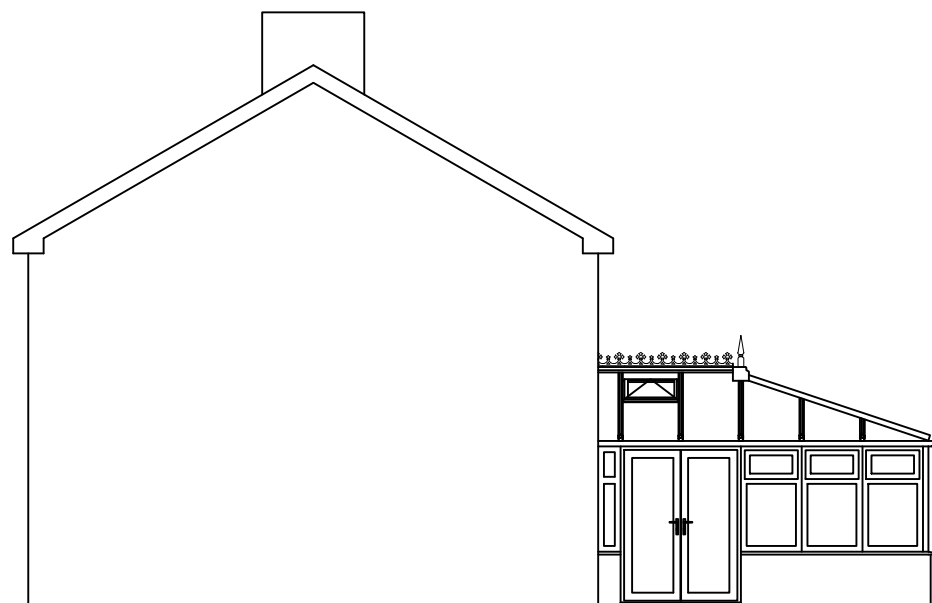

EXISTING LEFT ELEVATION



EXISTING REAR ELEVATION

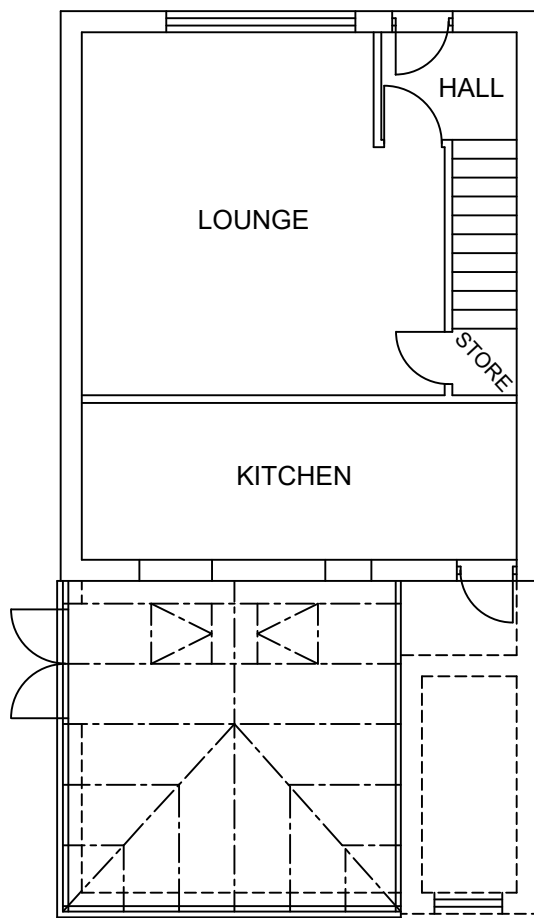


Notes:

Knockthrough by Anglian.
These drawings are the property of Anglian Home Improvements and must not be used, distributed, loaned or copied without the express permission of Anglian Home Improvements.
All dimensions are in millimetres (mm) unless noted otherwise.
Do not use for base laying purposes

Existing base:

As all building works are not included within our contract Anglian Home Improvements do not accept any further responsibility and do not provide additional guarantee of the existing base beyond that of the existing guarantee under a separate contract. The company's responsibilities are therefore limited to supplying and installing the Living space in accordance with these plans in this instance.

Produced on A3 paper

 

Rev.	Date	Description	Initials



Drawing title: Existing Plan and Elevations		
CONTRACT No. : 90004147		Page 1 of 2
Proposed: PVCu Replica Extension at: 52 BUCKINGHAM DRIVE EMMER GREEN READING BERKSHIRE, RG4 8RZ For :..... MRS E SHEARMAN		
Drawers initials: SF	Scale : 1:100	Date: 31/10/19