


1:500 scale Bar
This Drawing has been produced for printing onto A1 size paper,
If printing on A3 please use the scale below for reference.

0m 5m 20m
2.5m 10m 40m

1:1250 scale Bar
This Drawing has been produced for printing onto A1 size paper,
If printing on A3 please use the scale below for reference.

0m 12.5m 50m
6.2m 25m 100m


~~DO NOT SCALE FROM THIS DRAWING~~ VERIFY ALL DIMENSIONS BEFORE
SETTING OUT, COMMENCING WORK OR MAKING ANY SHOP DRAWINGS.
REPORT ANY DISCREPANCIES TO SUPERVISING OFFICER IMMEDIATELY.
COPYRIGHT ©

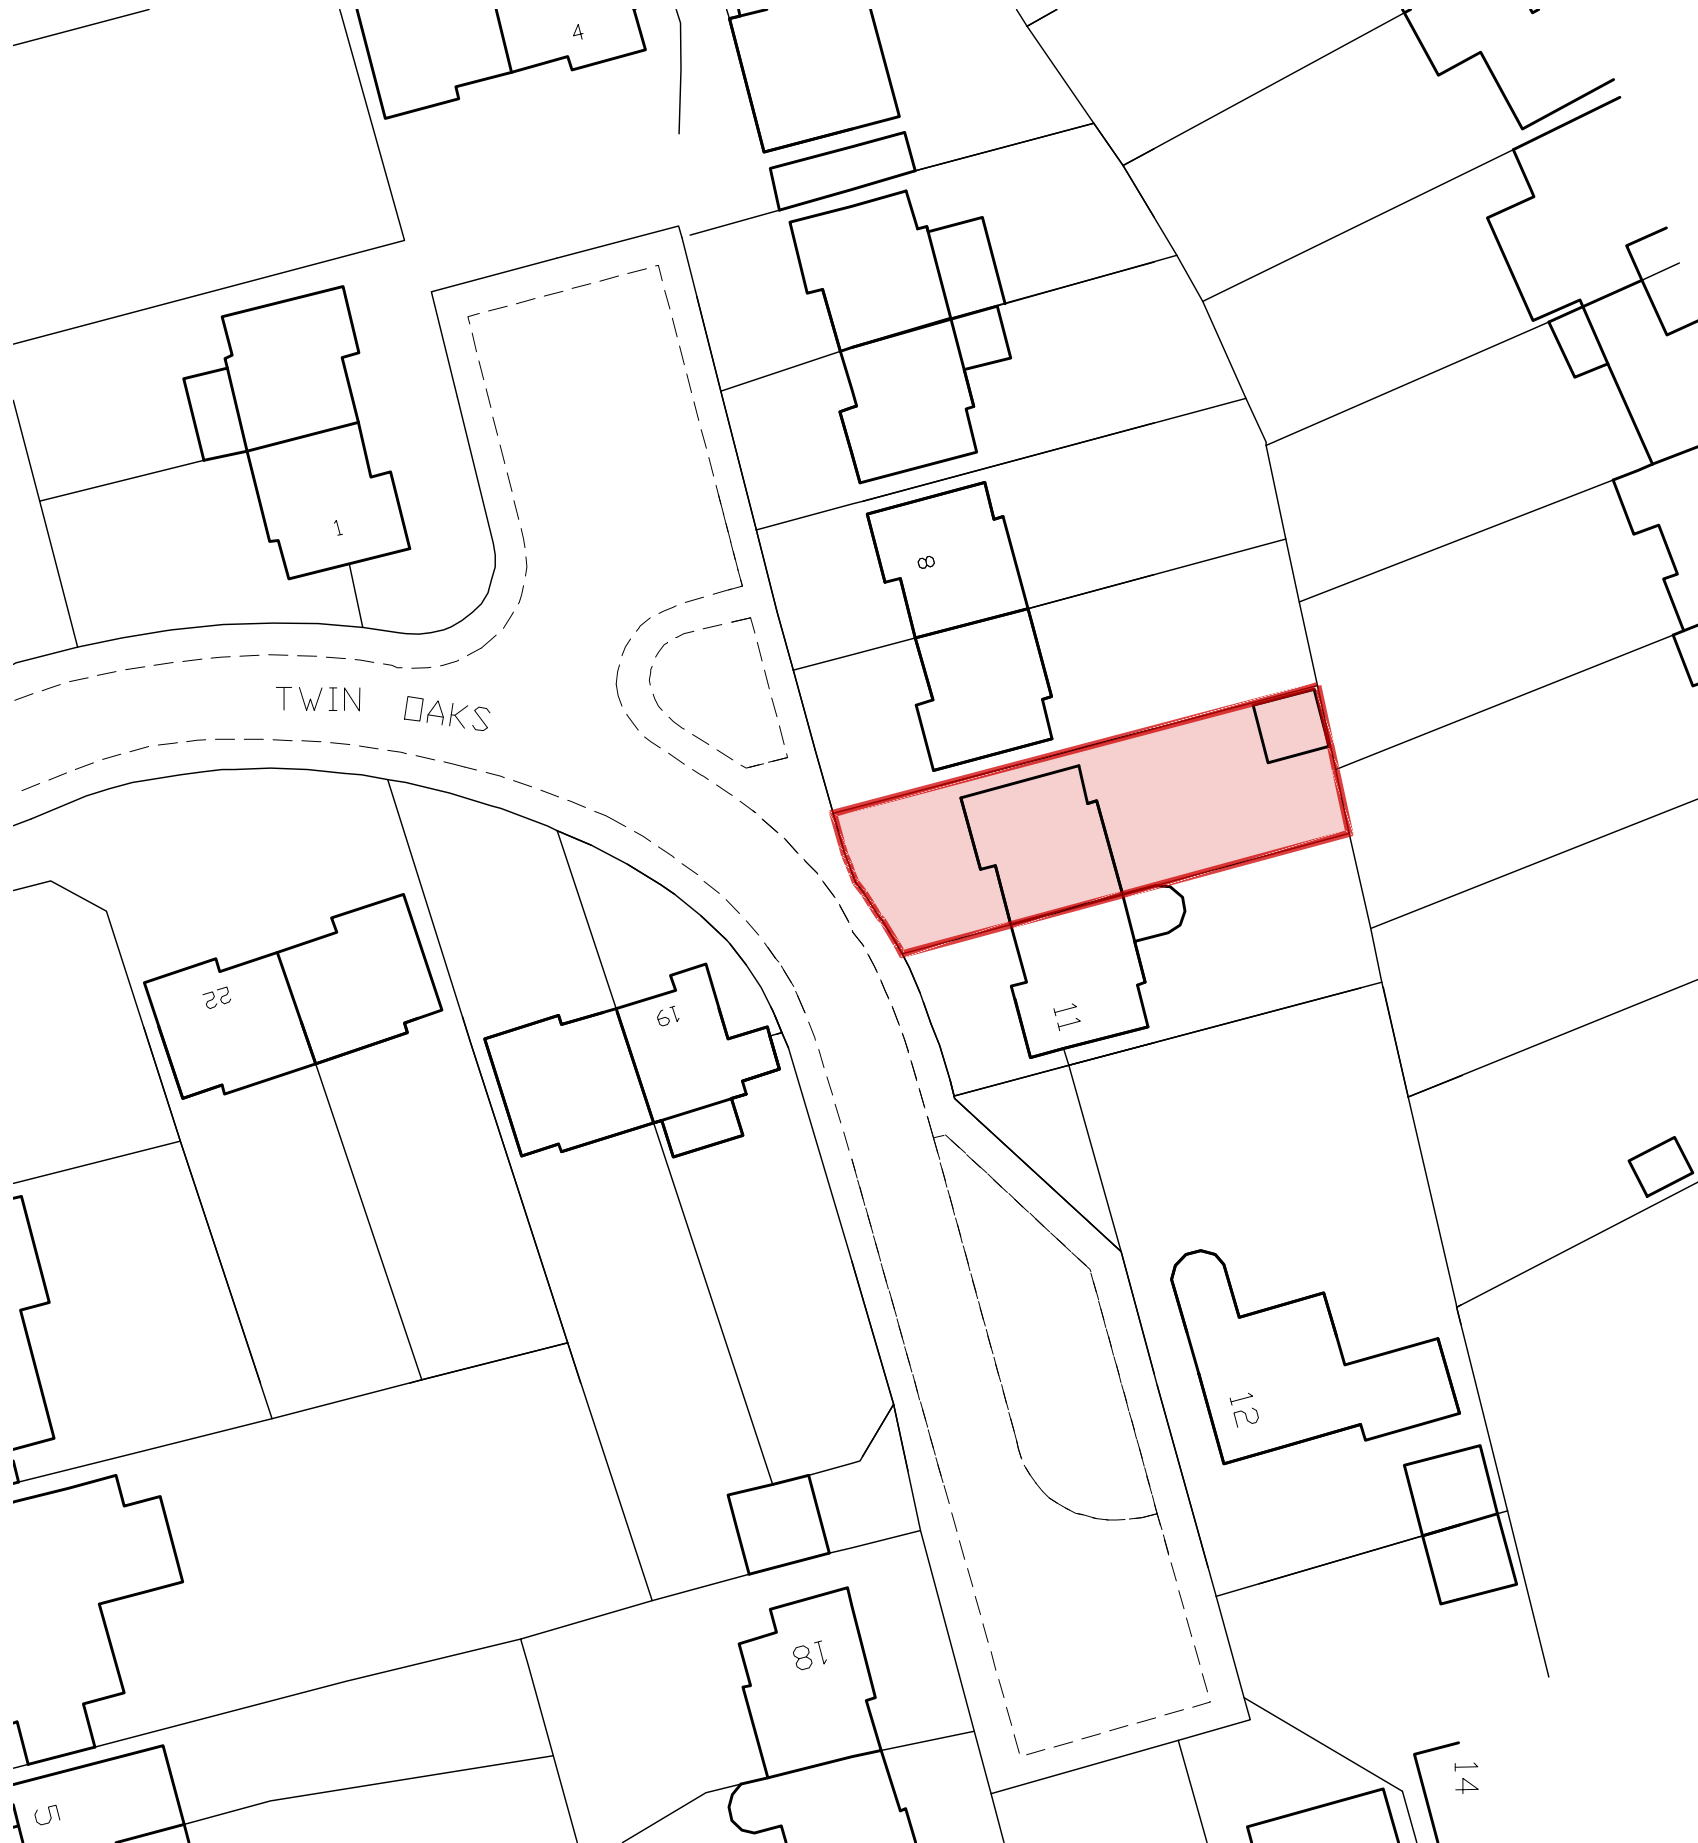

Site Plan 1:500 Scale



Location Plan 1:1250 Scale

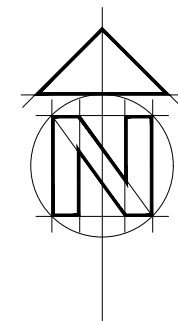

BA

CLIENT Mr & Mrs A. Bellofatto

14 Hornbeam Close
Wokingham
RG41 4UR
07515 355770

JOB 10 Twin Oaks, Emmer Green,
Reading, Berkshire

DRG EXISTING SITE & LOCATION PLANS

SCALE As Shown DRAWN P Bonney DATE November 2018

BA 0137 02