



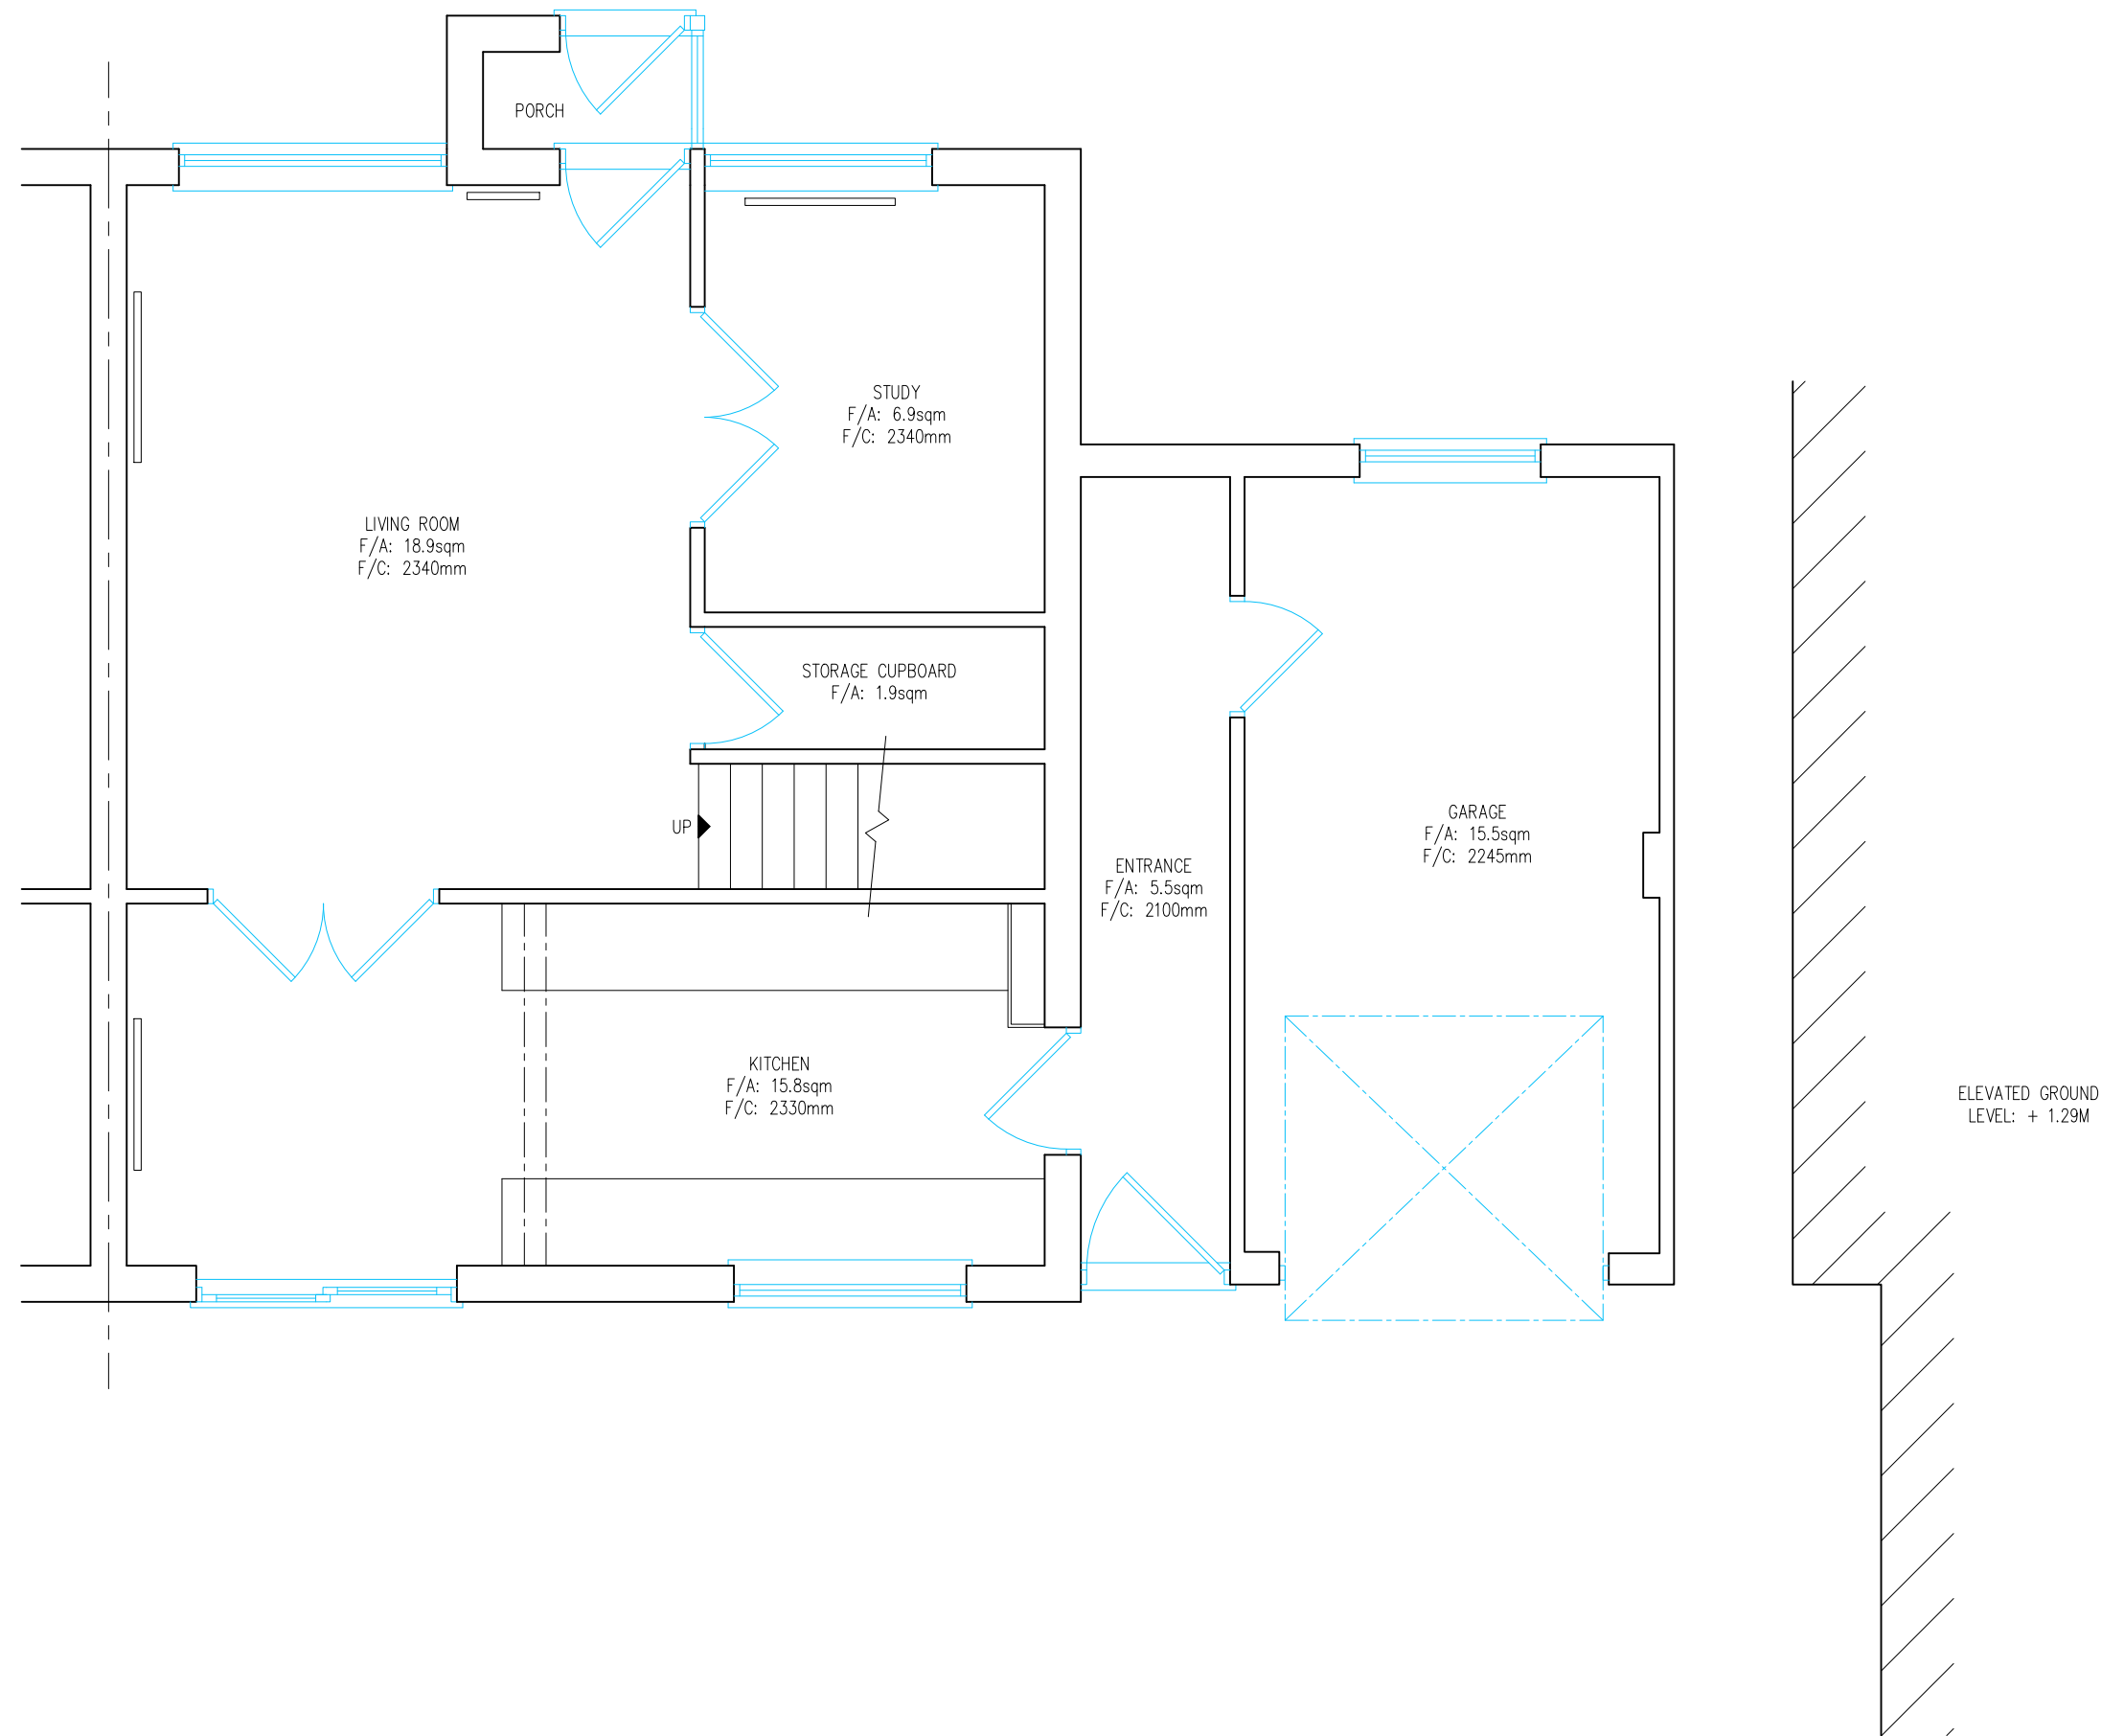

EXISTING GROUND FLOOR PLAN

 

WYVOLS COURT
SWALLOWFIELD
info@hac-designs.co.uk

BASINGSTOKE ROAD
RG7 1WY
Mob: 0118 373 4003

PROJECT: PROPOSED DEVELOPMENT AT; 10 ELSERFIELD CLOSE READING RG4 6NX	
CLIENTS NAME: MARIA PATRICK	
TITLE: EXISTING GROUND FLOOR PLAN	
REVISION:	
DRAWN BY: HAYDEN COOPER	SCALE: 1:50
DATE: JULY 2019	A2
DRAWING NUMBER: 19077PP-01	