


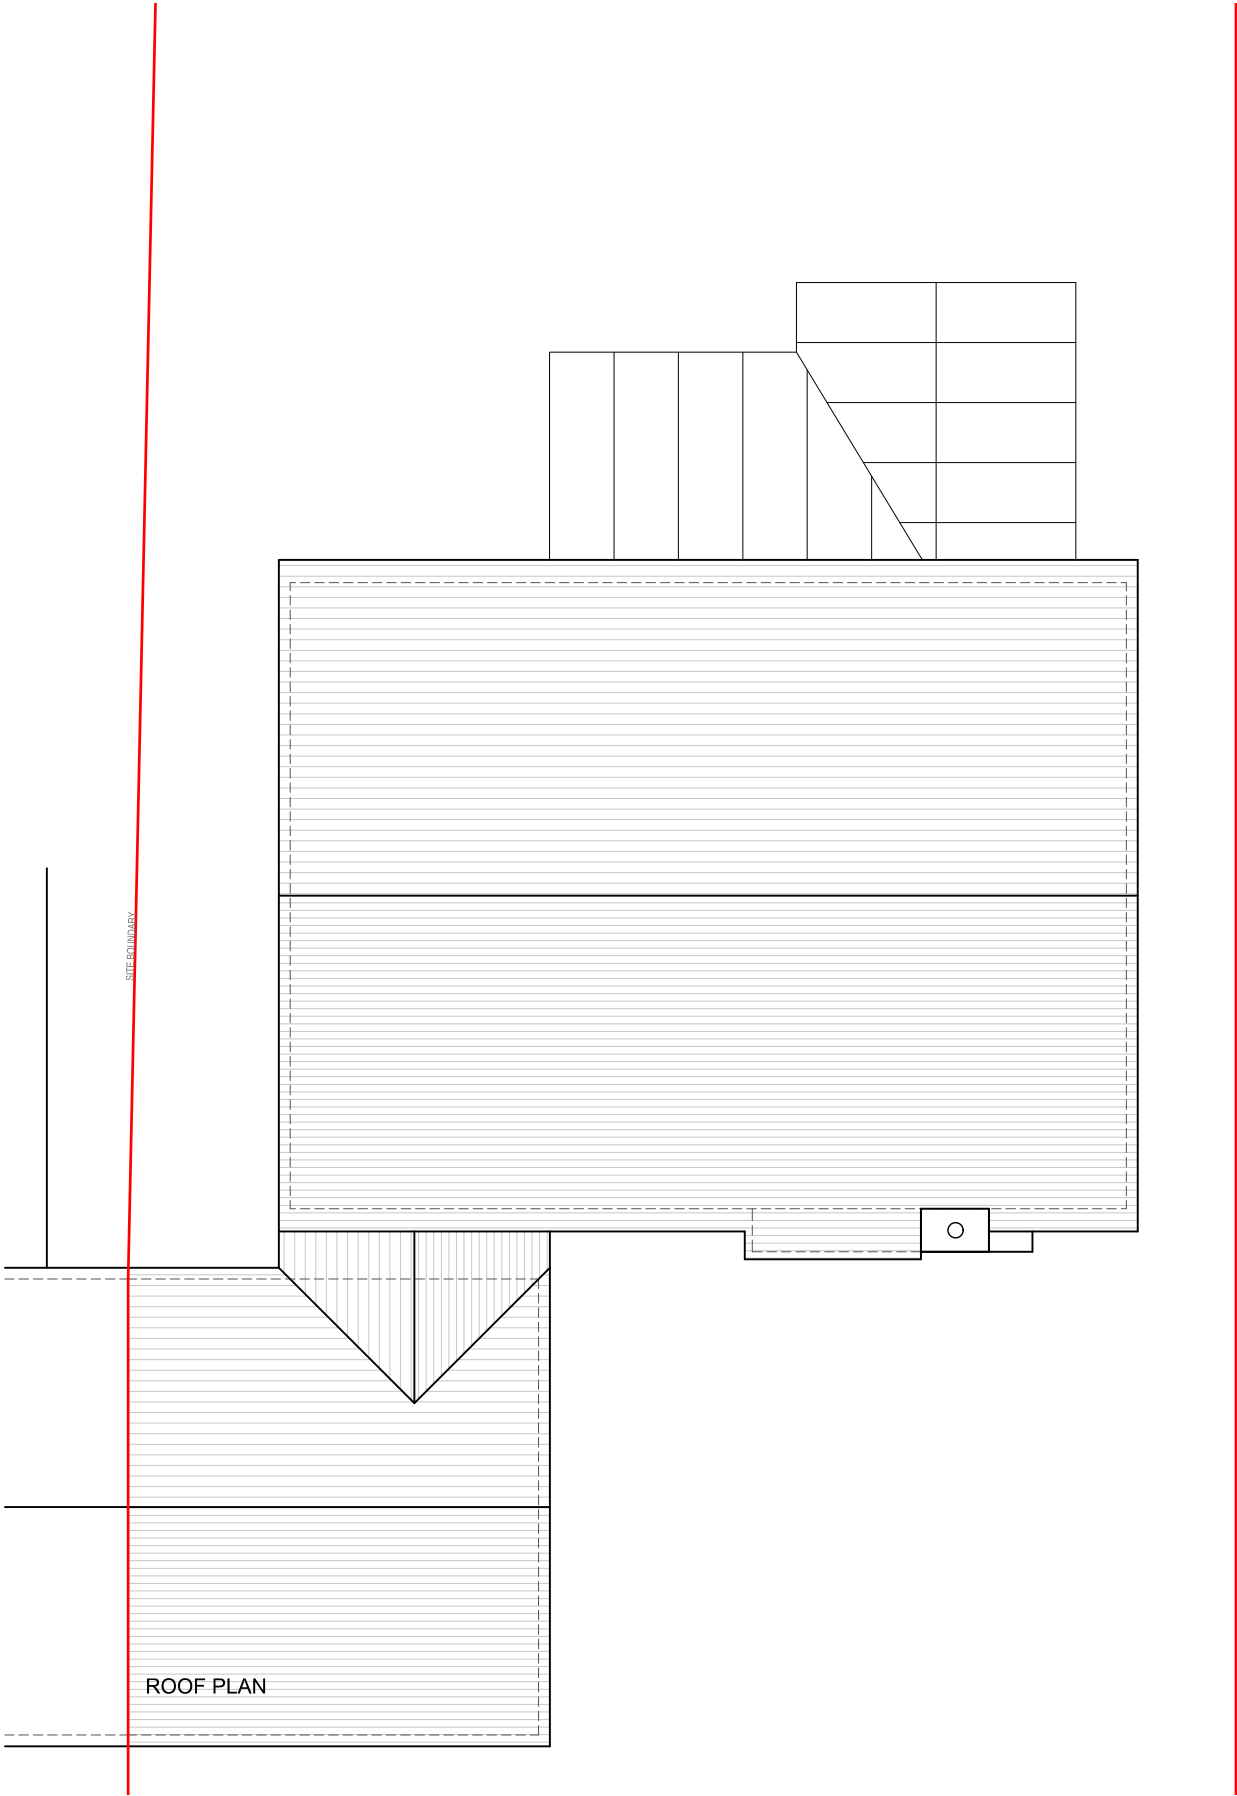

NOTES
For use in the precise named location only.

Copyright reserved by **Pitch**, Architects Limited



Scale Bar (1:100)



Rev - Date - Revision -

pitch.
ARCHITECTS

a. 1 Chiltern Court,
37 St.Peter's Avenue,
Caversham,
Reading,
RG4 7DH
t. 0118 948 4618
e. info@pitcharchitects.co.uk
w. www.pitcharchitects.co.uk

Project Title
**Proposed Alterations
to
1 River Road,
Caversham Heights,
RG4 7EH**
Client Name
Mr & Mrs Ashley

Drawing Title
Existing Floor Plans
Drawing Scale Date Status Drawn/checked
1:100 @ A3 Feb '19 Planning KM/KM
Drawing Ref Rev
19013 - SU - 003 -

© Pitch, Architects Limited