
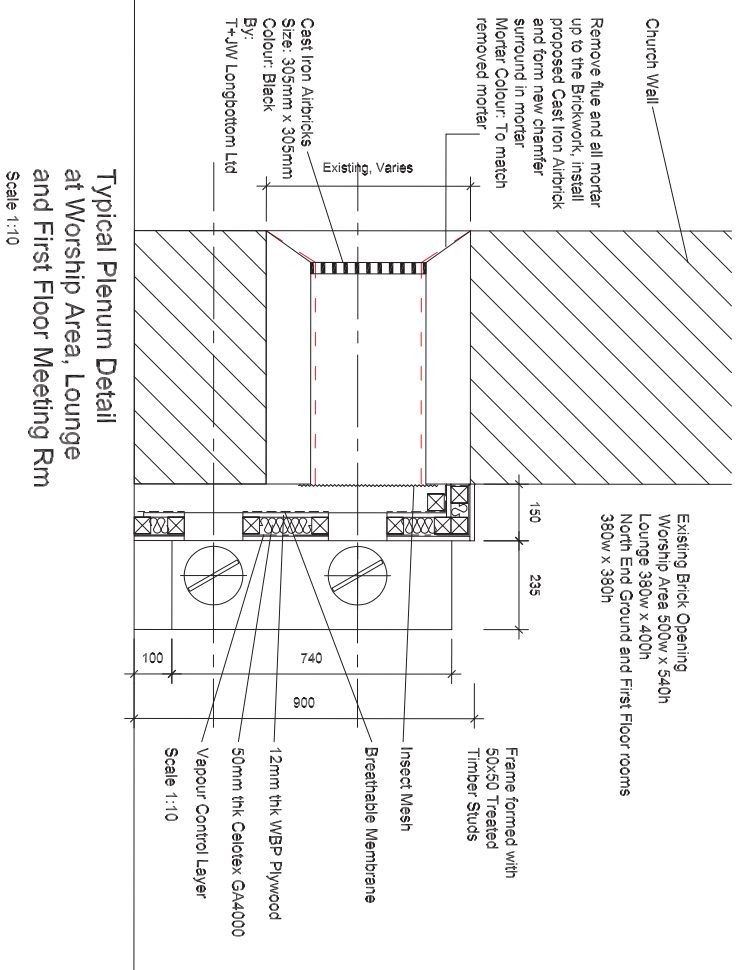


Listed Building

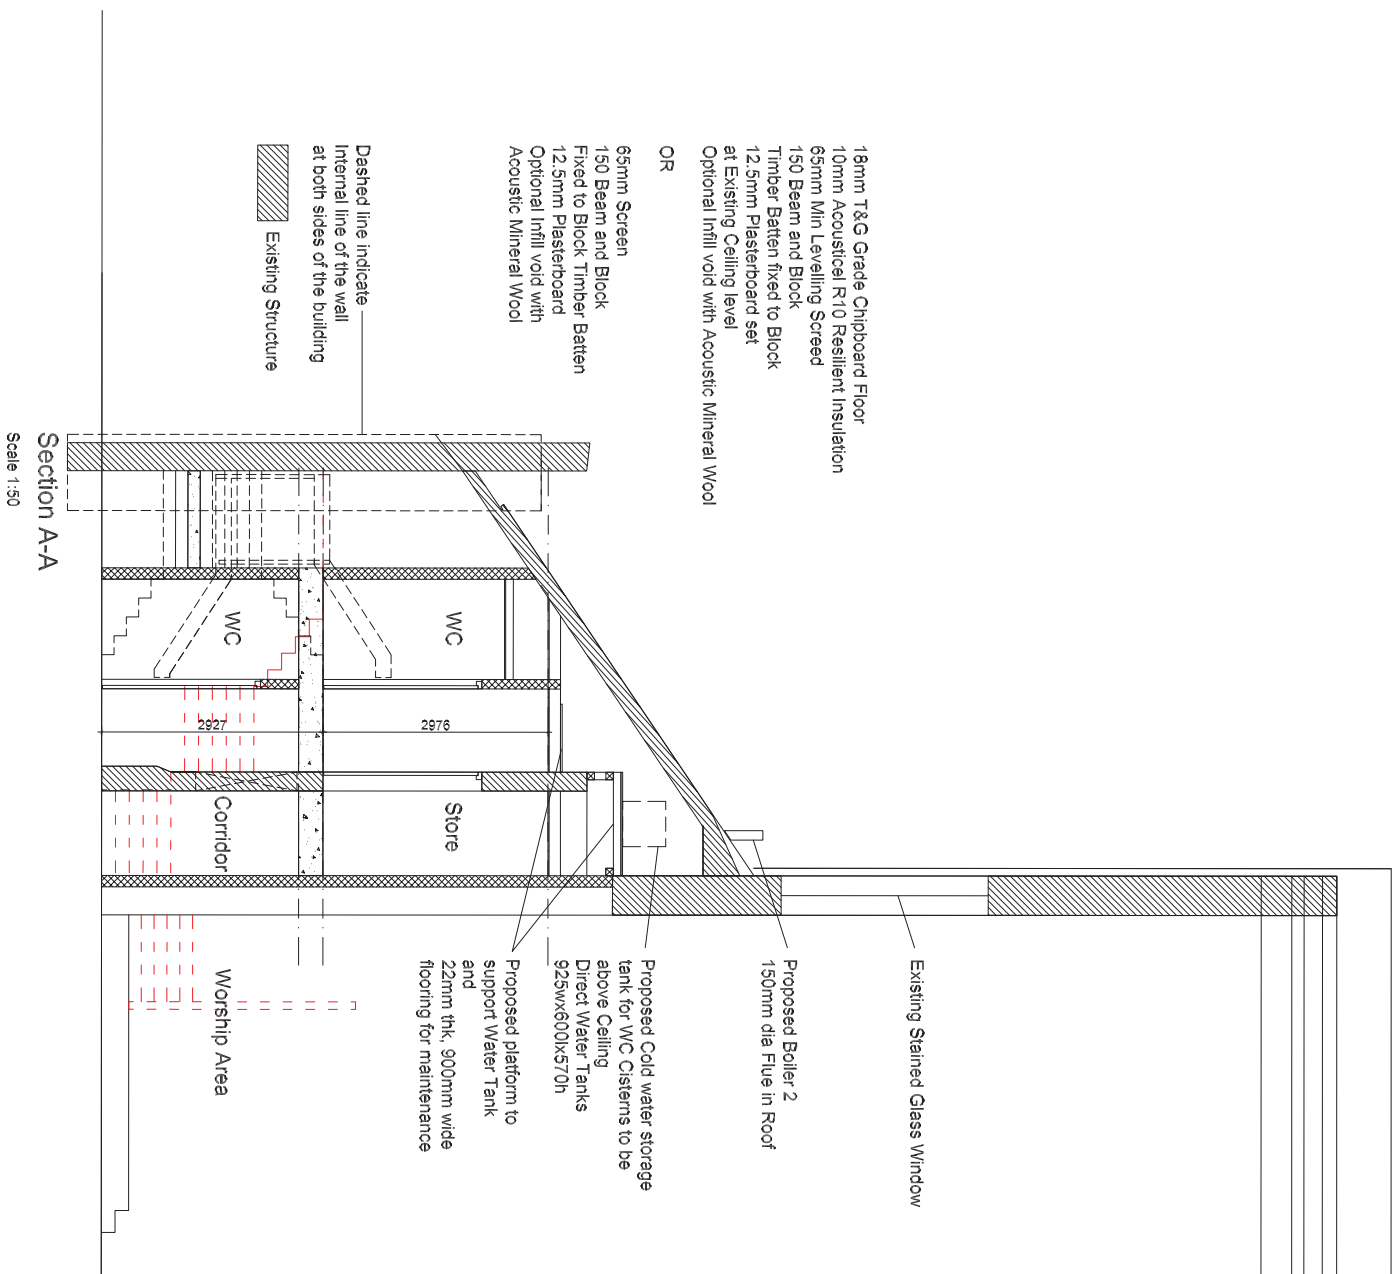


REV	DESCRIPTION	DATE
C	General Update	July 18
B	General Update	July 18
A	General Update. Service centers added	July 18

CLIENT	Cavertham Baptist Church
PROJECT	Refurbishment
TITLE	Proposed Details-3
SCALE	As Shown
DATE	March 18
DRAWING NO.	1972P10
REV.	C
DRAWN BY	OO

DRAWN BY
OO

DLK
ARCHITECTS

Chiltern Chambers, St Peter's Avenue
Caversham, Tel 0118 944 9856
enquiries@dlkarchitects.com

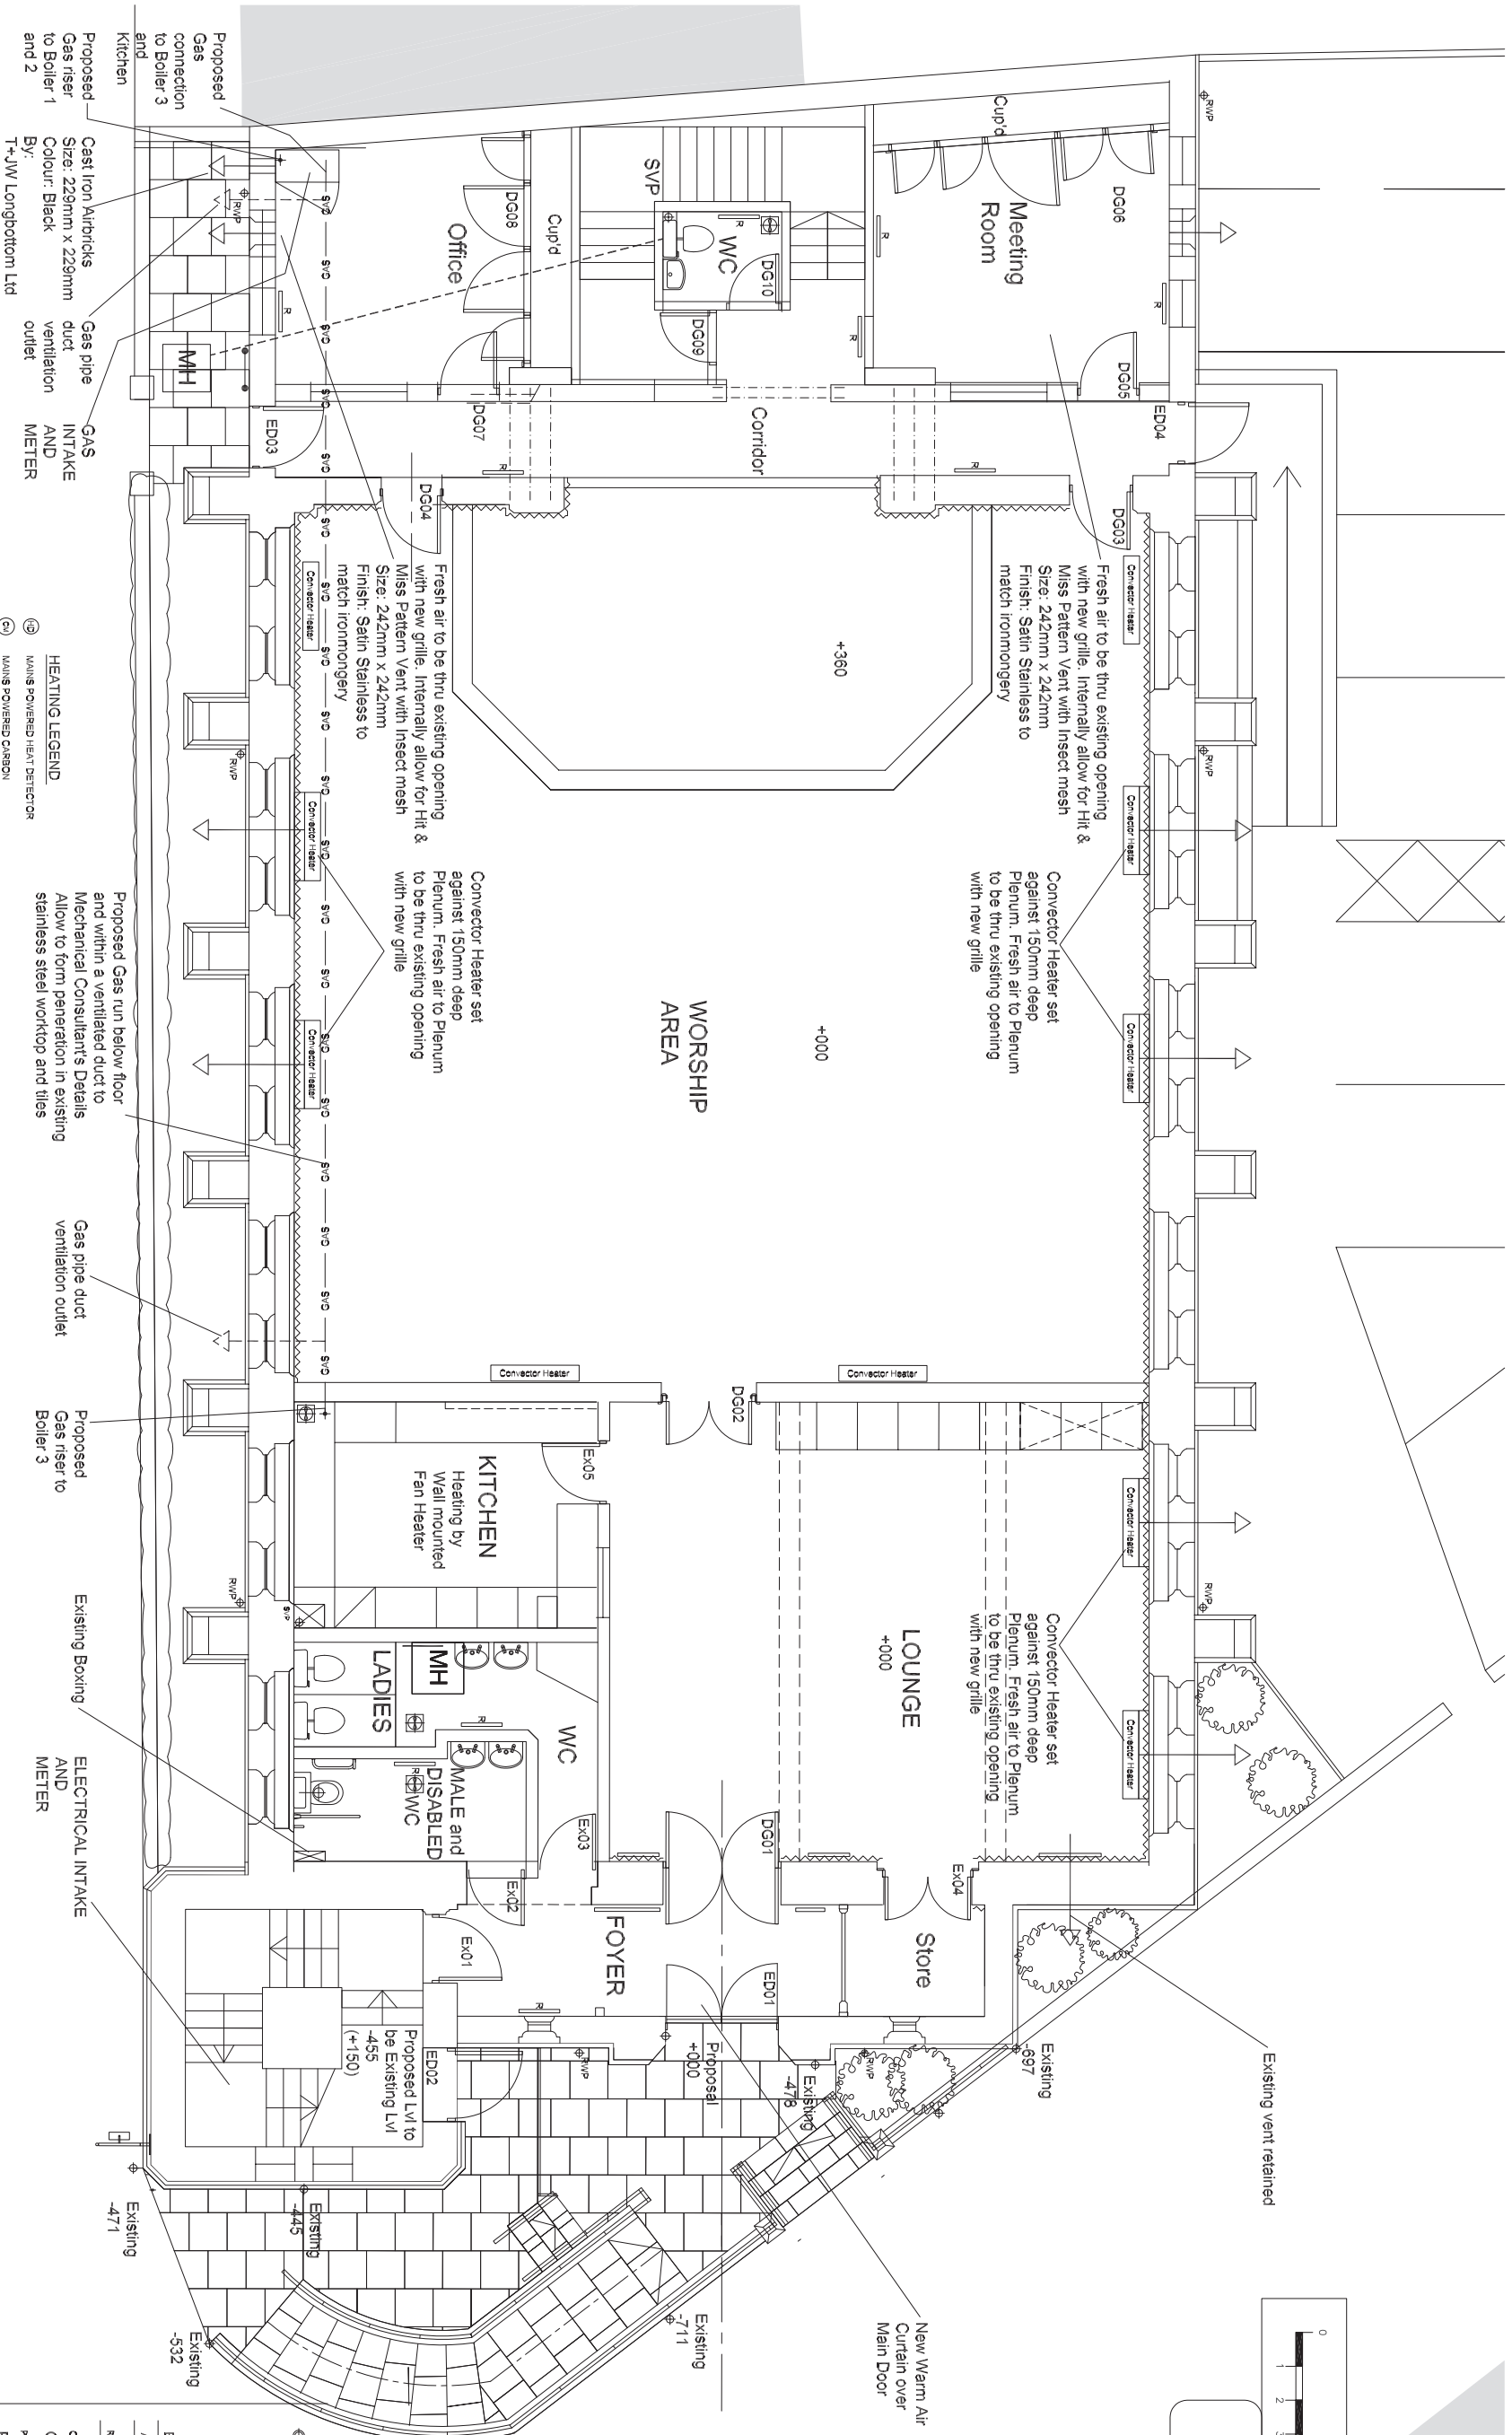

Listed Building

SCALE: DRAWN BY: 00
DATE: DRAWING NO.: REV.
March 18 1972/P12 B

DRAWN BY
00

March 18





DLK

Architect
Shore St B

Tel 0118

22dikarChm

Registered in England No. 1011290

 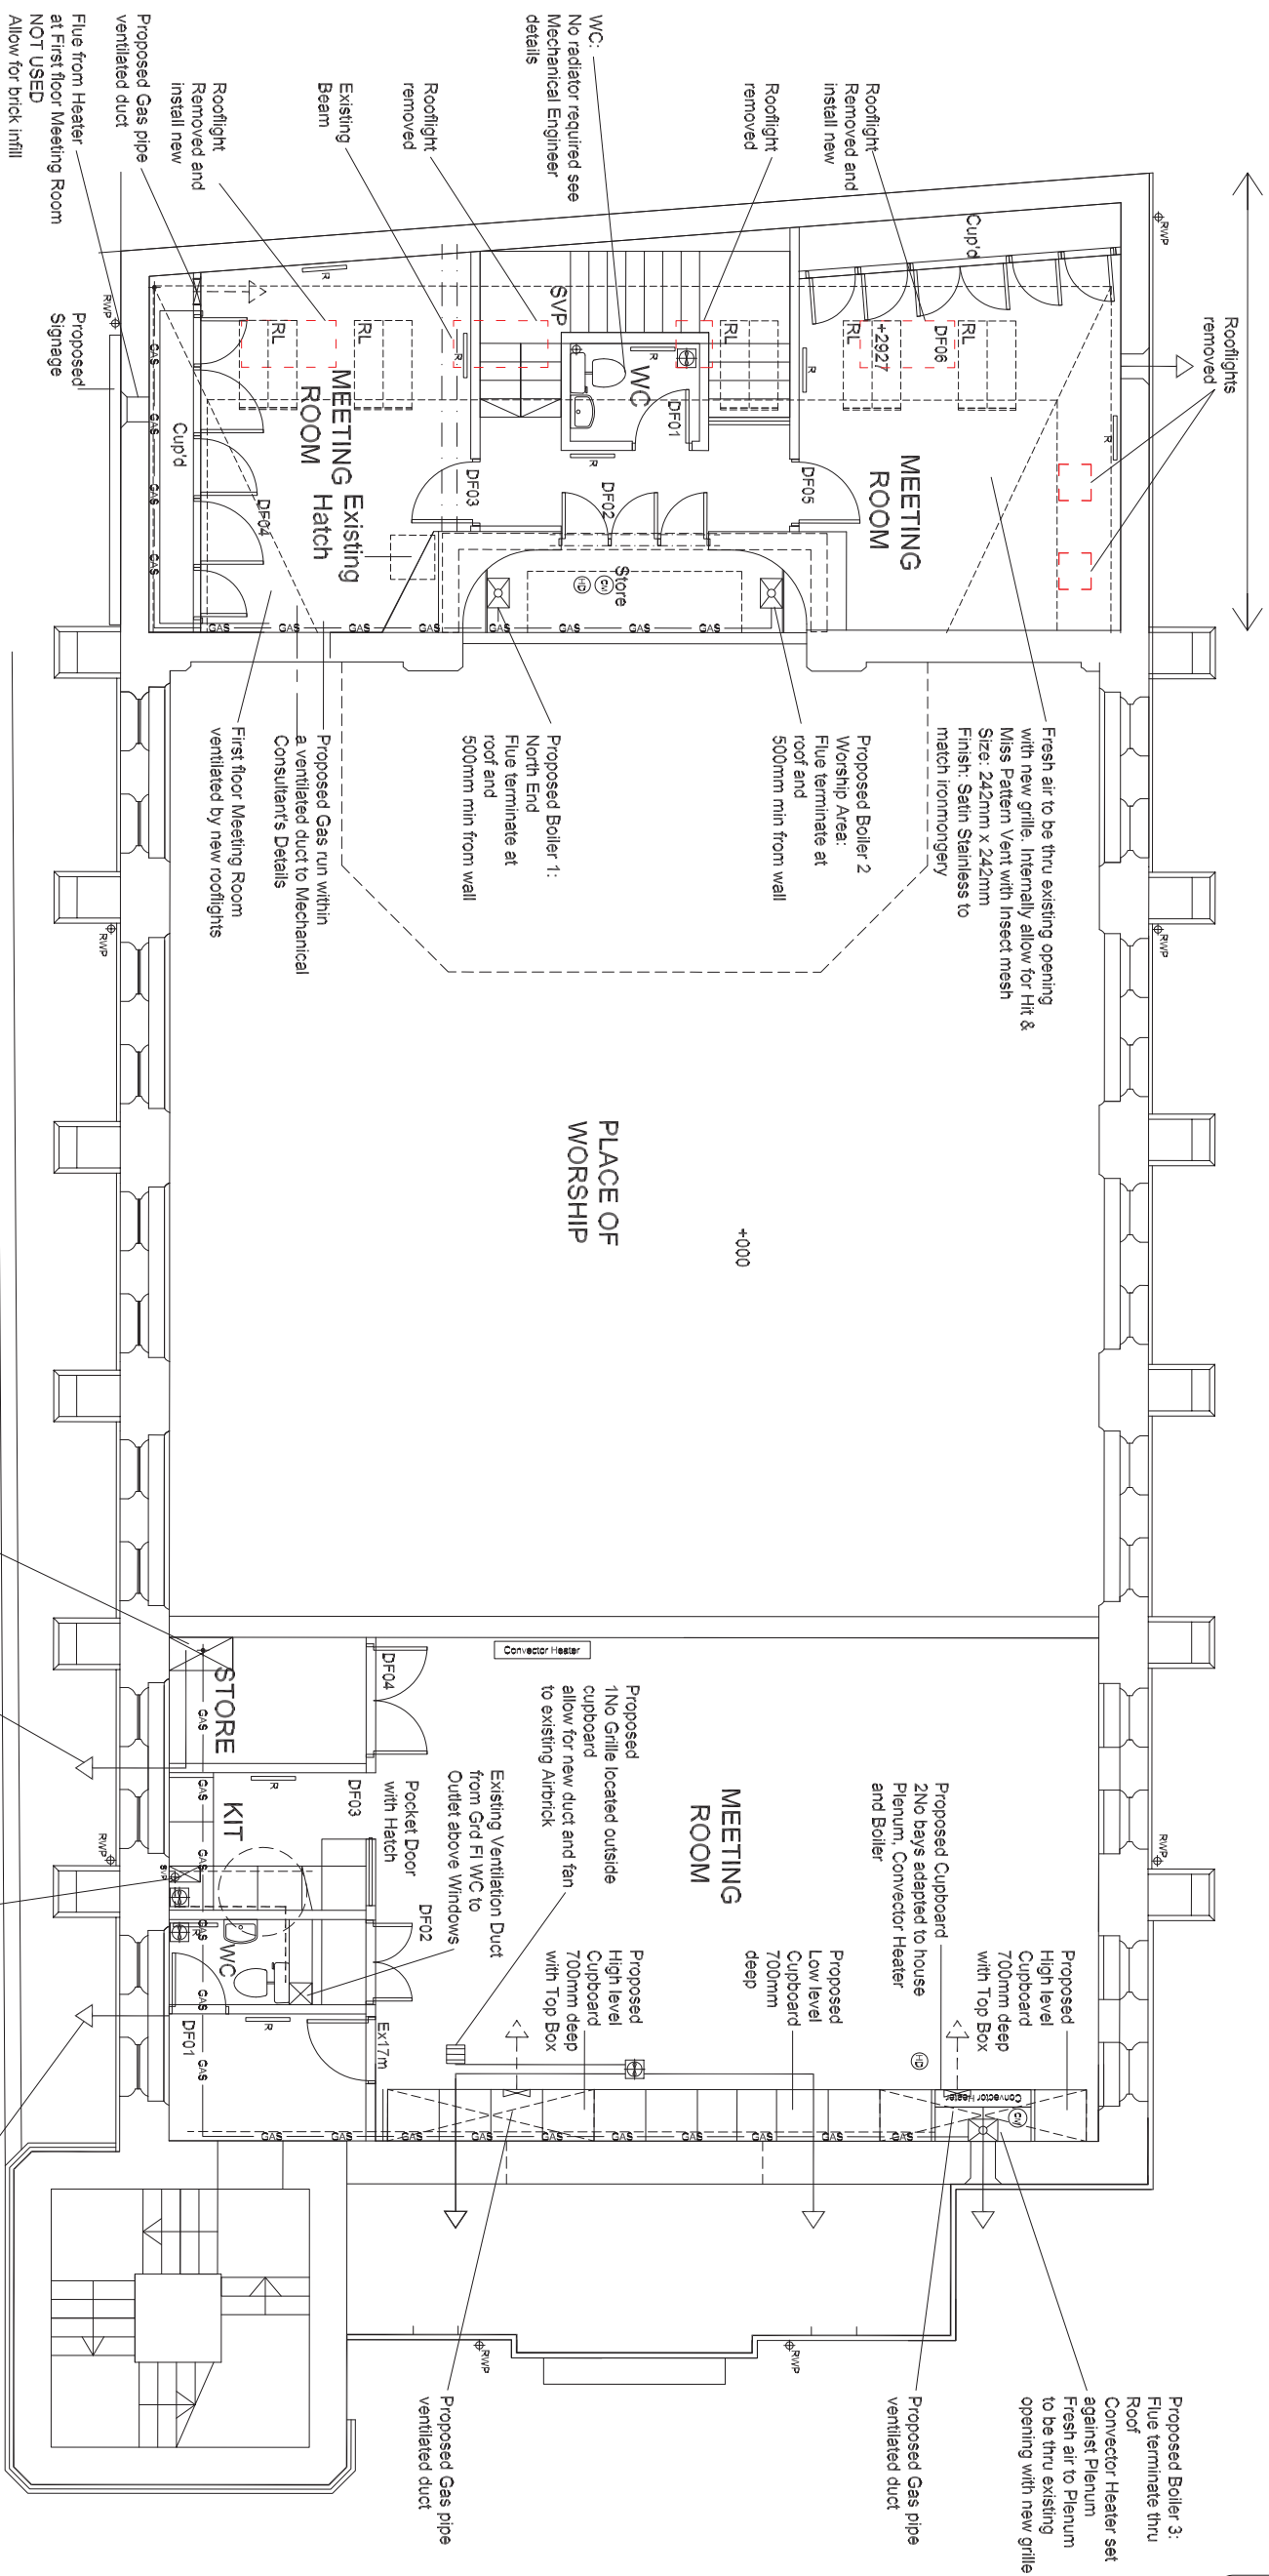

Listed Building

DLK
ARCHITECTS

Chiltern Chambers, St Peter's Avenue
Caversham, Tel 0118 944 9856
enquiries@dlkarchitects.com

Daniel Leffort Krauze Limited is registered in England No. 2744532 - Trading As DLK Architects
 DANIEL LEFFORT KRAUZE LTD.

B	General Update	JU
A	General Update	JU
REV	DESCRIPTION	D

Caversham Baptist Church

PROJECT

TITLE

Services

First Floor Plan

SCALE

DATE _____


March 18

DRAWN
00

REV.

B

Velux Integra
780 x 1380 mm (MK06)
Centre pivot
White painted internal finish
Safety Glass
EDP Plain Tile Flashing
Control Mode: Electric
External Colour: Grey
Allow for 1No Glazing bar each

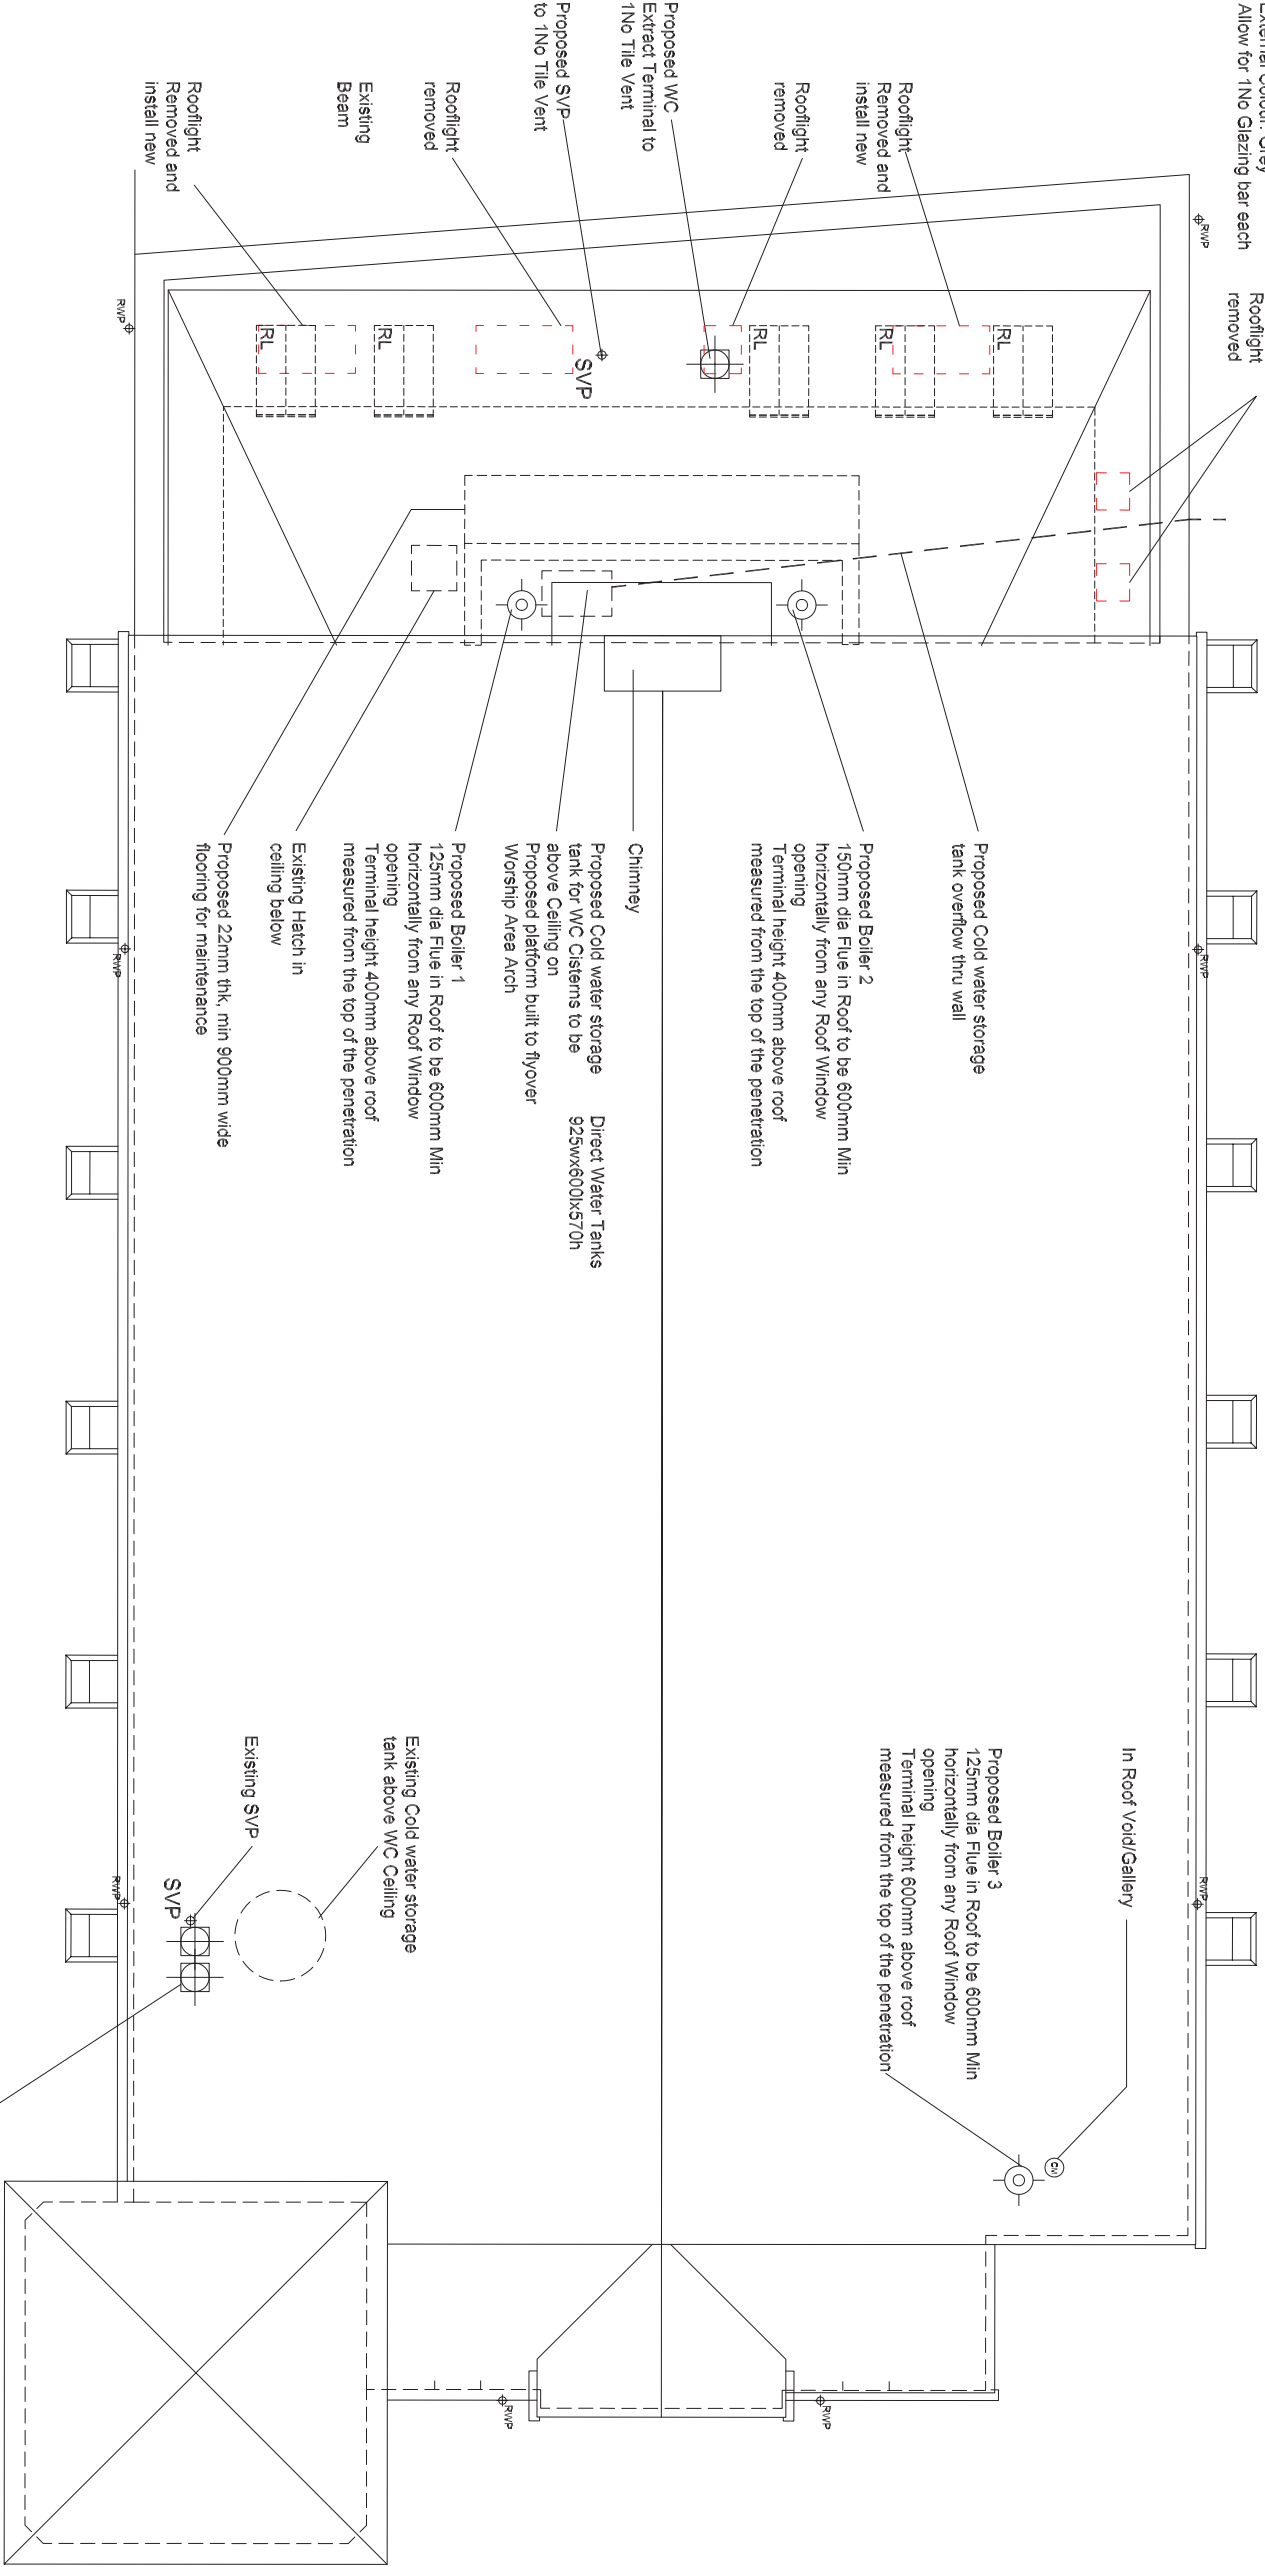

RL = Rooflight

HEATING LEGEND

② MAINS POWERED HEAT DETECTOR
③ MAINS POWERED CARBON MONOXIDE DETECTOR TO BE FITTED IN ACCORDANCE WITH MANUFACTURERS RECOMMENDATIONS

⌈ R ⌋ RADIATOR
⌈ R ⌋ RADIATOR ELECTRICAL

⌈ S & S ⌋ RADIATOR C/S

⌈ C & H ⌋ CONNECTOR HEATER

⌈ B ⌋ BOILER TERMINATION FLUE


⌈ S ⌋ ROOM STAT

⌈ C & E ⌋ CEILING EXTRACT

⌈ W & E ⌋ WALL EXTRACT

⌈ F ⌋ FLUE

⌈ SVP ⌋ EXTRACT TERMINAL

 

Listed Building

B	General Update	July 19
A	General Update	July 19
REV	DESCRIPTION	DATE

CLIENT

Caversham Baptist Church

PROJECT

Refurbishment

TITLE

Proposed

Services

Roof Plan

SCALE

1:50@A1

DATE

March 18

DRAWING NO.

1972P14

REV.

B

DRAWN BY
DLK

REV.

B



ARCHITECTS

Chiltern Chambers, St Peter's Avenue

Caversham, Tel 0118 944 9956


enquiries@dlkarchitects.com

Drawn by Peter Chamberlain, Registered Engineer No. 214493, 17 King's Road, Caversham, Oxford, OX4 2JF, UK

DLK ARCHITECTS LTD. COMPANY REGISTRATION NO. 1040404

Sketch 'A'

Glass at 1100mm above ground
Handrail at Ramp and Stair only
at 900mm above ground


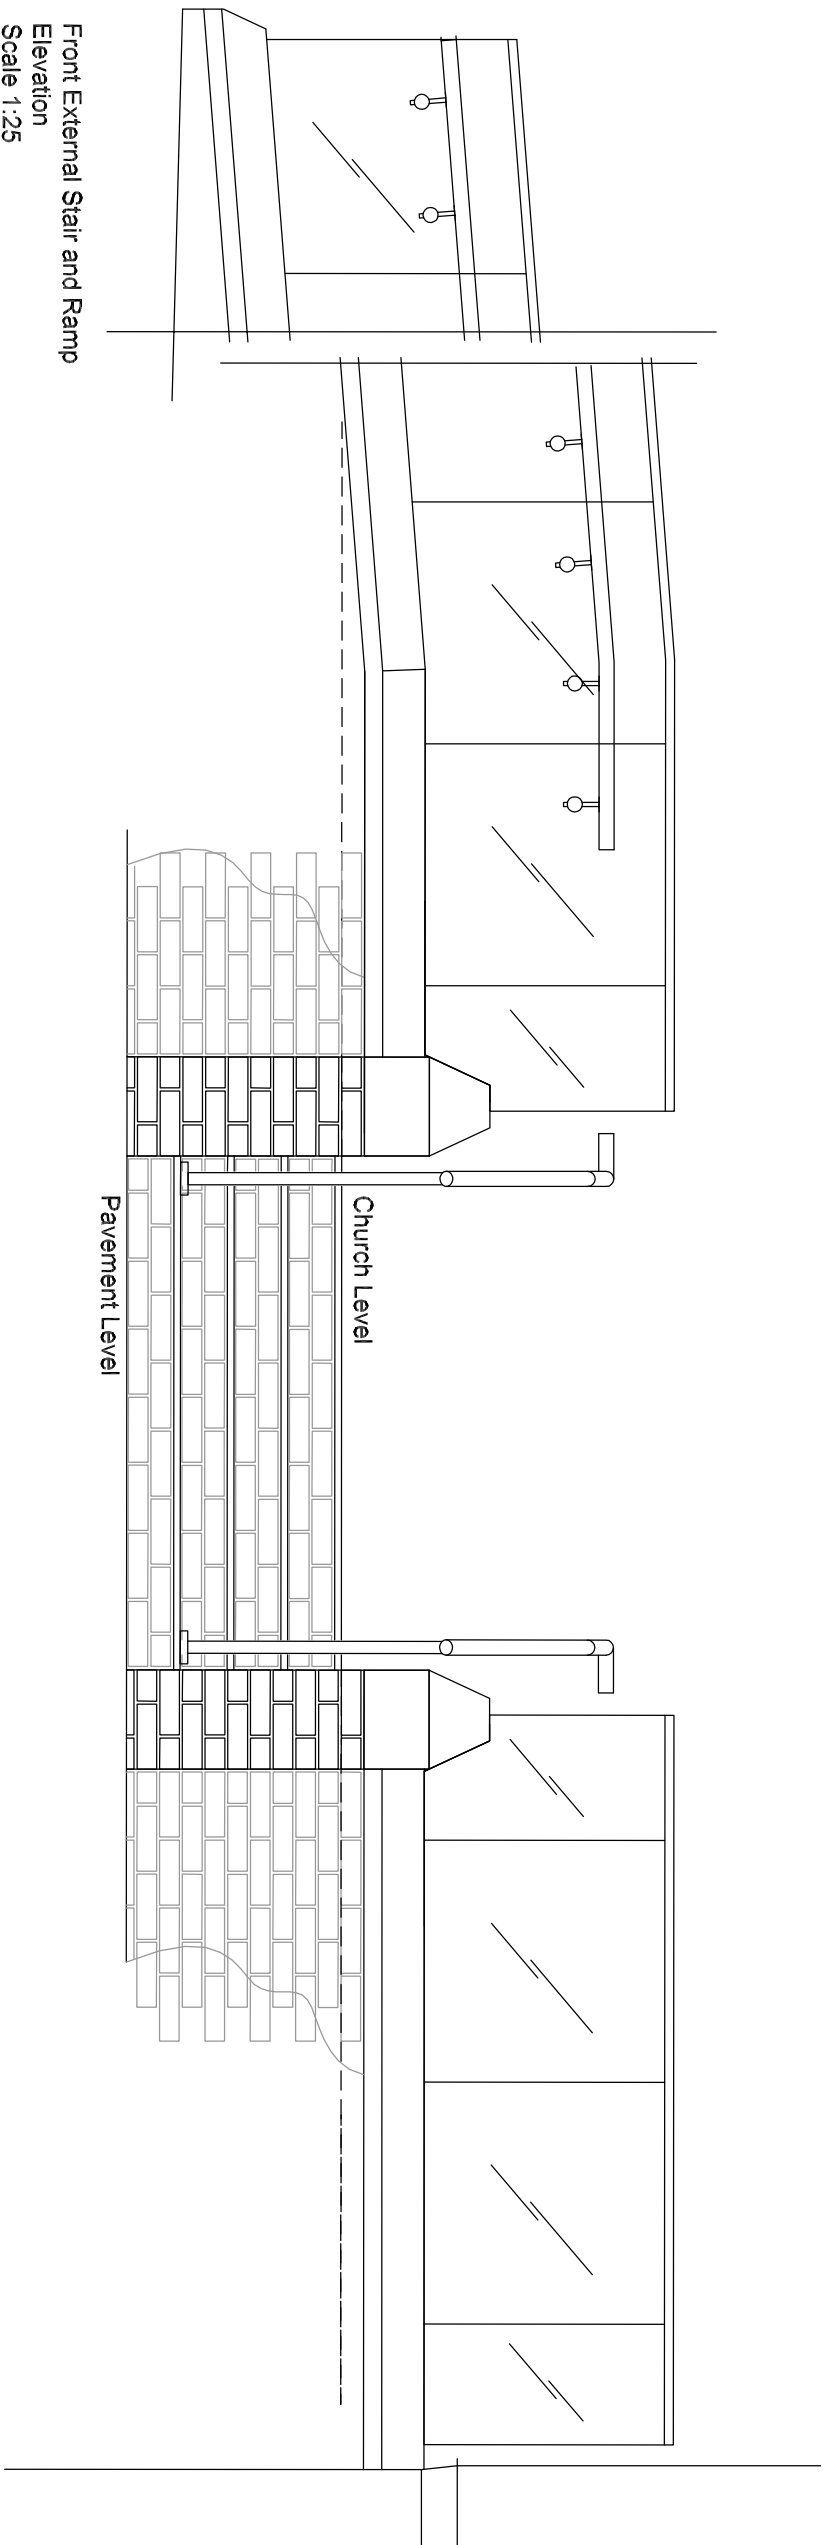


REV	DISCRIPTION	D
	CLIENT Caversham Baptist Church	
	PROJECT Renurbishment	
	TITLE	
	Proposed Railing Design Option Two	
	SCALE	
	1:25 @ A3	
	DATE	
Nov 18	DRAWING NO. 19725K-RailingOp2	
	Rev	
	00	
	DRAWN	

SCALE	DRAWN
1:25 @ A3	00
DATE	DRAWING NO.
Nov 18	1972SK-RallingOpt2
	REV
	A



DLK
ARCHITECT

Chiltern Chambers, St Peter's Avenue
Caversham, Tel 0118 944 9856
enquiries@dlkarchitects.com

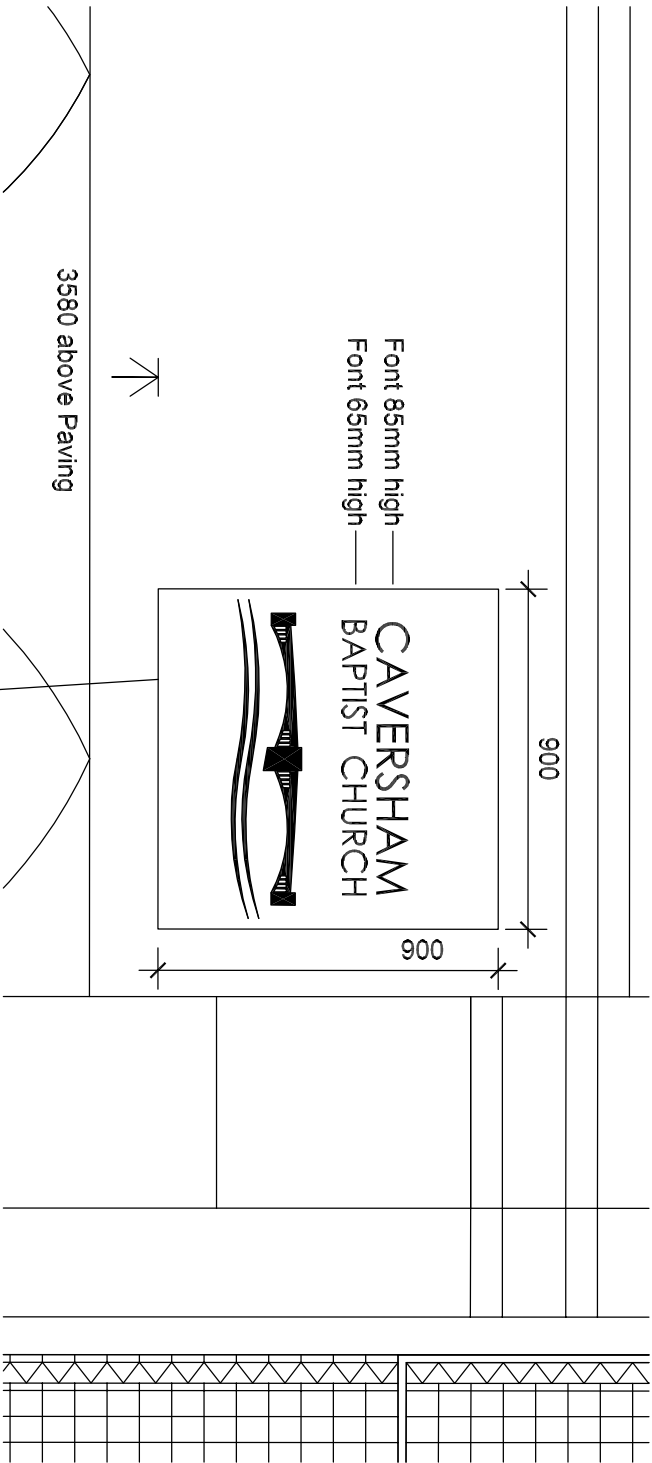 

Scale 1:20

Scale 1:20

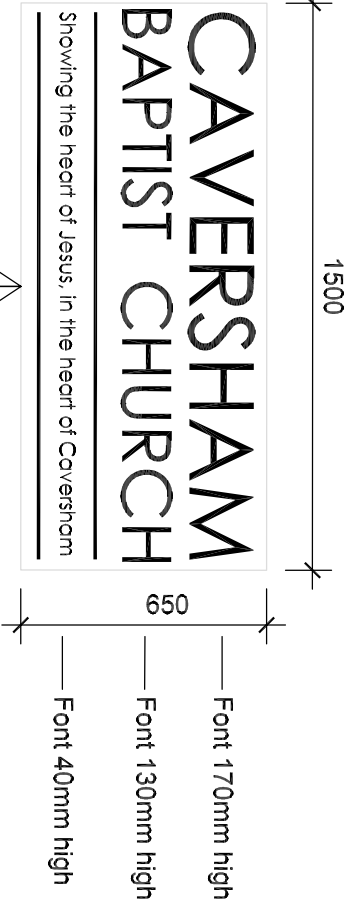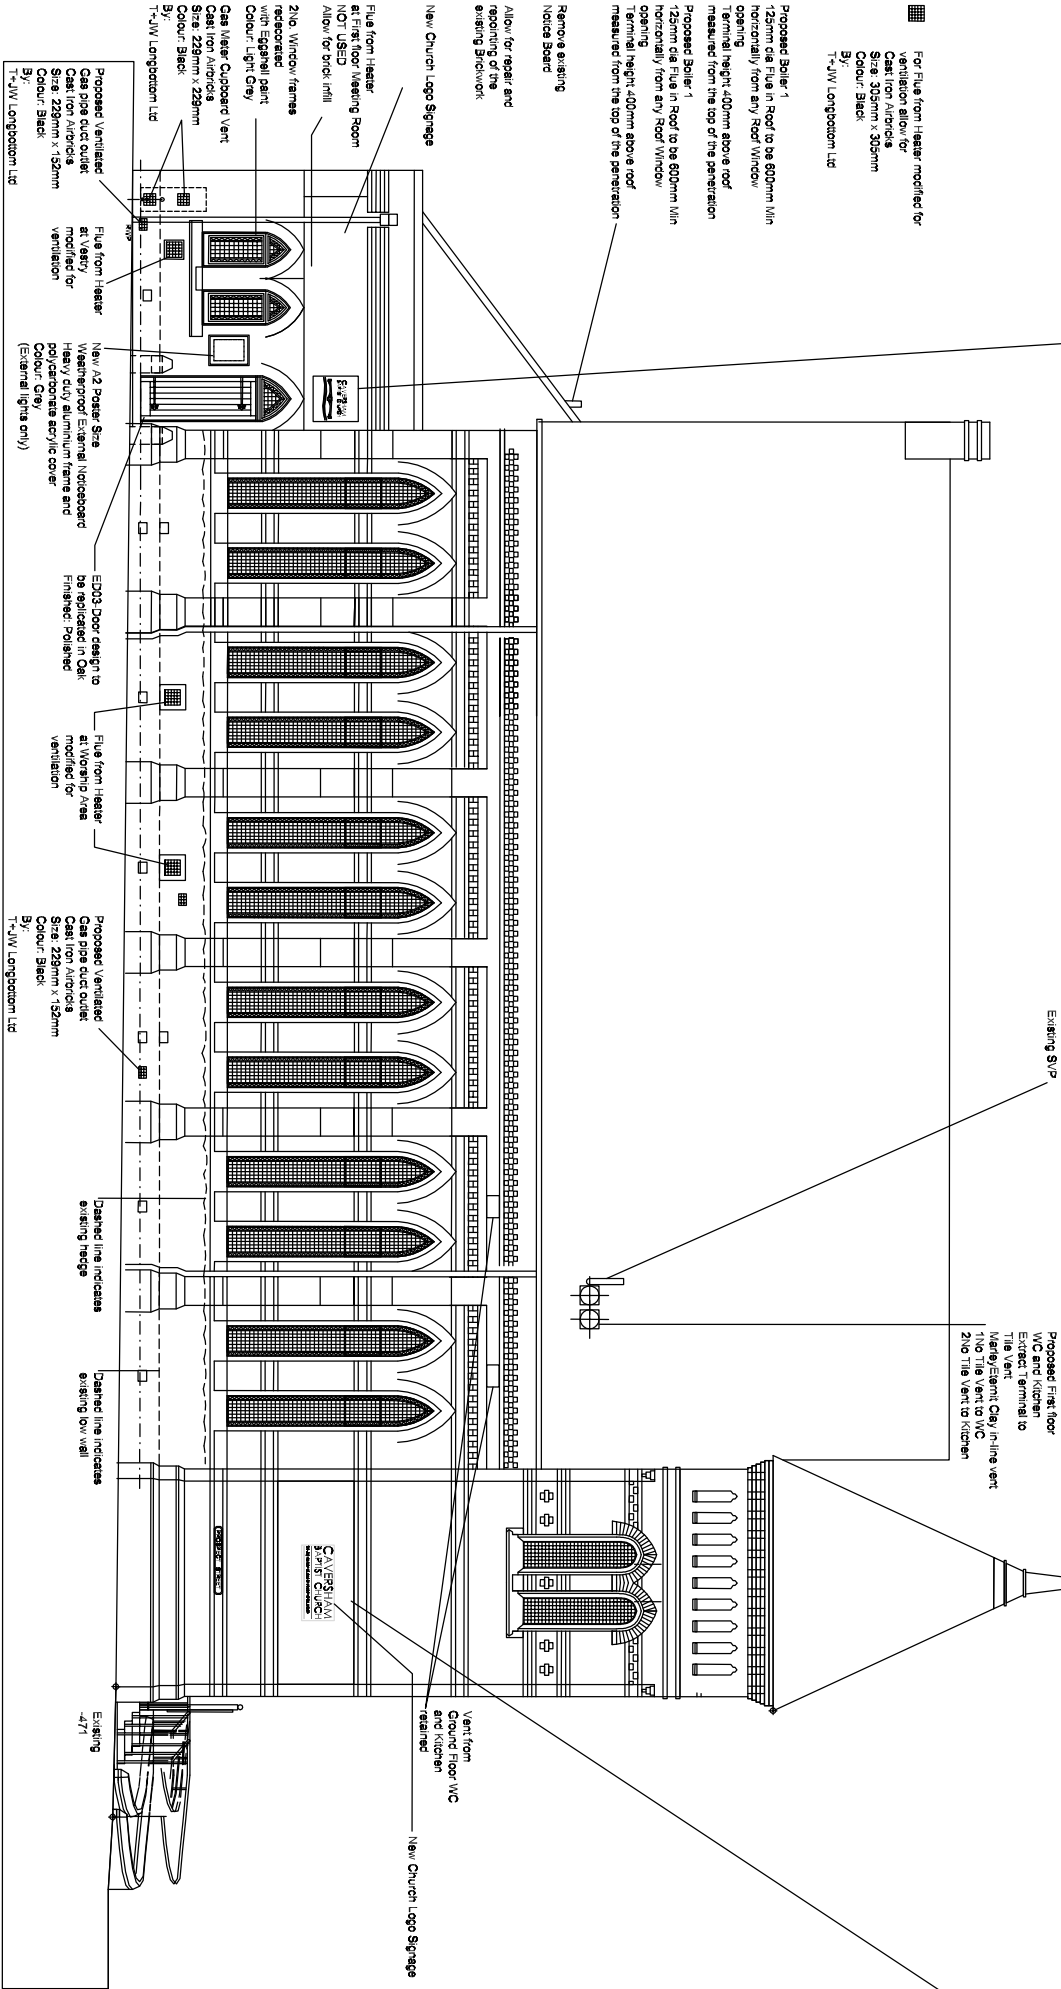

3670 above Paving

Sketch


REV	DISCUSSION	DATE
1	Initial Design	10/10/2023
2	Client Feedback	15/10/2023
3	Final Design	20/10/2023

CLIENT	DISCUSSION	DATE
Caversham Baptist Church	Initial Design	10/10/2023
Project	Client Feedback	15/10/2023
Refurbishment	Final Design	20/10/2023
TITLE		
Proposed		
Prospect St Elevation Option Four		


SCALE	AS SHOWN	DRAWN BY	OO
DATE	1972/SK-Prospect Elev Opt4	REV	OO
Nov 18			

West Elevation Proposed (Tower sign lettering comparable to existing signage lettering size and Office sign reduced to 2975mm x 450mm)


Scale 1:150

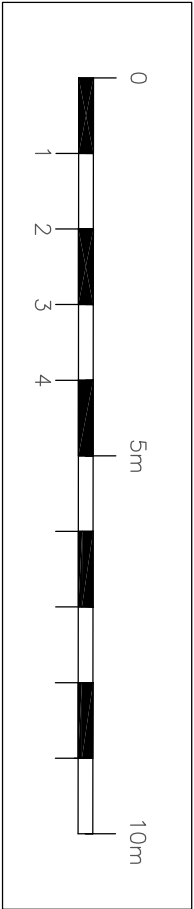

Scale 1:20

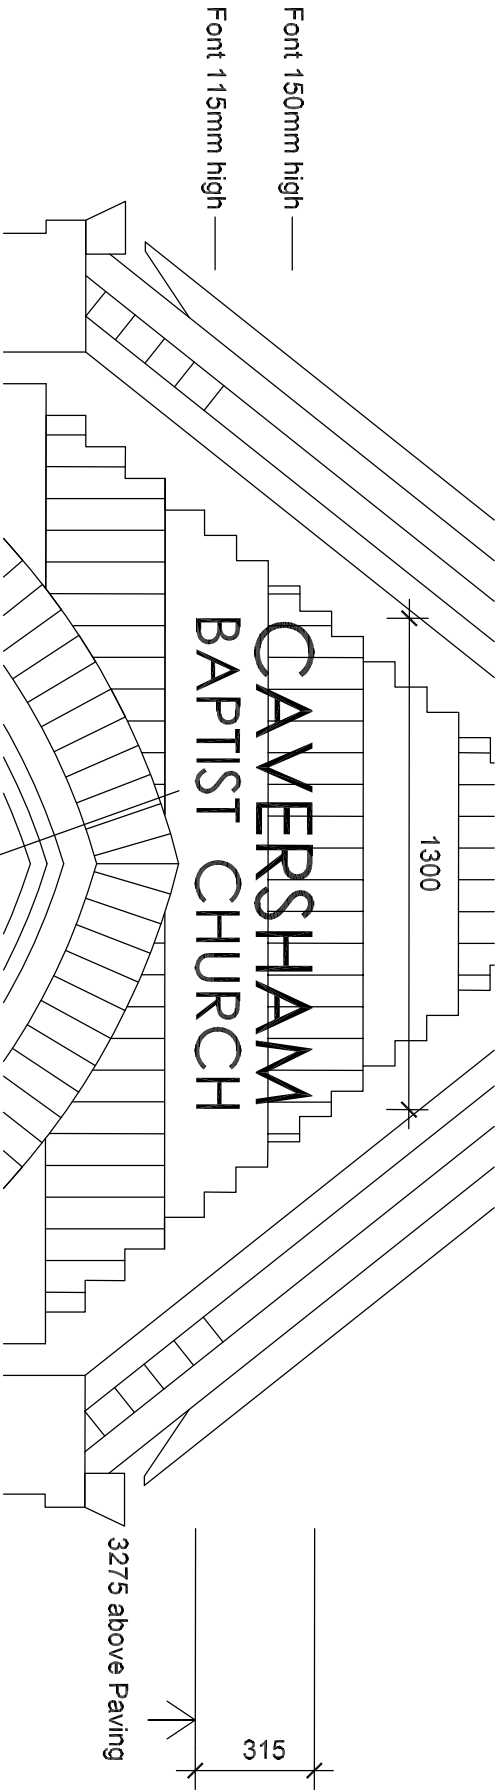

Scale 1:50

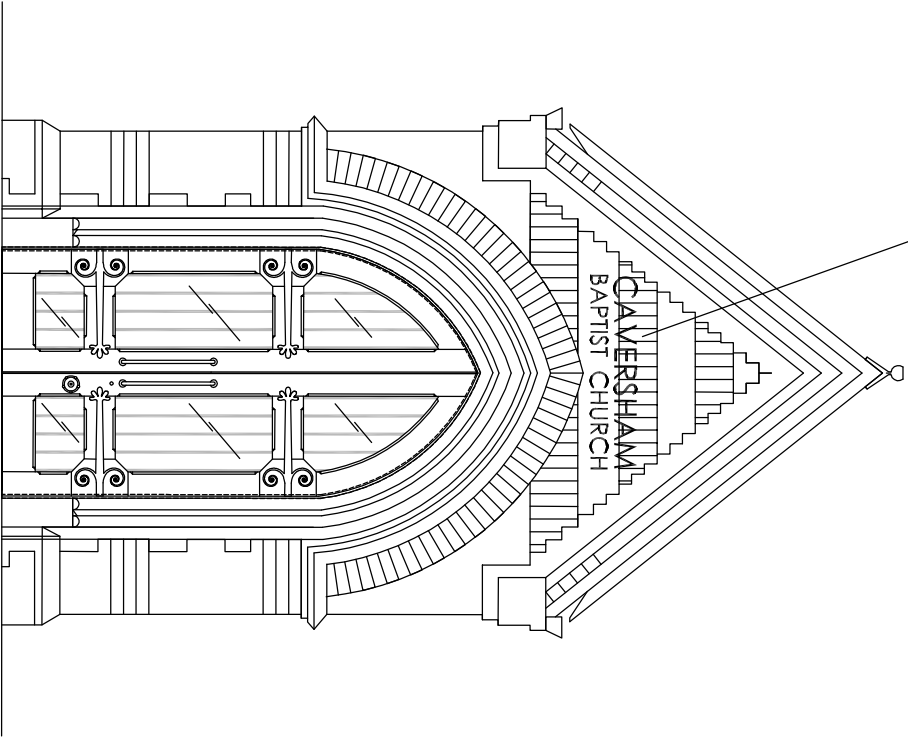

REV	DISCUSSION	DATE
CLIENT	Caversham Baptist Church	
PROJECT	Refurbishment	
TITLE	Proposed Elevations Option One Frontage South Street	
SCALE	As Shown	DRAWN BY OO
DATE	Nov 18	REV. 1972SK-5-FrontElev-Opt1



Chiltern Chambers, St Peter's Avenue
Caversham, Td 0118 944 9856
enquiries@dlkarchitects.com