




The Contractor is to check all dimensions on site and report any discrepancies to the Contract Administrator. This drawing is to be read in conjunction with all other standard documentation. Dimensions are not to be scaled from this drawing.

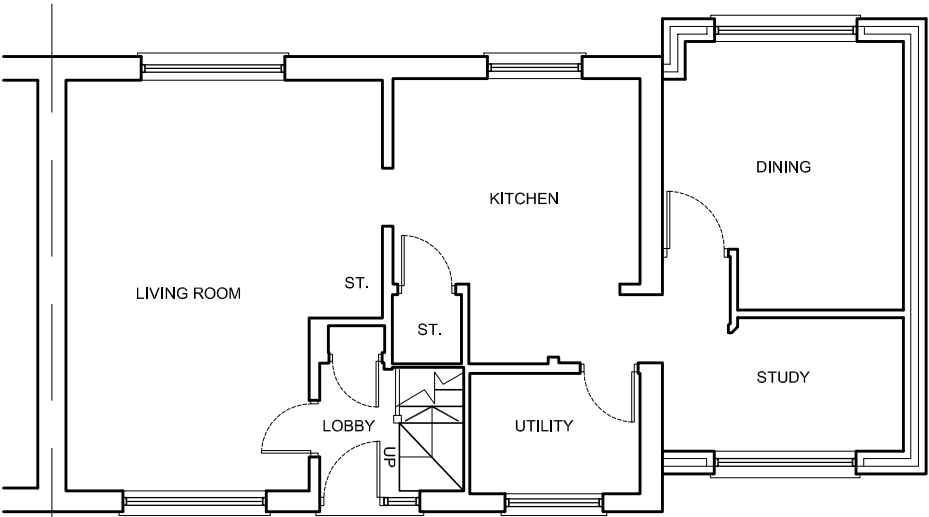

PREVIOUSLY APPROVED GROUND FLOOR PLAN

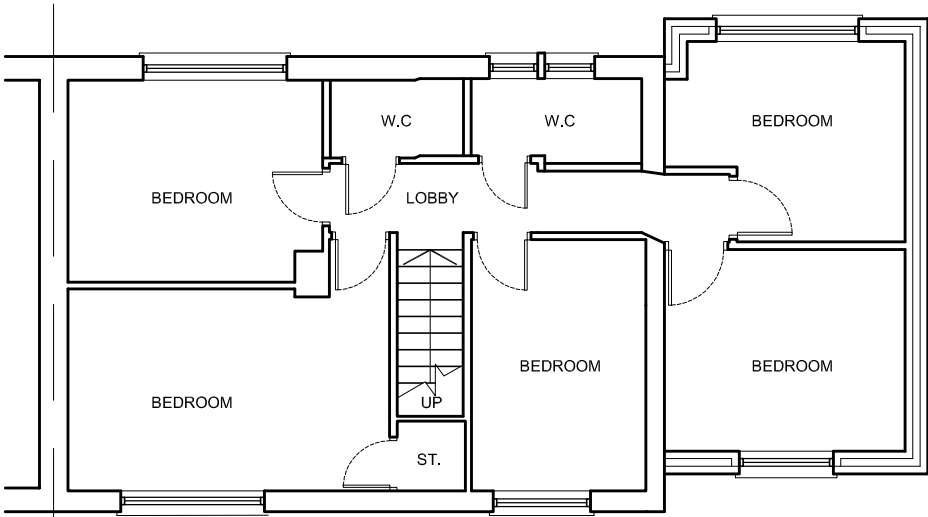

PREVIOUSLY APPROVED FIRST FLOOR PLAN

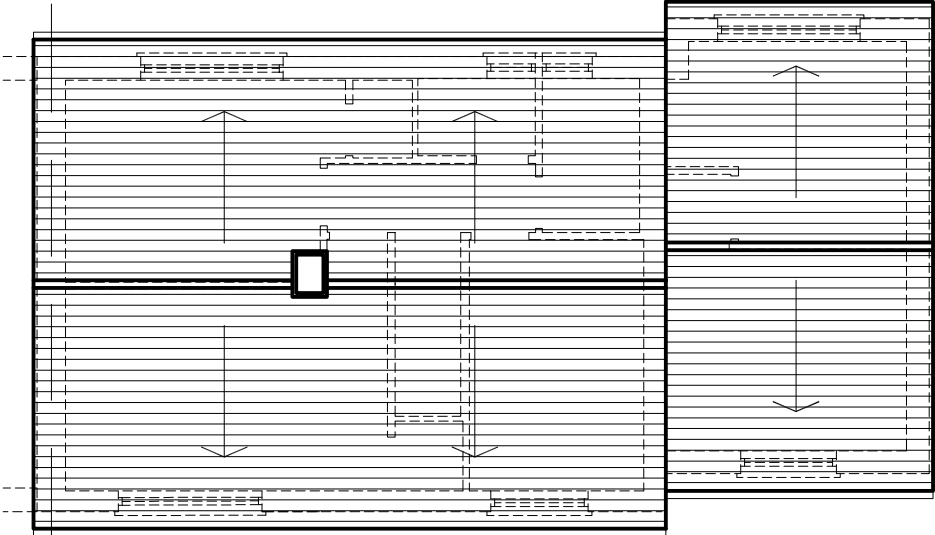


PREVIOUSLY APPROVED ROOF PLAN




PREVIOUSLY APPROVED FRONT ELEVATION



PREVIOUSLY APPROVED REAR ELEVATION

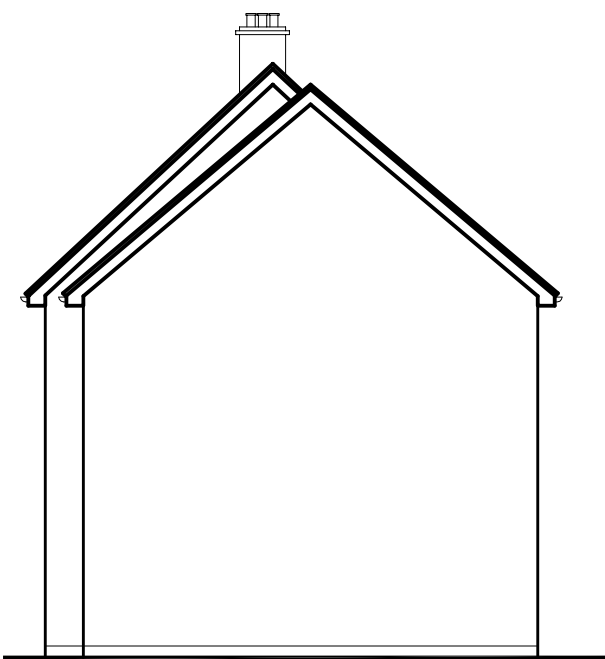

PREVIOUSLY APPROVED SIDE ELEVATION

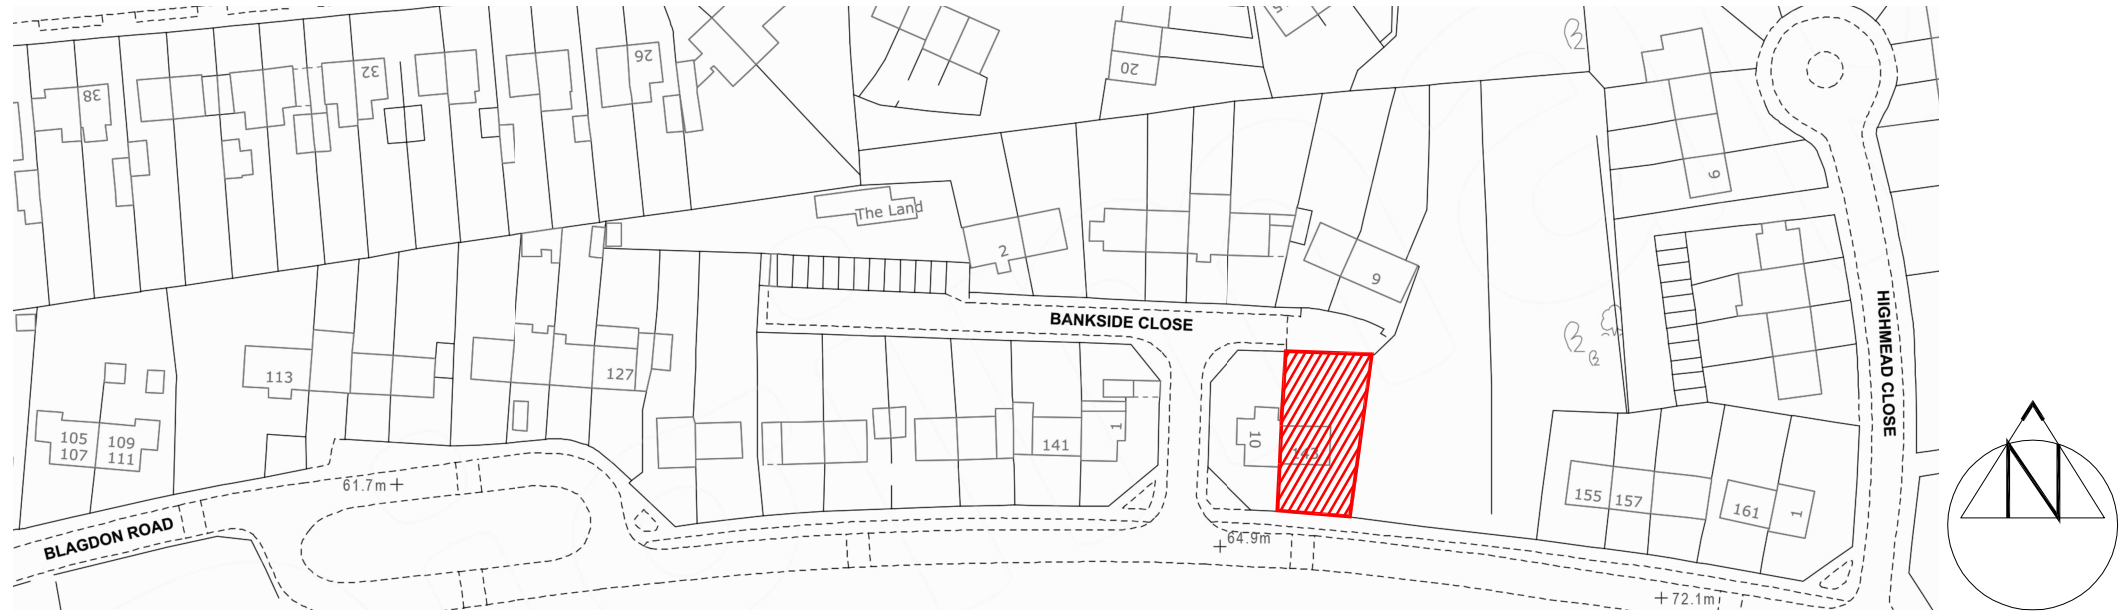

LOCATION PLAN - SCALE 1:1250

rev.	description	date	chkd.
 Design And Plan CONSULTANTS 14 Leechcroft Avenue Sidcup Kent DA15 8RS 020 3004 9238 07931 931 035 s.nagpal@dapconsultants.co.uk www.dapconsultants.co.uk			
project : 143 Blagdon Road Reading			
drawing title : Previously Approved Floor Plans and Elevations			
drawn: APN		chkd : SS	date:06.09.2018
status: Planning			scale: 1:100@A3
proj no :1011		drg no: 02	rev no: