


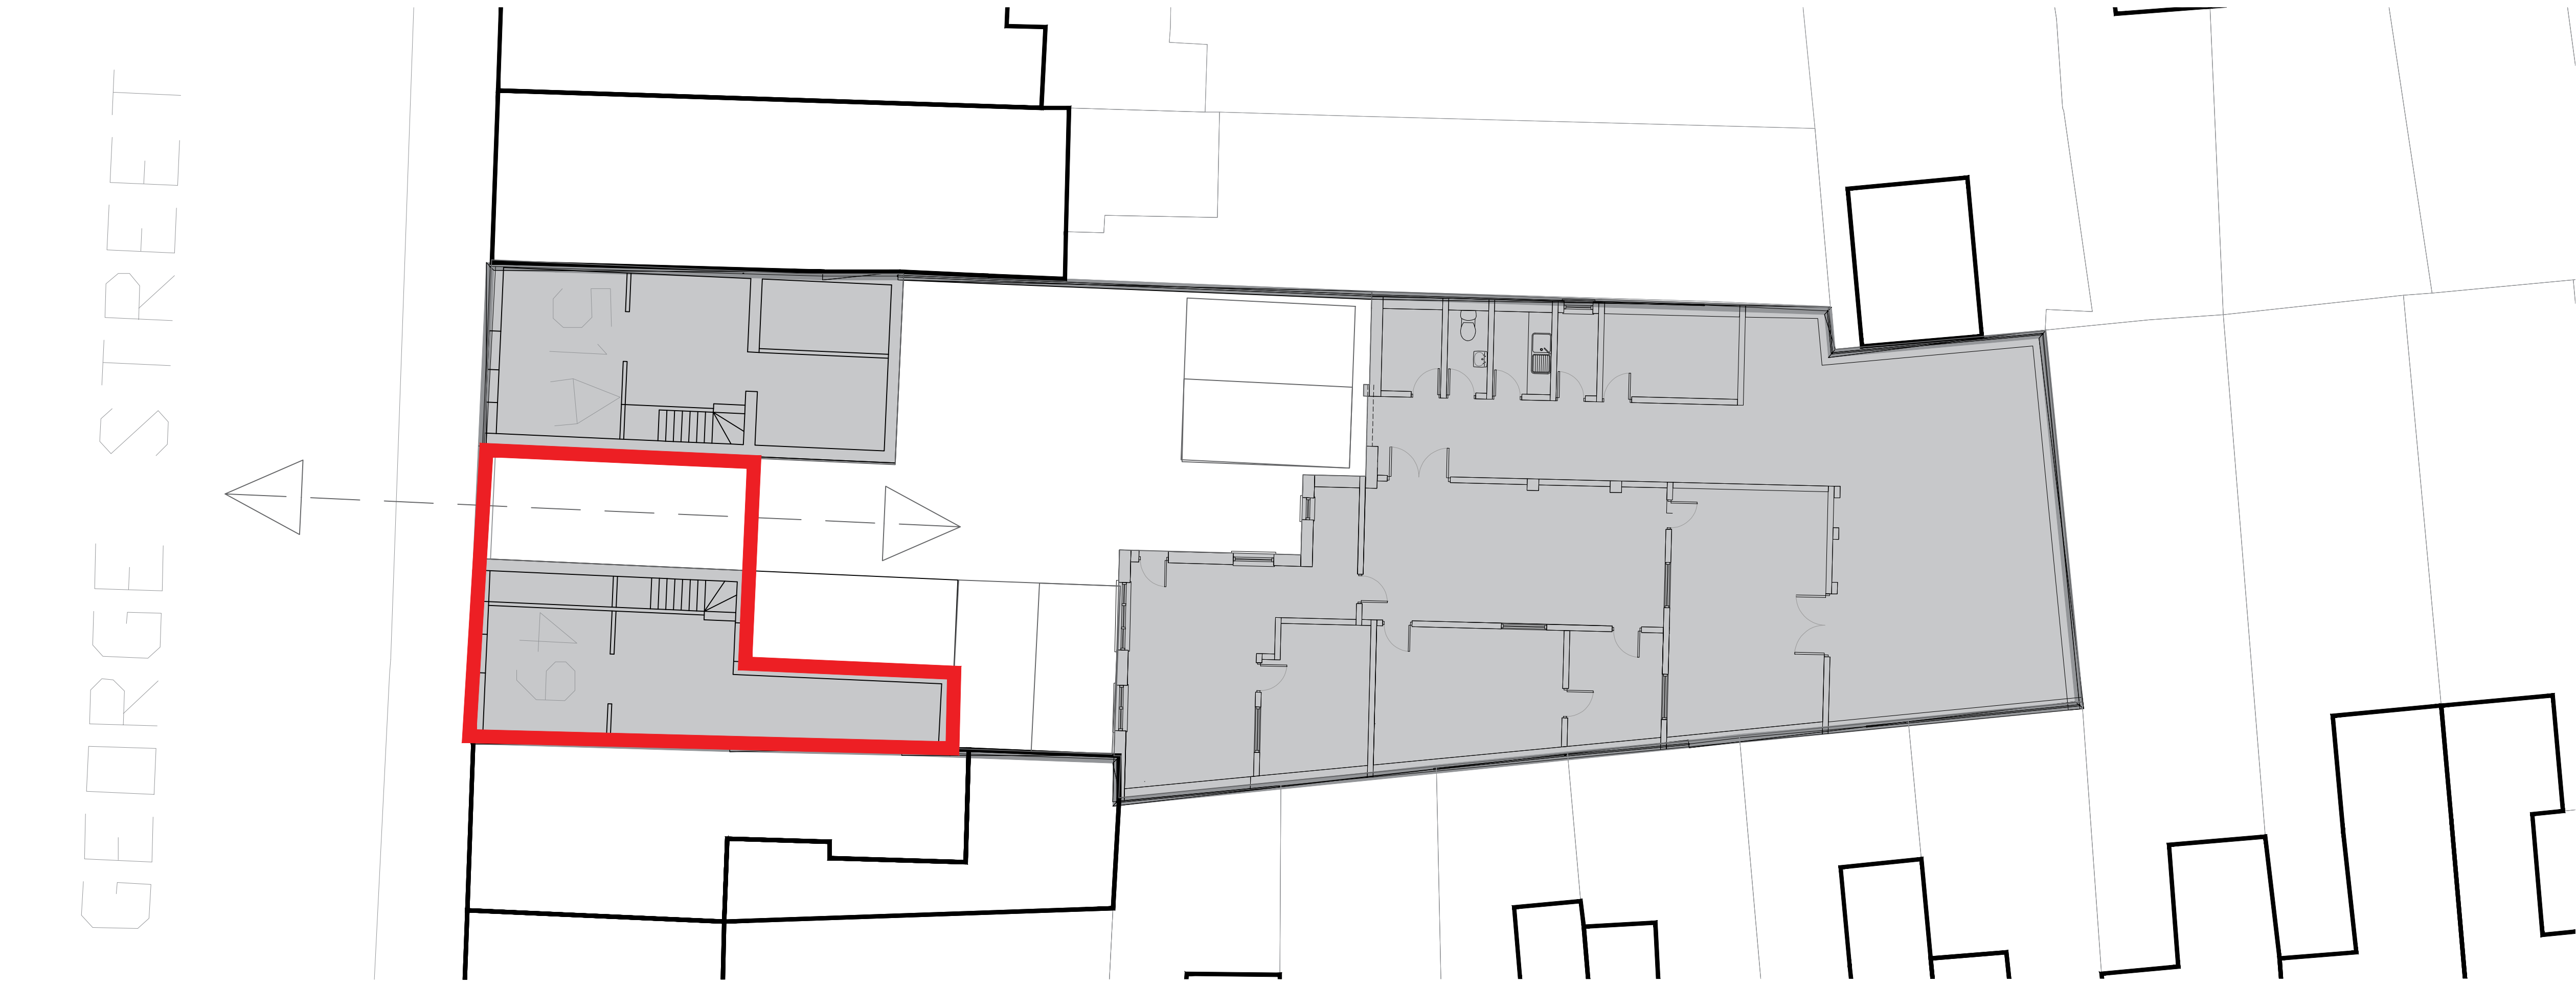

Existing site plan
1:100@A1



Existing site block plan
1:500@A1



Existing site location plan
1:250@A1

No. / Date		Description	Drawn/Checked by
PROJECT		George Street	
		Reading	
TITLE		Site location, block and site plan	
DRAWING STATUS		JOB NO.	DRAWING NO.
planning		SU-28	PL-01
DRAWN		DPB	CHECKED
SCALE		AS NOTED	
DATE		18.11.2017	
REVISIONS		REV	
		-	

SUPERSTUKT