




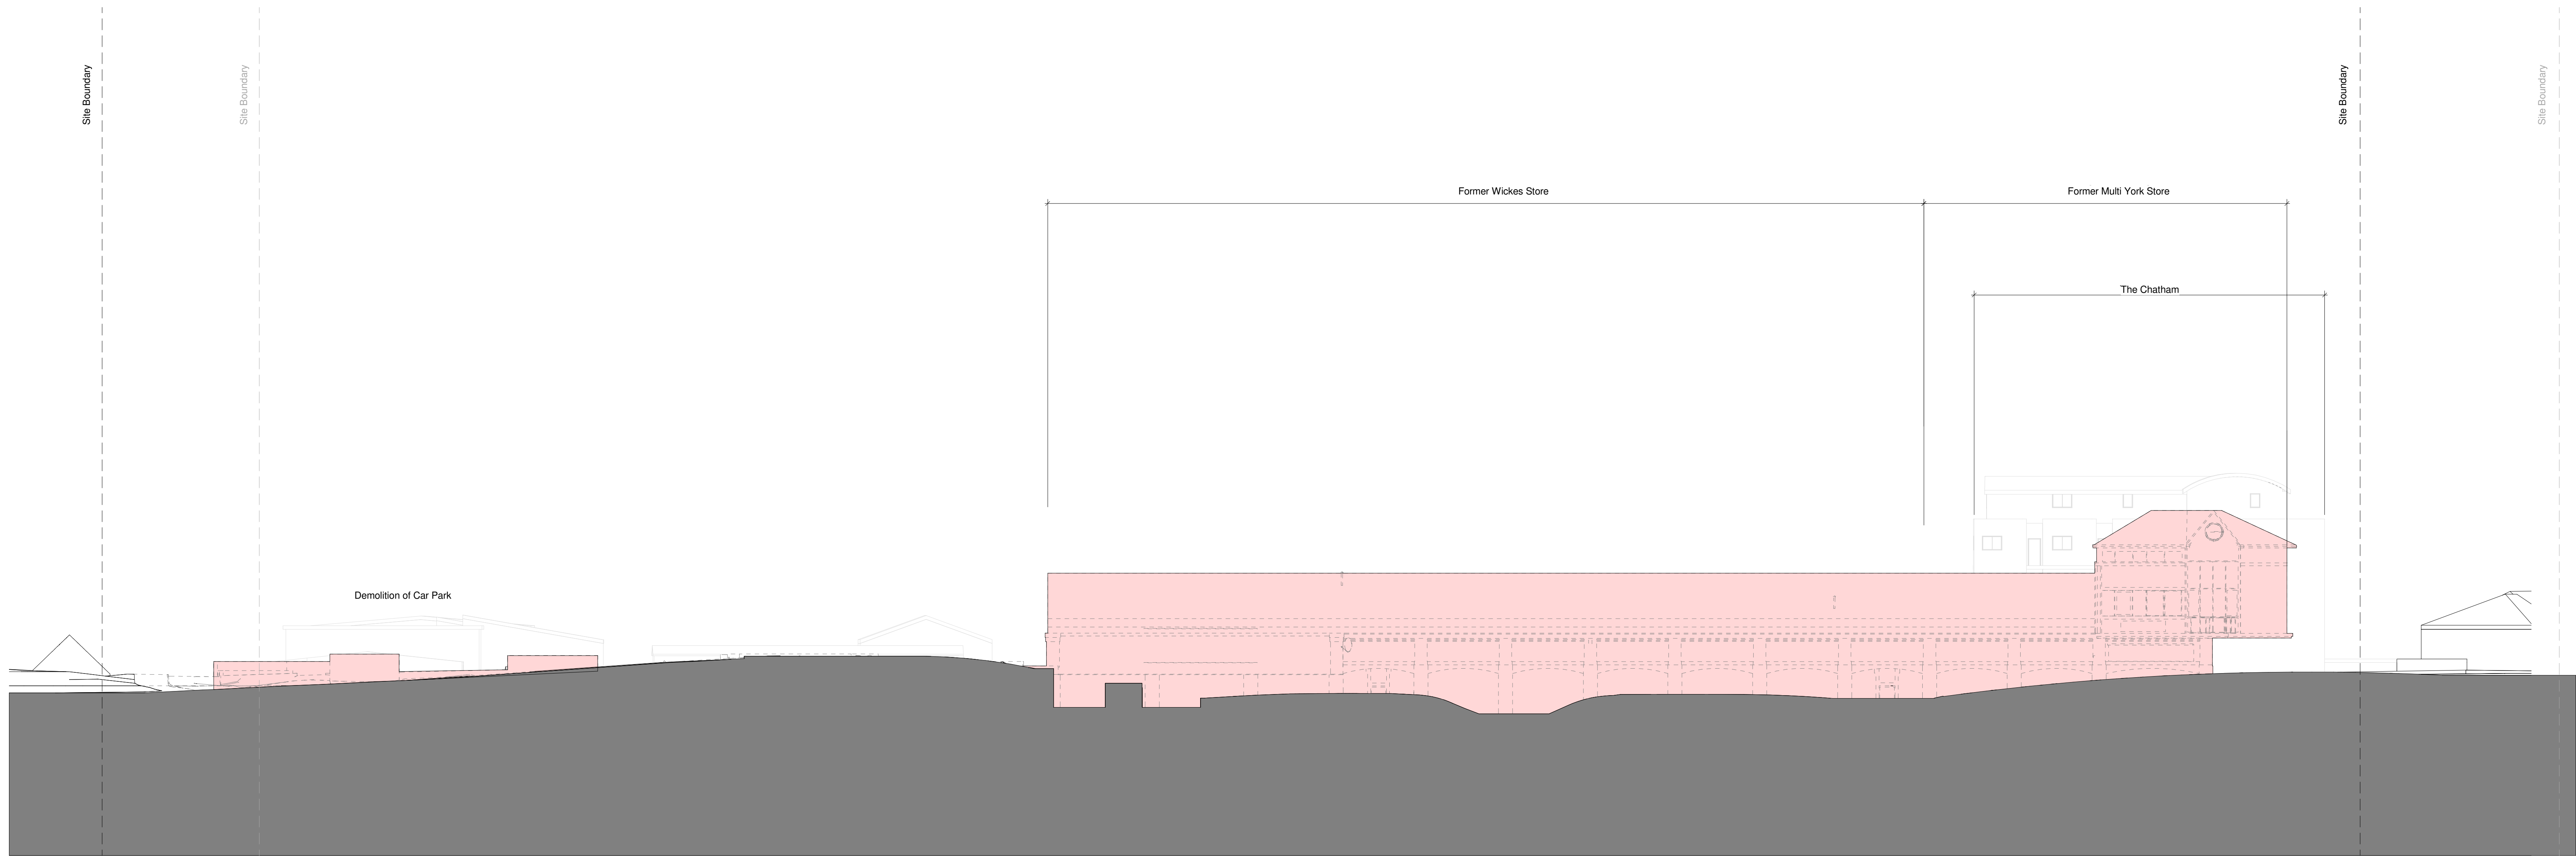

1 Demolition south elevation
1 : 200

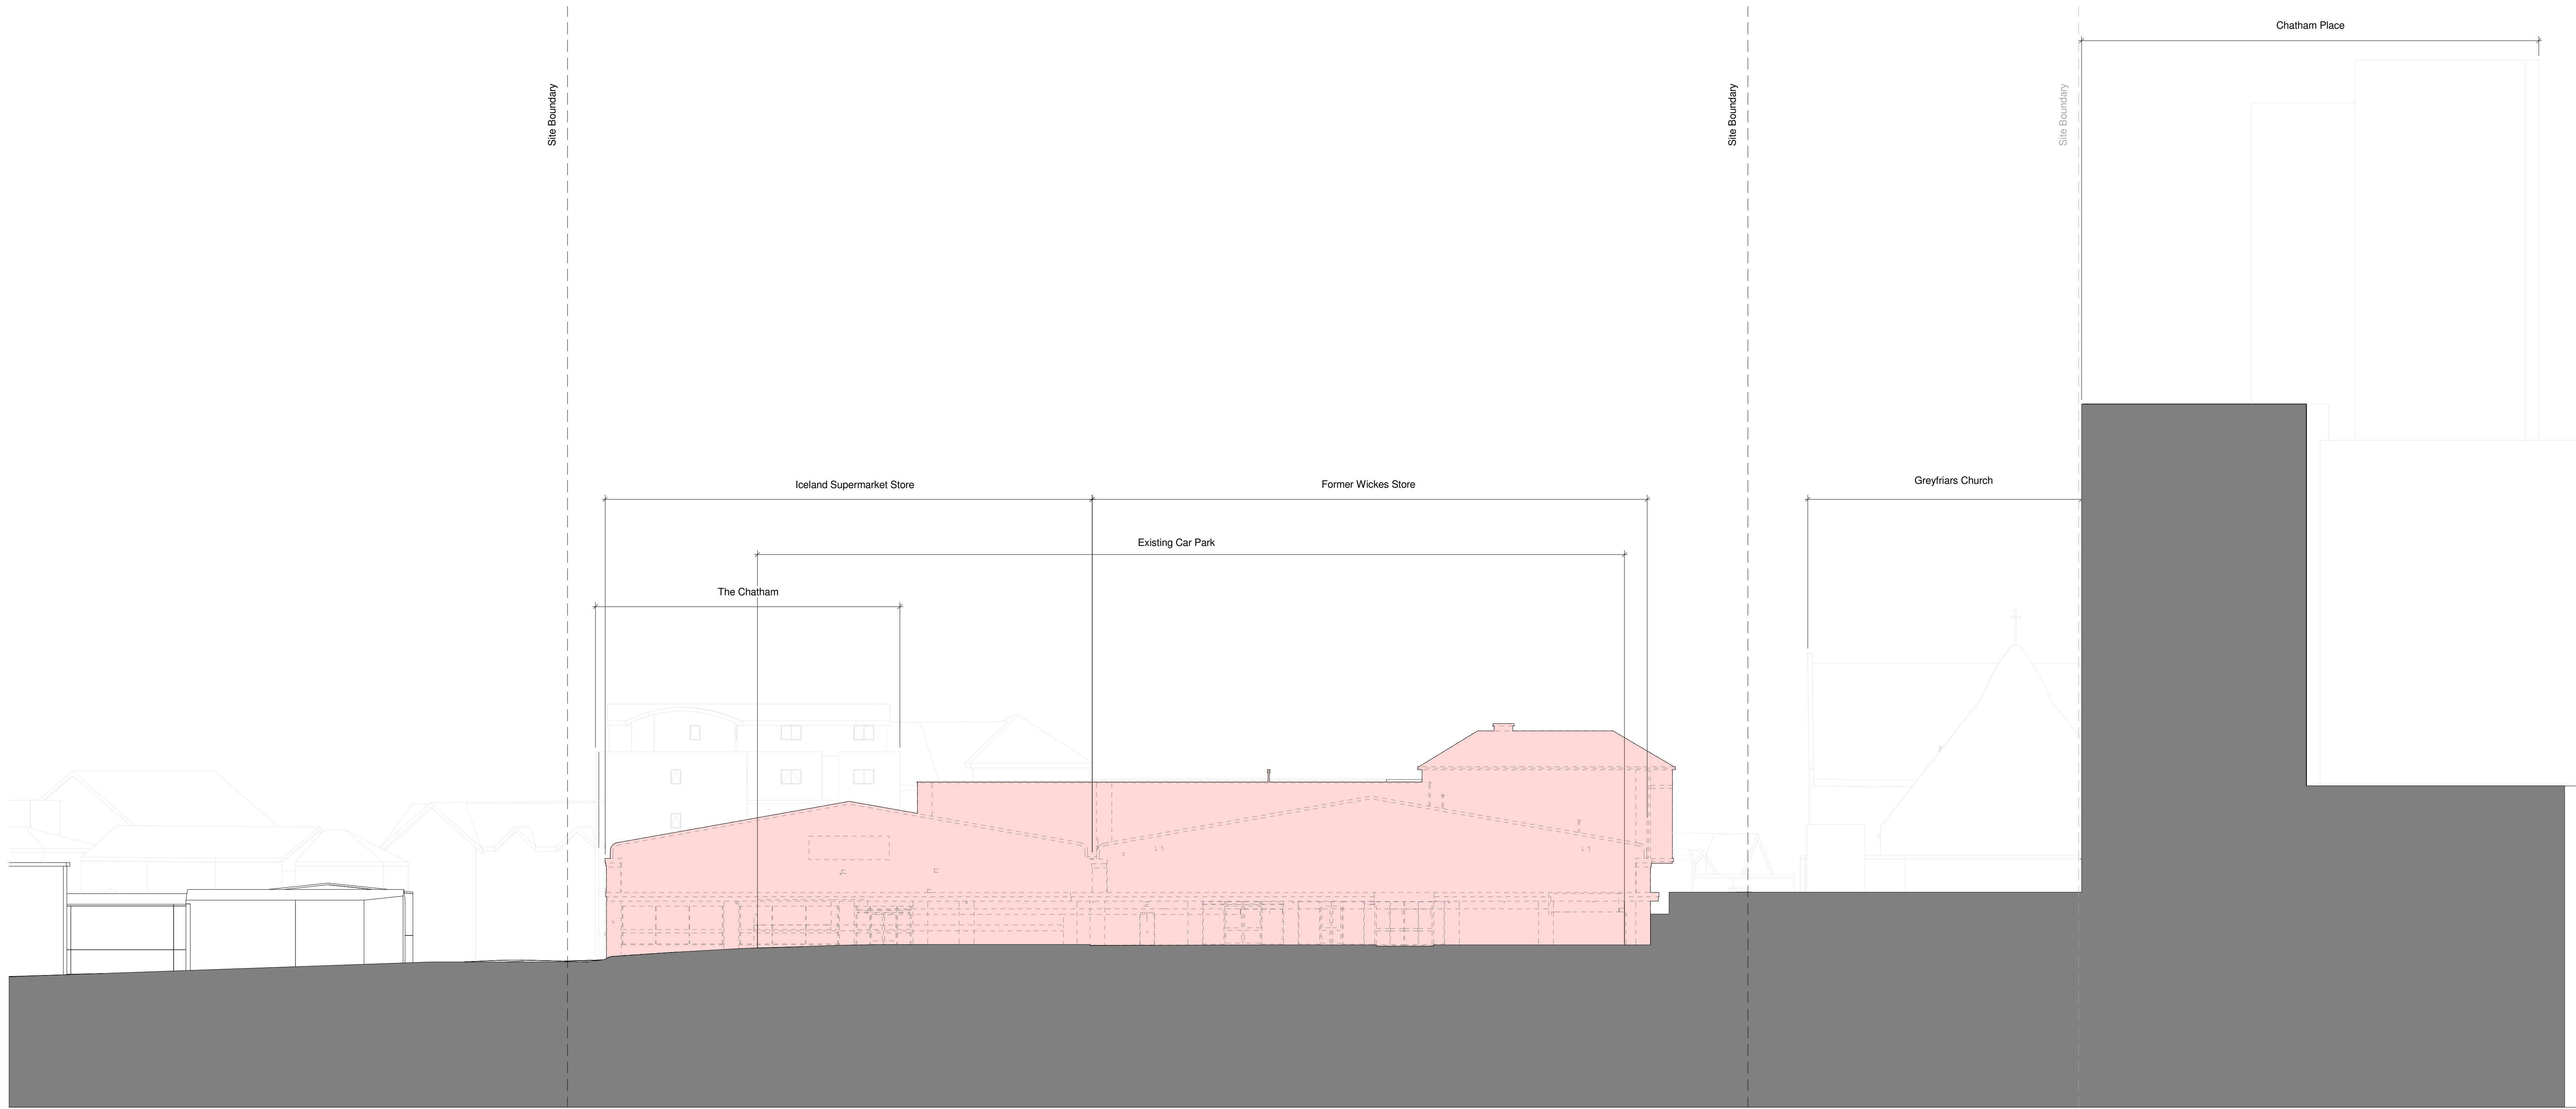


2 Demolition west elevation
1 : 200

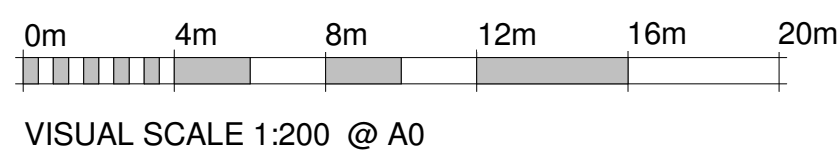

Notes
This drawing may be scaled for the purposes of Planning Applications, Land Registry and for legal plans where the scale has to stated. Any other is deemed that the drawing is an original or an accurate copy. It may not be scaled for construction purposes.
Always refer to the grid dimensions. All dimensions are to be checked on site. Dimensions and/or annotations on the drawing are not to be used for construction purposes. All drawings are to be used in conjunction with the specifications and all work is to be carried out in accordance with the British Standards, Codes of Practice.

Building Location Key

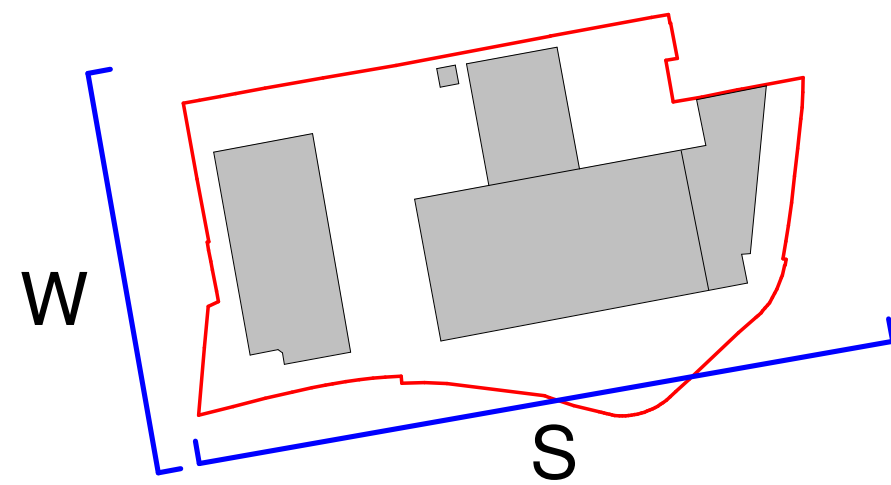

Key
— To be demolished

B	07/03/17	RS	Annotations amended	JC
A	17/02/17	GC	ISSUED FOR PLANNING	JC
Rev	Date	Int	Notes	Chk

Client

Drawing Originator

AWW inspired environments
London - 2 Bicken Lane, London, EC2V 8BW 020 7180 0000
Bristol - Riverside House, Bristol, BS1 4LS 0117 920 0000
Plymouth - East Quay House, Plymouth, PL4 9HN 01752 261 262
RIBA Chartered Practice www.aww-uk.com

Weldale Street, Reading
Site Coordinated

Drawing Title
Demolition - South & West Elevation

Scale	Sheet	Drawn	Checked	Date
As indicated	A0	GC	MAS	18/10/16
Status	Project No.	Drawing No.	Revision	
PLANNING	3622	0122	B	
Drawing Reference	Drawing No.	Revision		
	0122	B		