



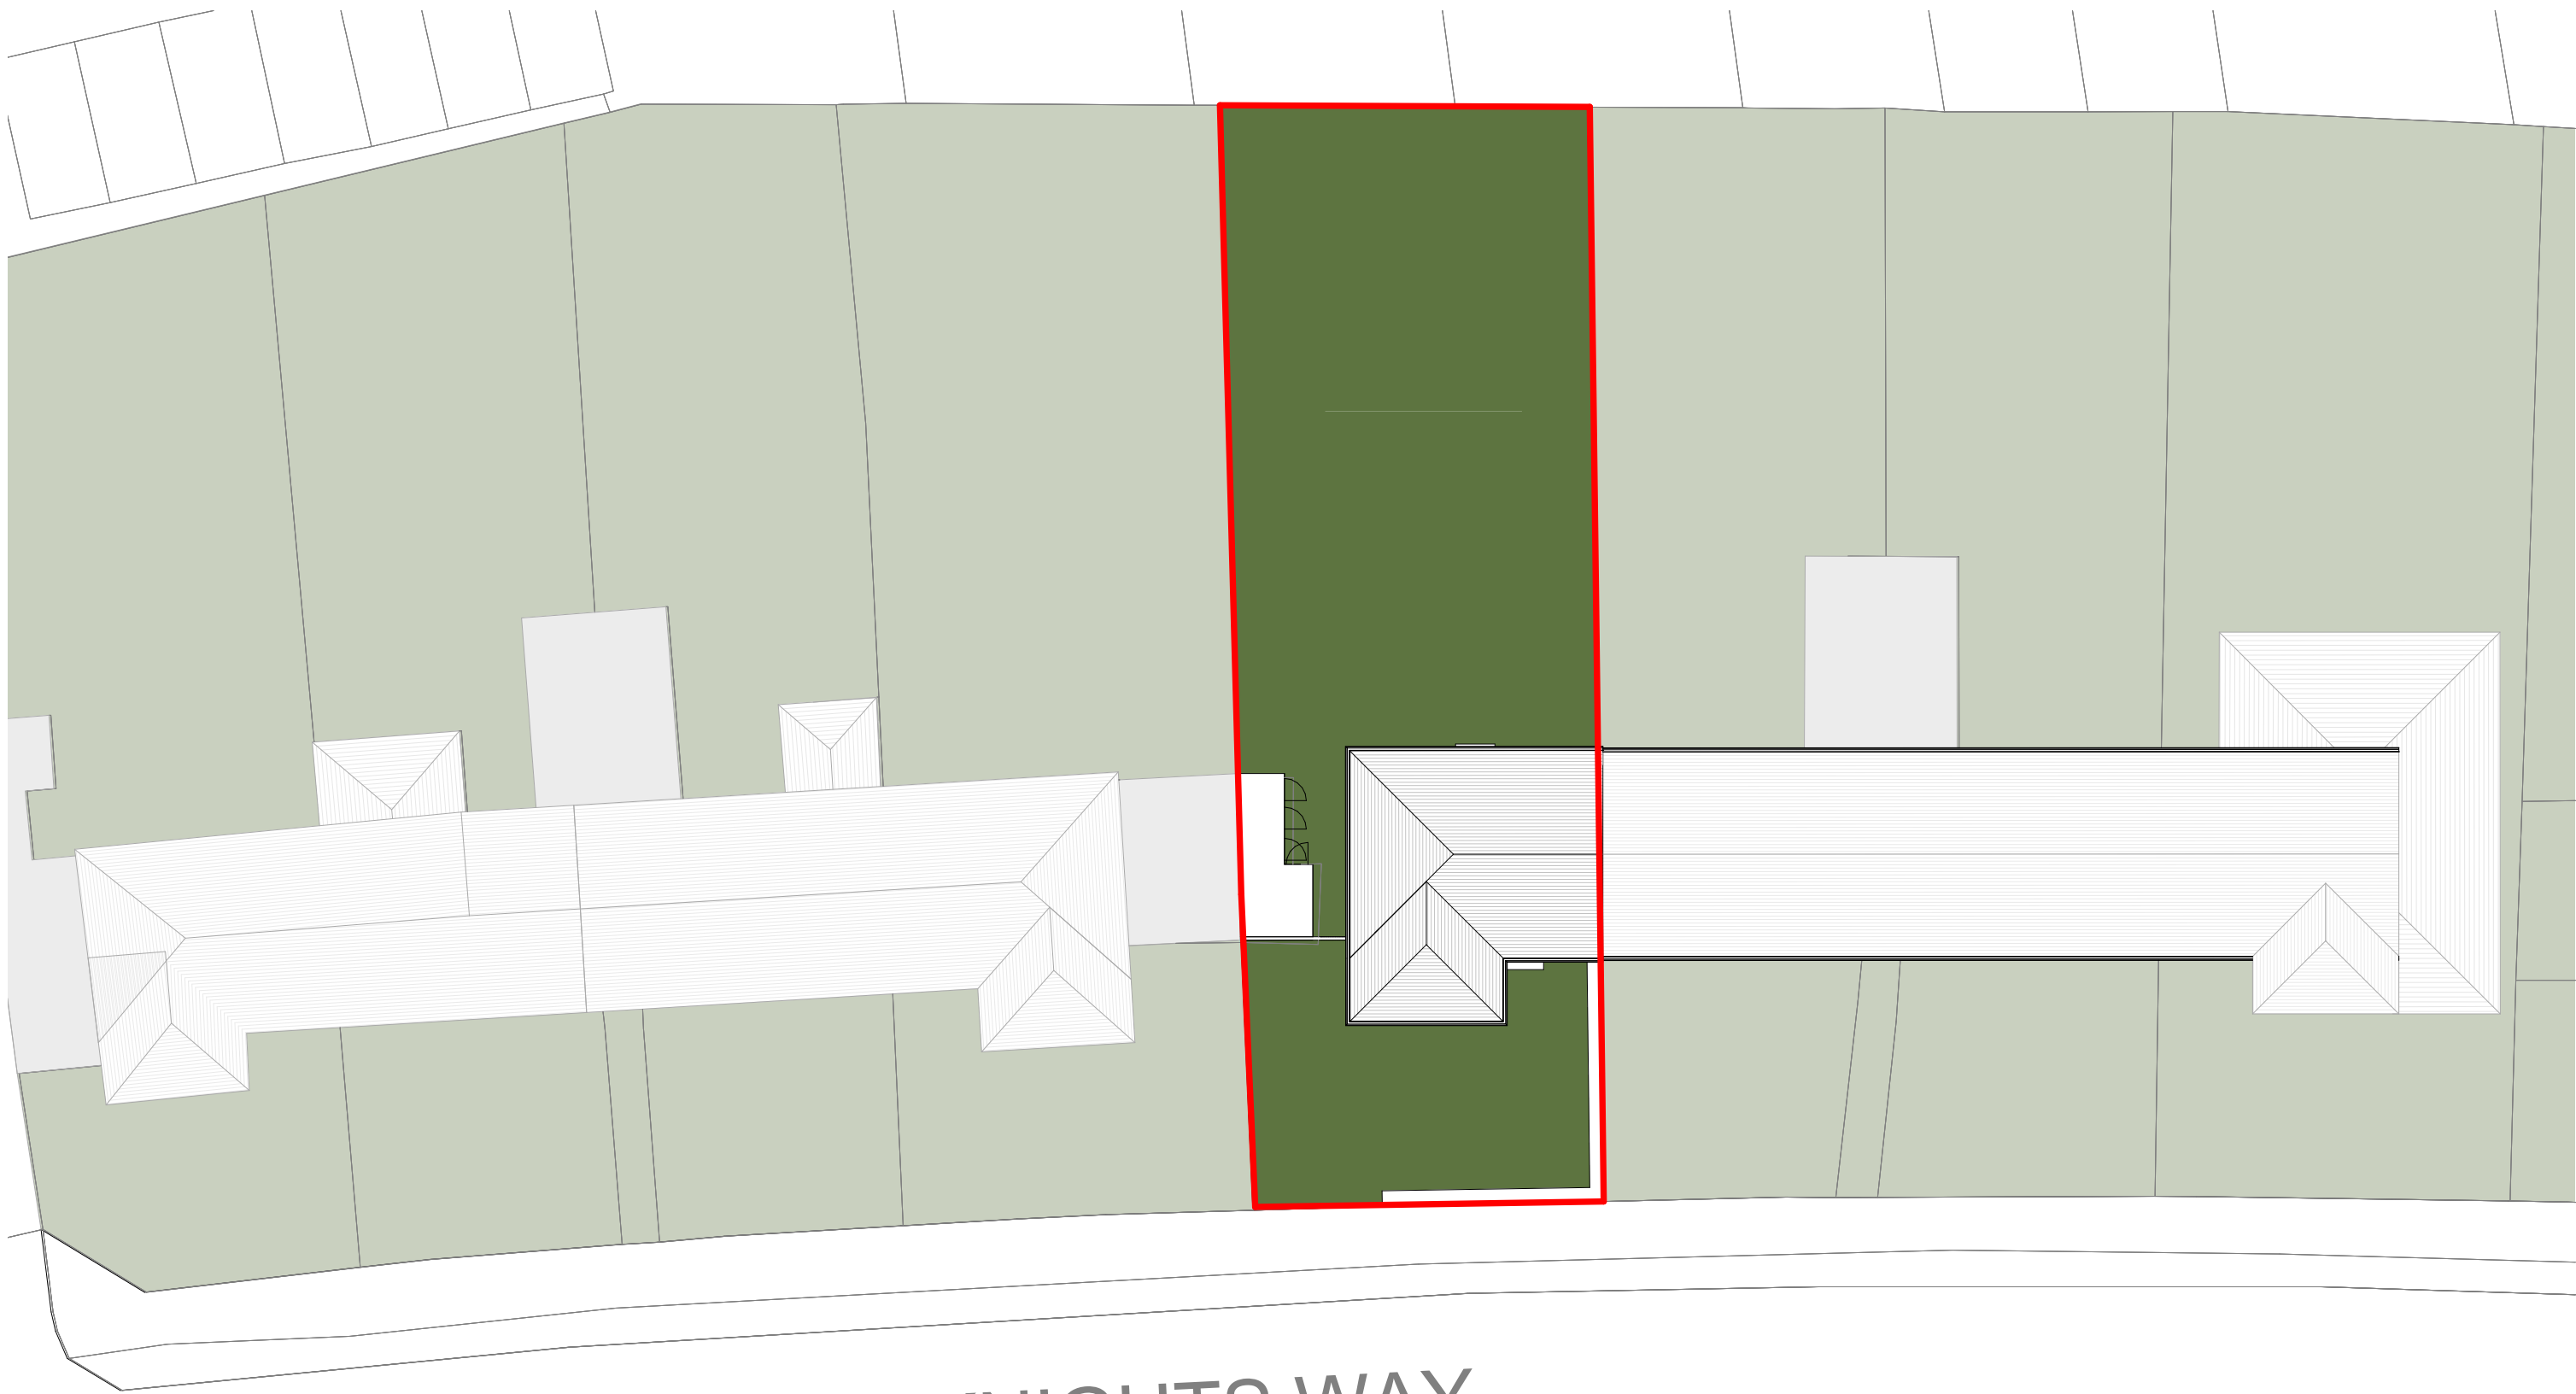

KNIGHTS WAY

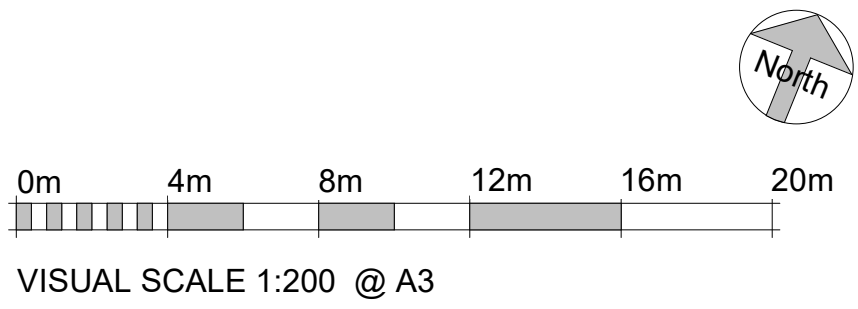

PLANNING	Project No 19001	Drawing No E-PL-002	Revision	Drawing Title Existing Block Site Plan	Project 78 Knights Way Road		
	 Revision Date Drn Date 04/05/2019 Scale 1 : 200 @ A3 Drawn by ROR Check by ROR						