


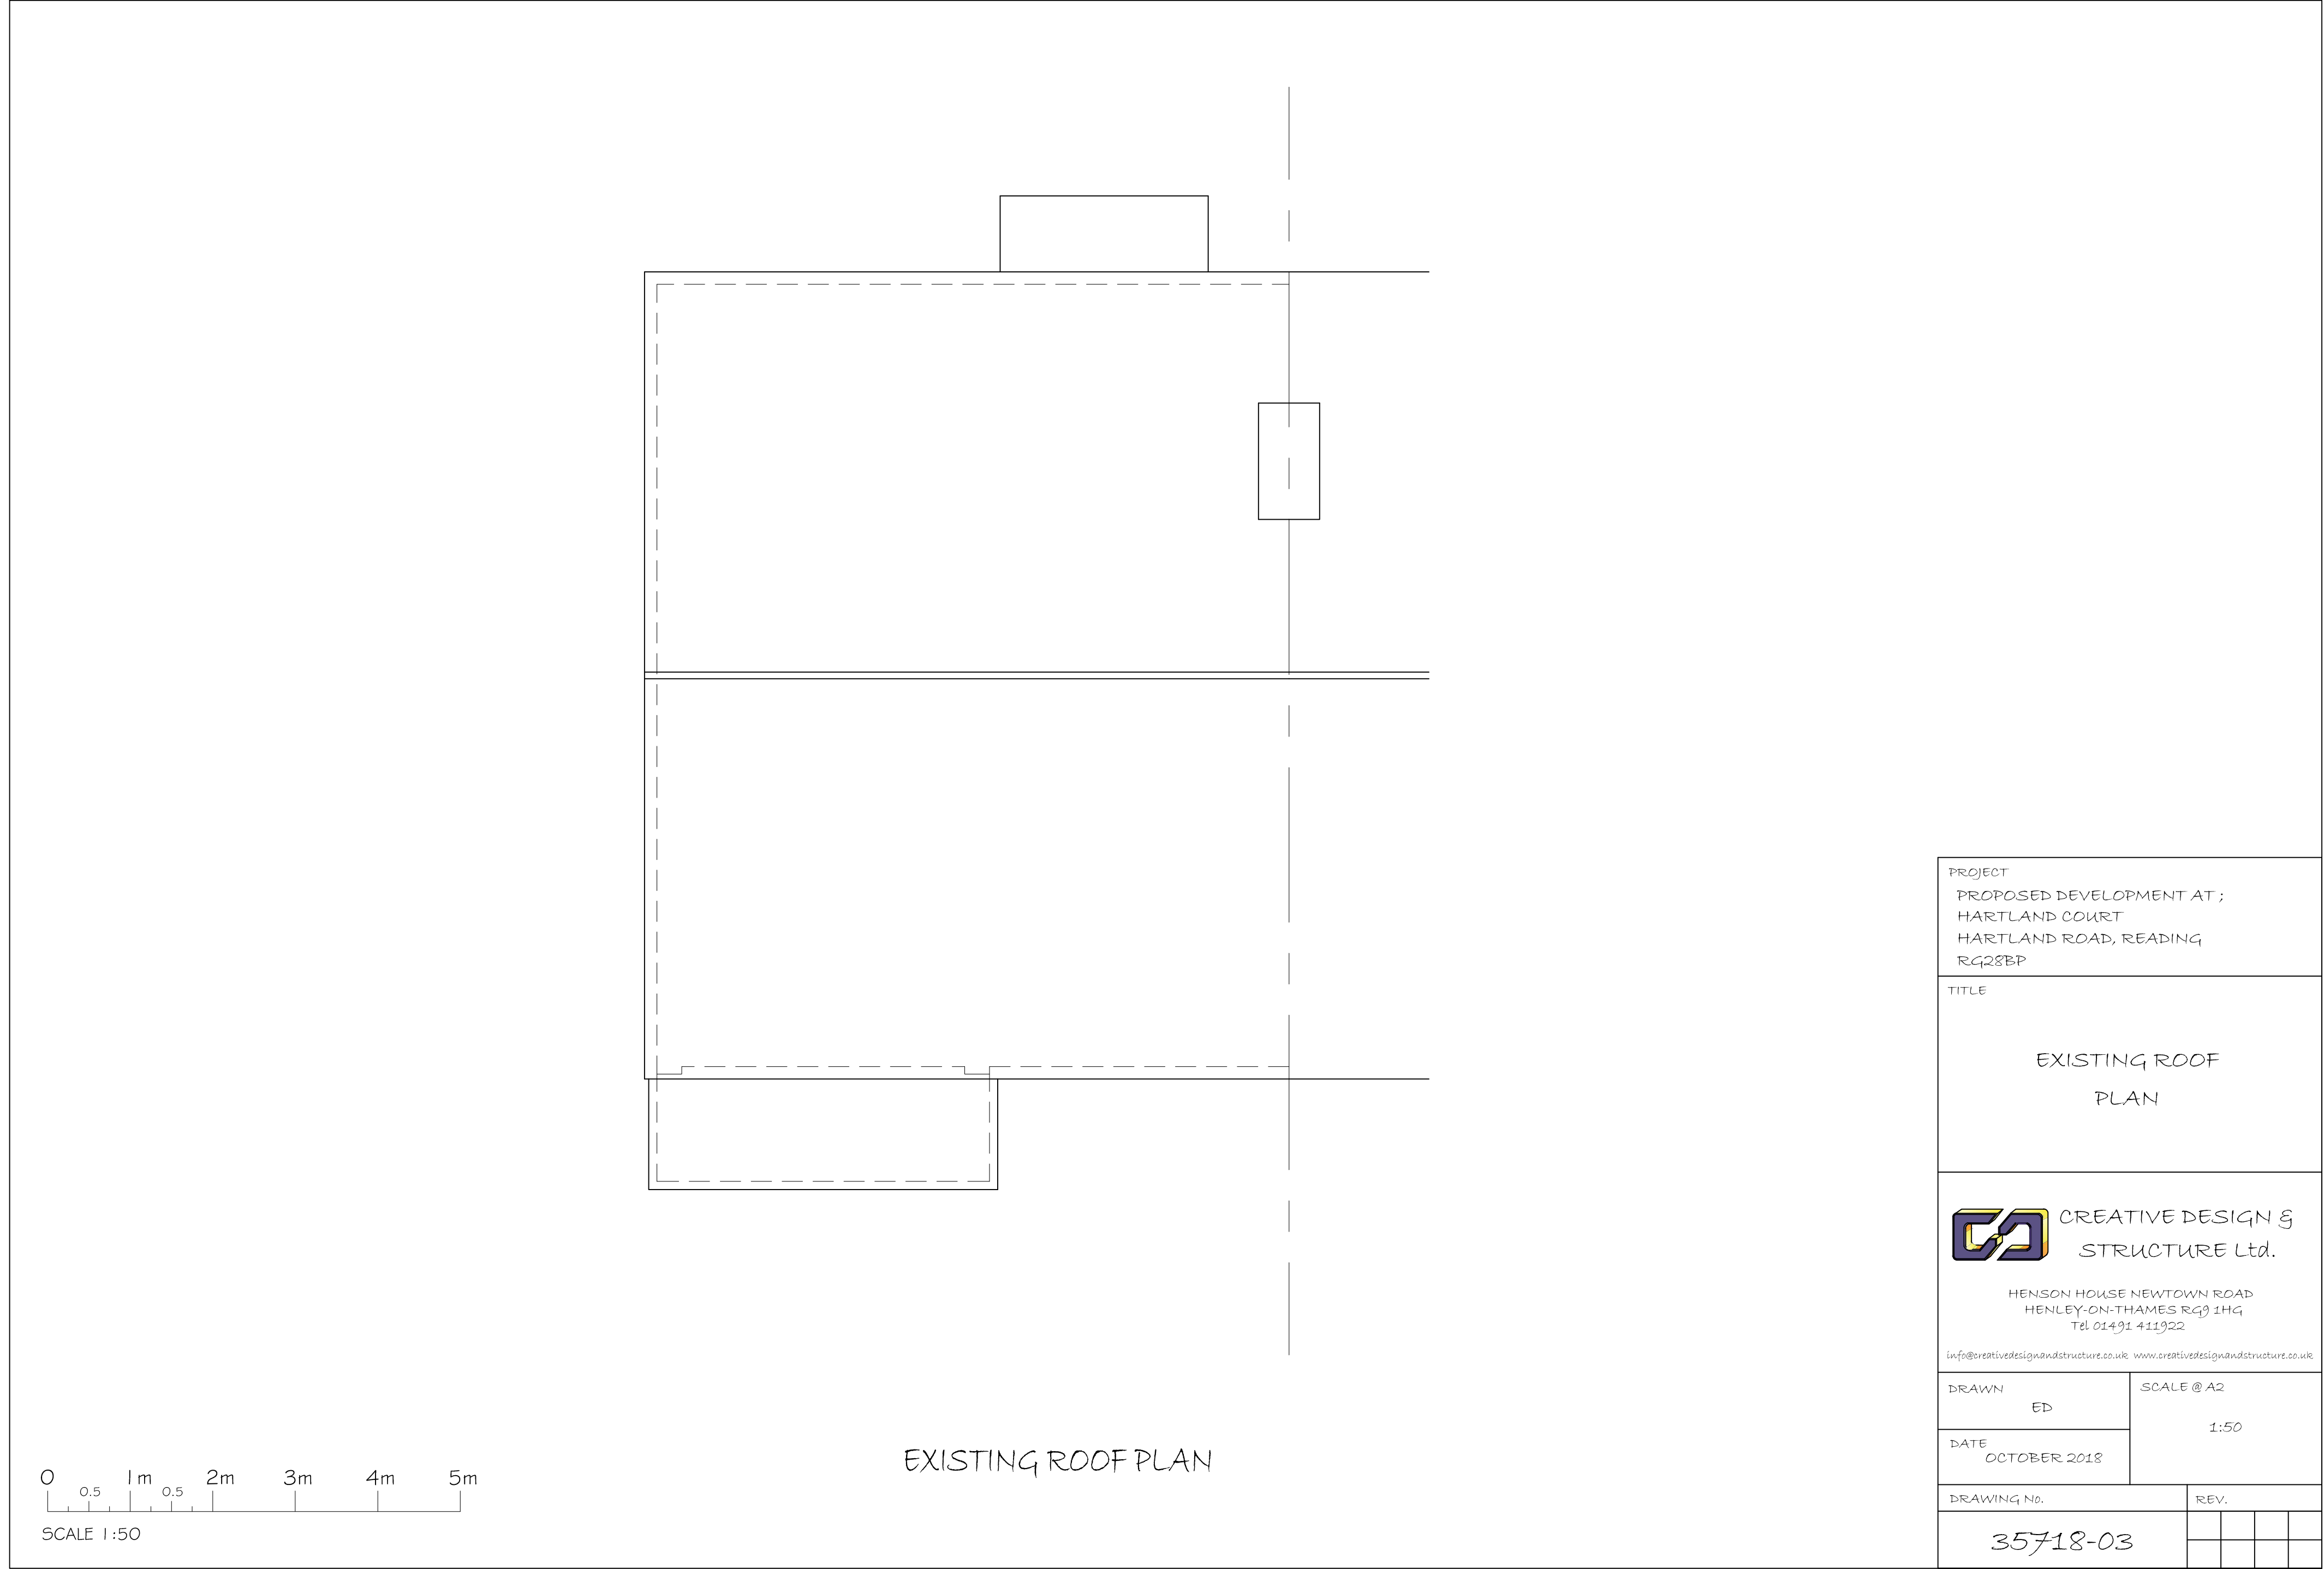

PROJECT PROPOSED DEVELOPMENT AT ; HARTLAND COURT HARTLAND ROAD, READING RG28BP				
TITLE EXISTING ROOF PLAN				
 CREATIVE DESIGN & STRUCTURE Ltd. HENSON HOUSE NEWTOWN ROAD HENLEY-ON-THAMES RG9 1HG Tel 01491 411922 info@creativedesignandstructure.co.uk www.creativedesignandstructure.co.uk				
DRAWN ED		SCALE @ A2 1:50		
DATE OCTOBER 2018				
DRAWING No.		REV.		
35718-03				