


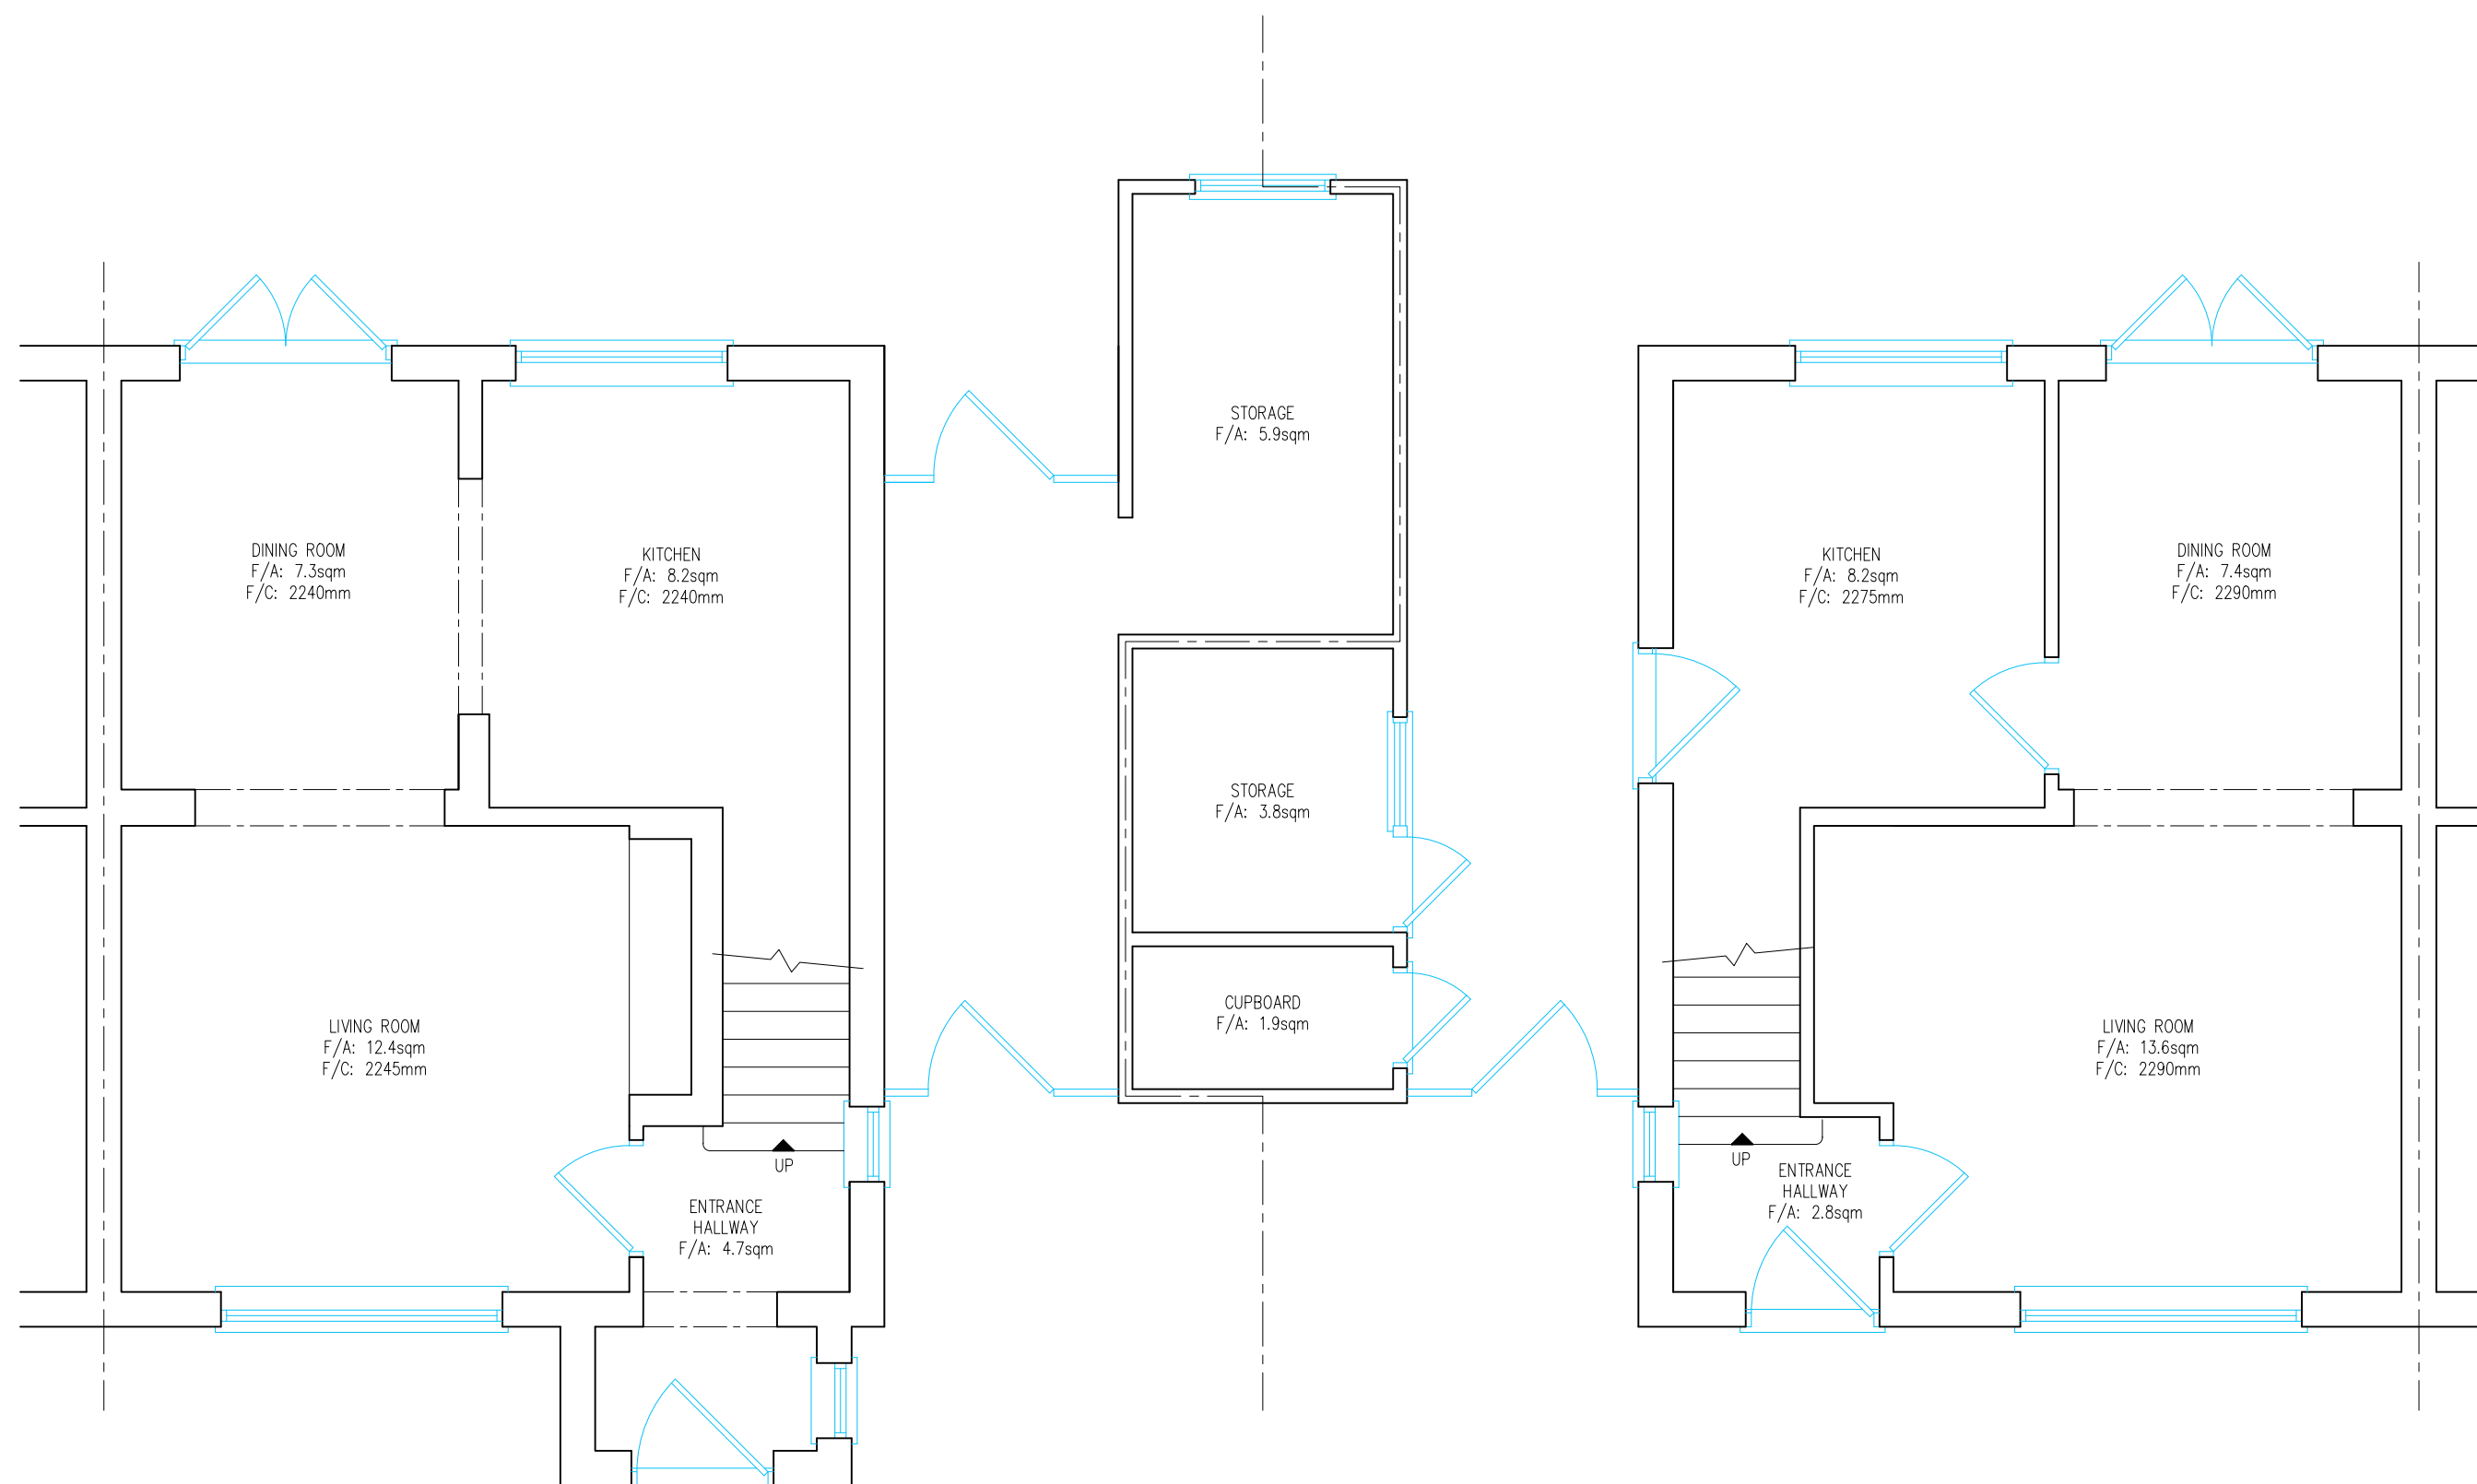

EXISTING GROUND FLOOR PLAN



56 SHEPHERDS LANE
READING
info@hac-designs.co.uk

CAVERSHAM
RG9 7JL
Mob: 077985296627

PROJECT:
PROPOSED DEVELOPMENT AT;
23 HATFORD ROAD
READING
RG30 3JA

CLIENTS NAME:
PATRICK

TITLE:
EXISTING GROUND
FLOOR PLAN

REVISION:

DRAWN BY:	SCALE:
HAYDEN COOPER	1:50
DATE:	A2
JUNE 2019	

DRAWING NUMBER:
19073PP-01