



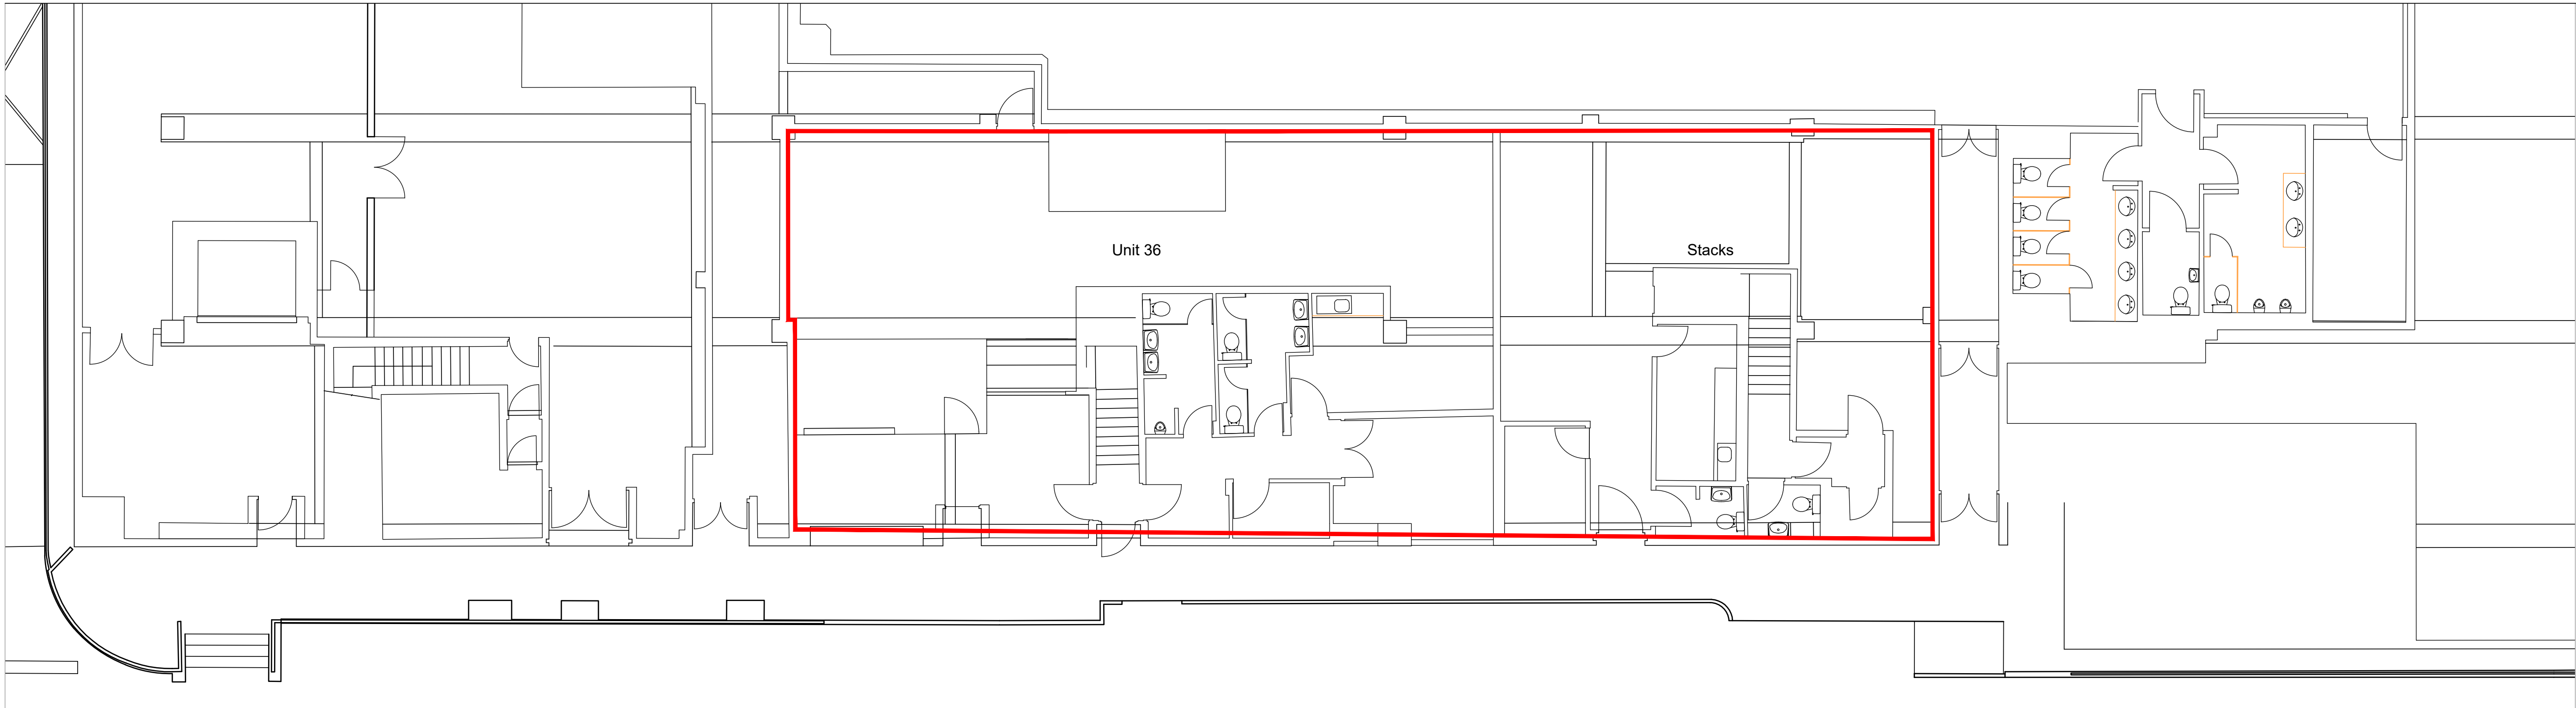

Existing
Basement Plan
Scale 1:100

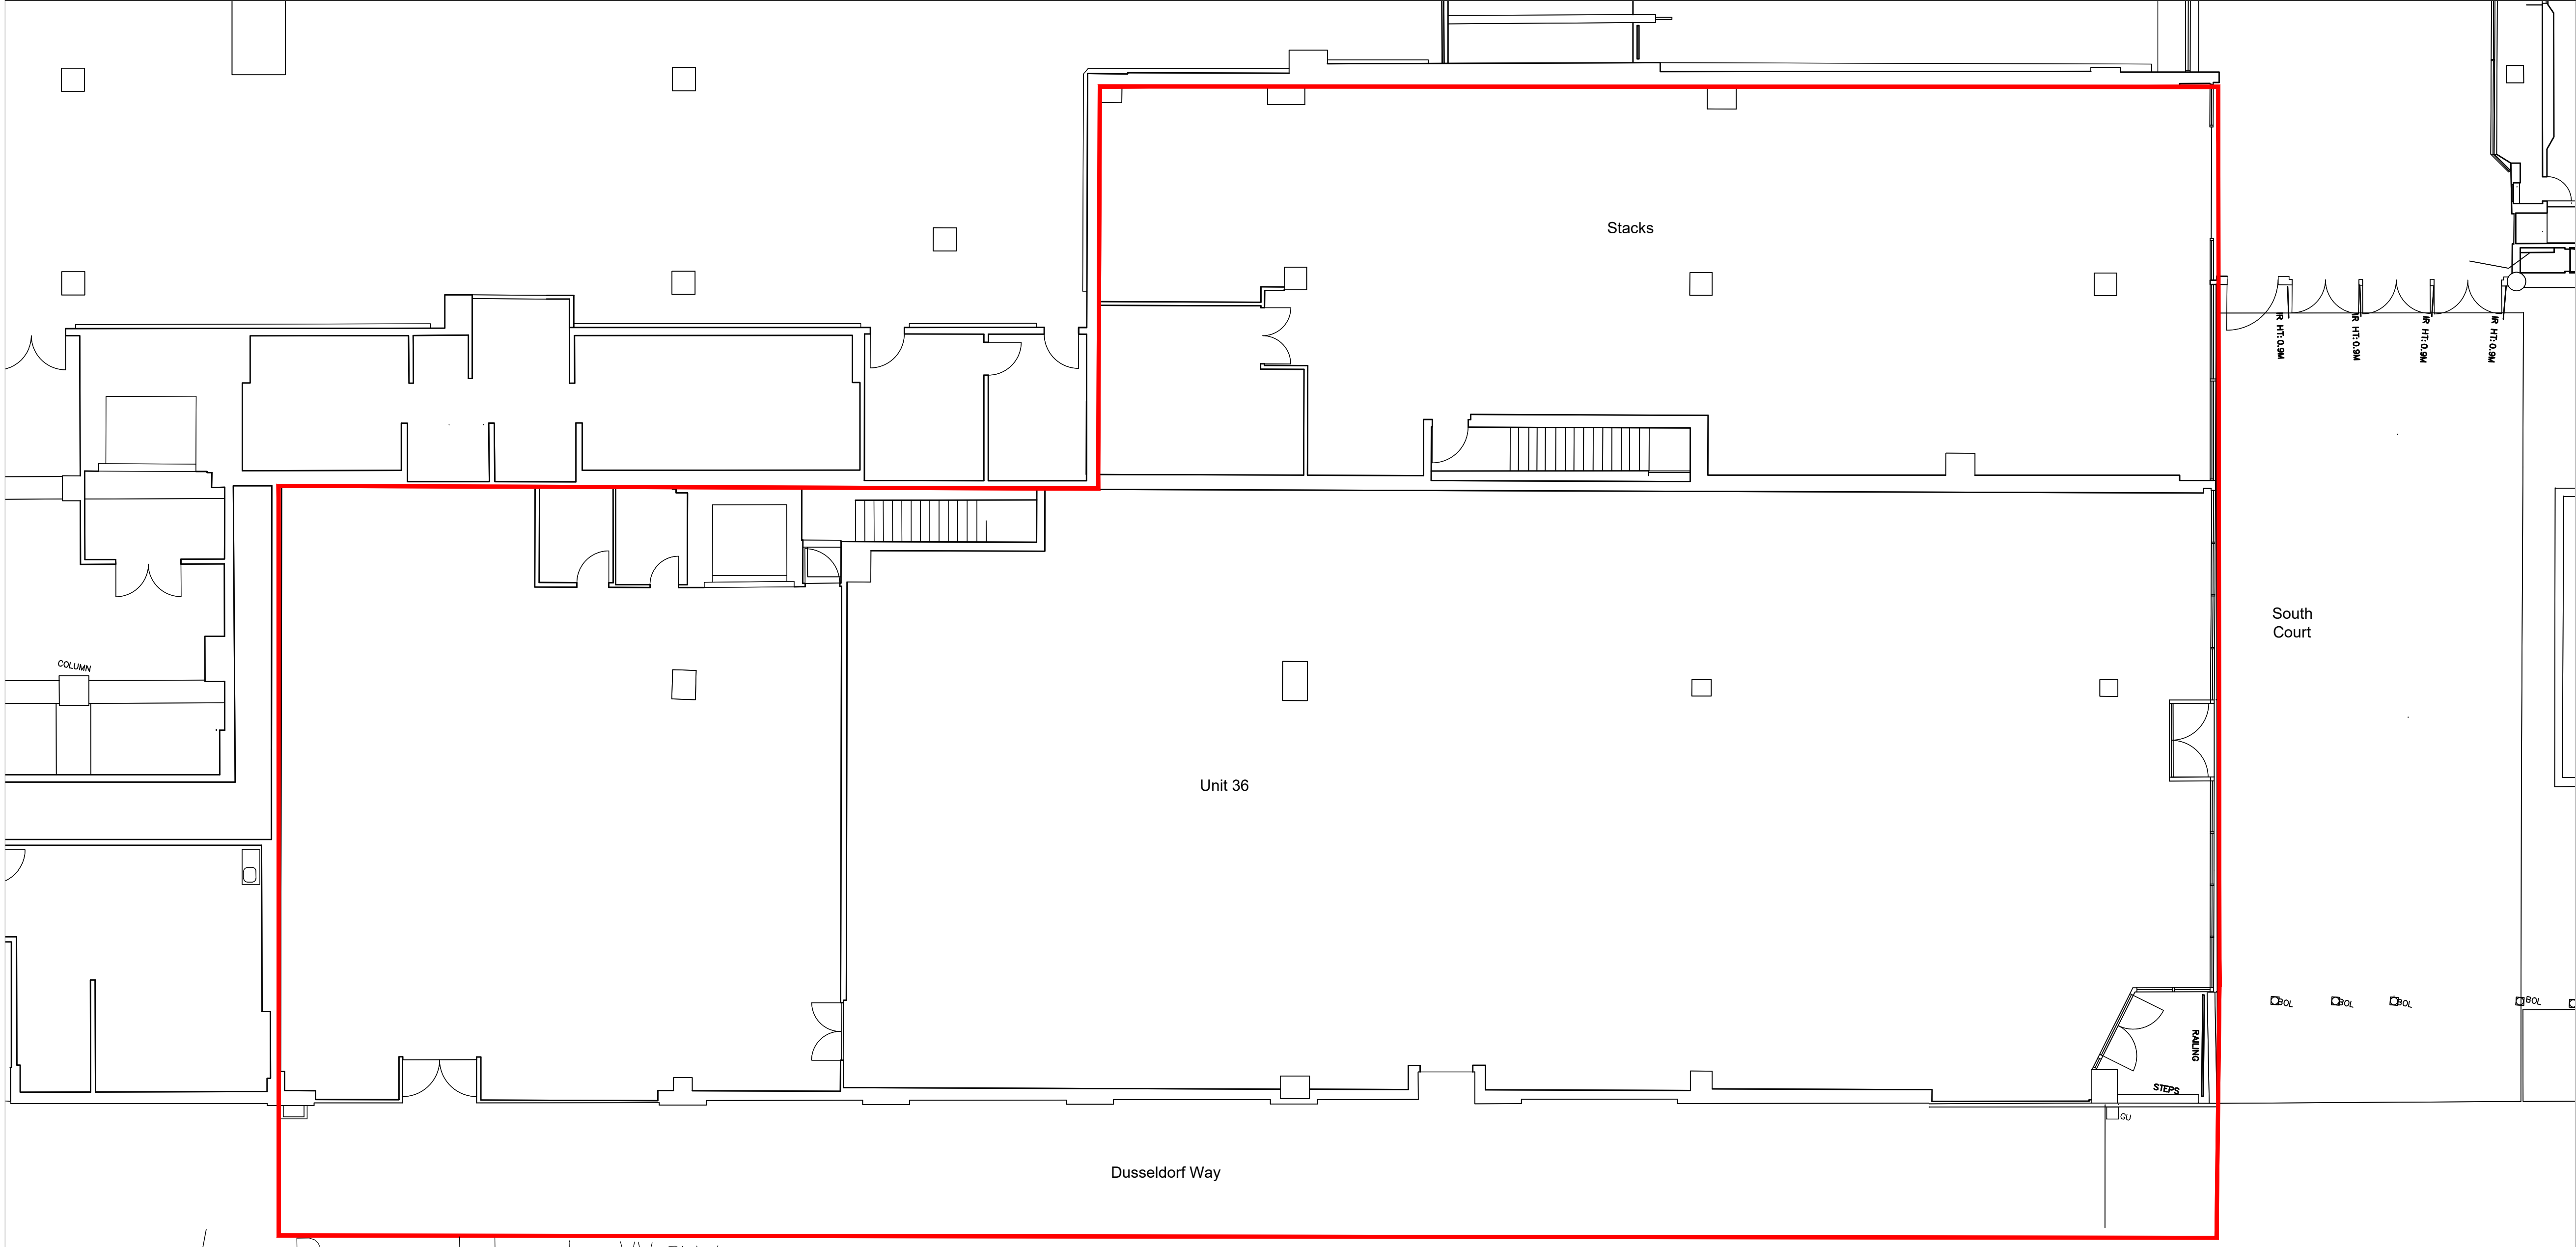

Existing
Ground Floor Plan
Scale 1:100

The copyright of this drawing is vested with Corstorphine + Wright Ltd and must not be copied or reproduced without the consent of the company.

Figured dimensions only to be taken from this drawing.
All contractors must visit the site and be responsible for checking all setting out dimensions and notifying the architect of any discrepancies prior to any manufacture or construction work.

NOTES:

- All measurements and areas subject to detailed site survey

— Extent of Application



Key Plan
Scale 1:2500

P-02 06.02.19 Application boundary updated EH

P-01 23.12.18 Application boundary updated PT

PLANNING

REV DATE NOTES CHK

Client

INCEPTION (READING) SARL

Project

BROAD STREET MALL
READING

Drawing Title

EXISTING
SOUTH COURT CORNER
BASEMENT & GROUND FLOOR PLAN

Drawn	Checked	Paper Size	Scale	Date
JC	EH	A1	1:100	NOV 2018

Project No.	Drawing No.	Revision
15116	0402	P-02

**CORSTORPHINE
+WRIGHT
ARCHITECTS**

Warwick
London
Birmingham
Manchester
Leeds
Canterbury
Glasgow
Dublin

Brook Hall Brook Street Warwick CV34 4BL
Tel. 01926 658444 www.corstorphine-wright.com