



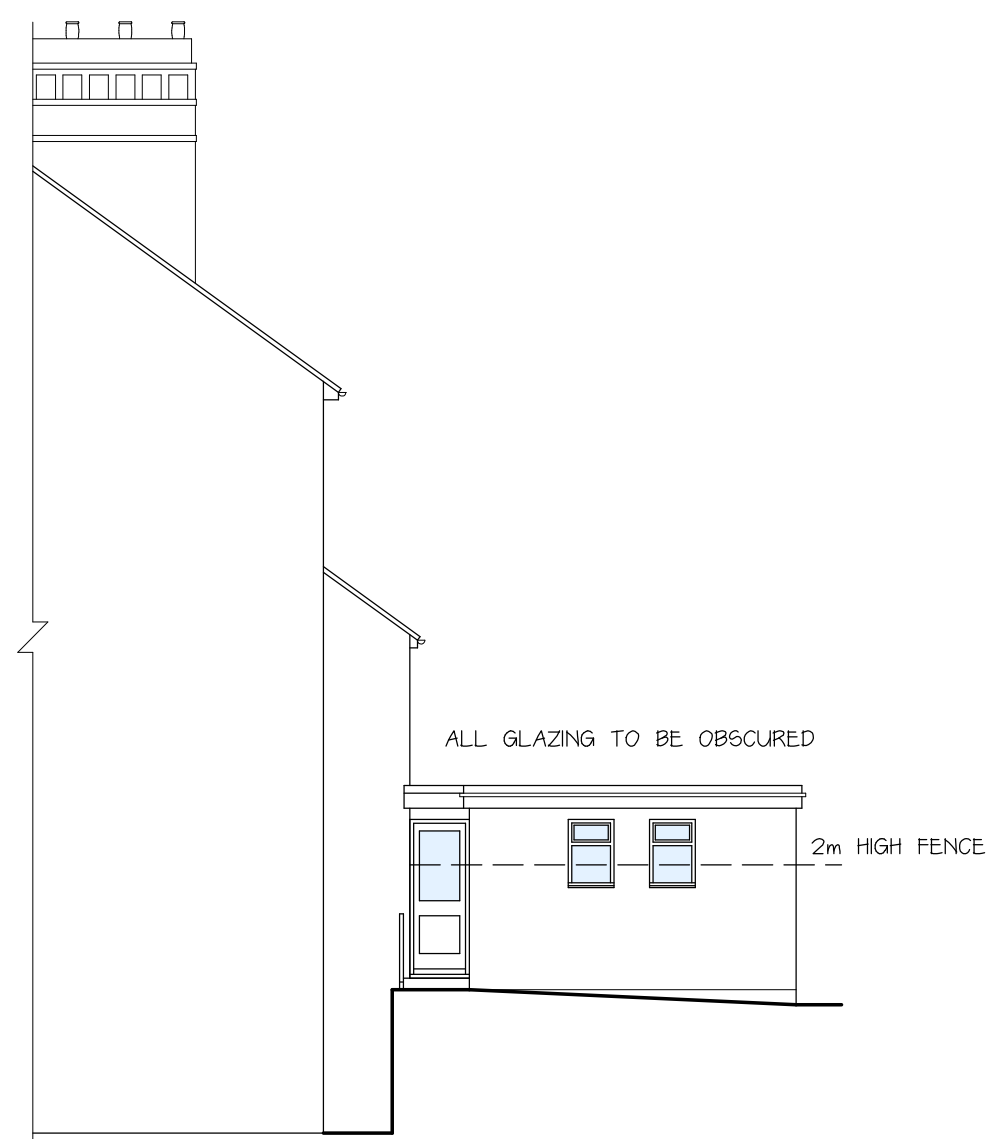


PART SECTION/SOUTH



EAST/REAR

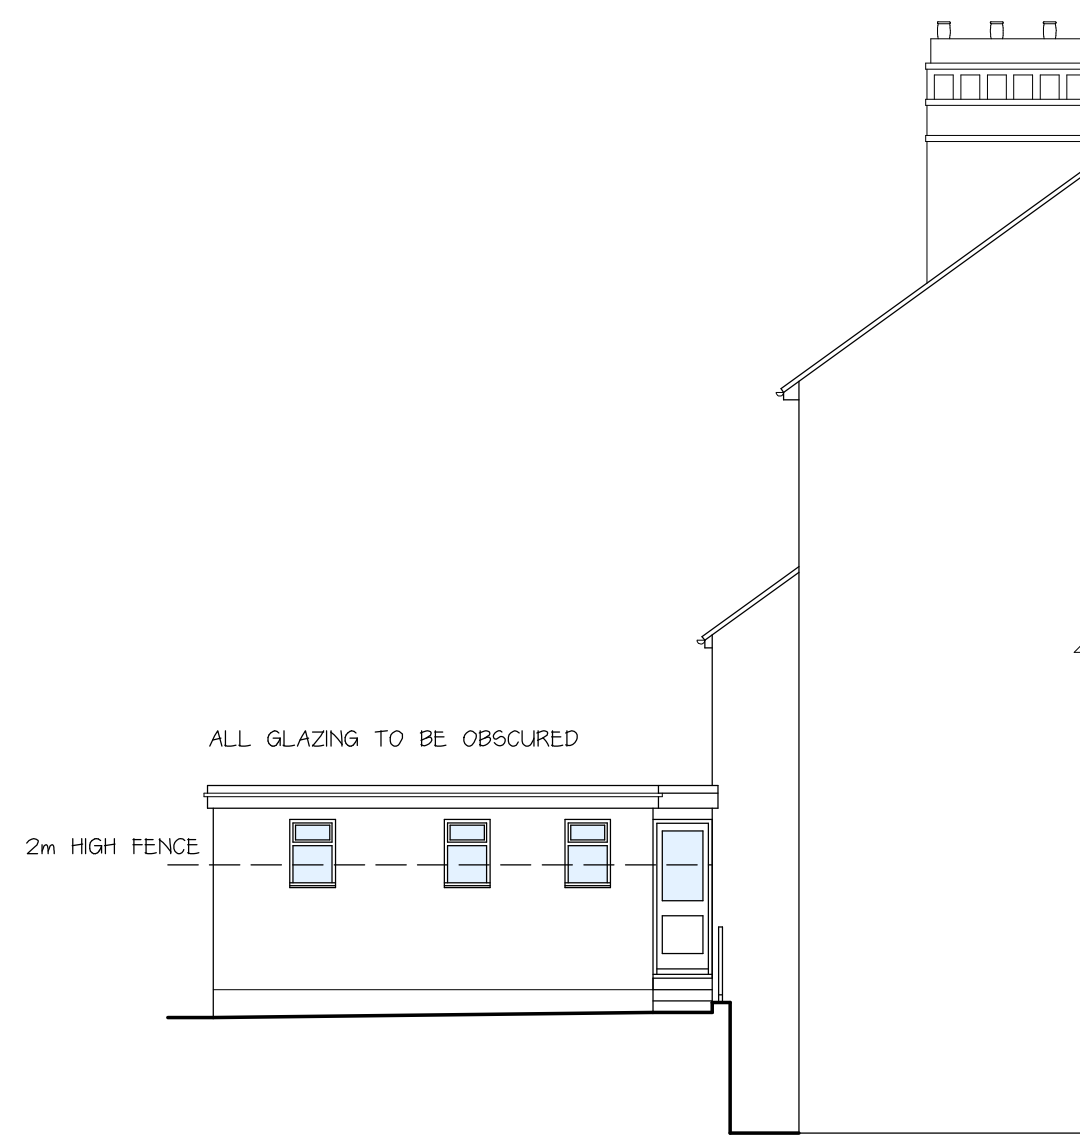

PART SECTION/NORTH

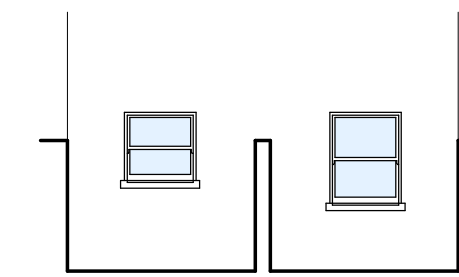


EAST/REAR
BASEMENT LIGHTWELLS



EXISTING EAST/REAR


PROPOSED ELEVATIONS/PART SECTIONS (1:100)

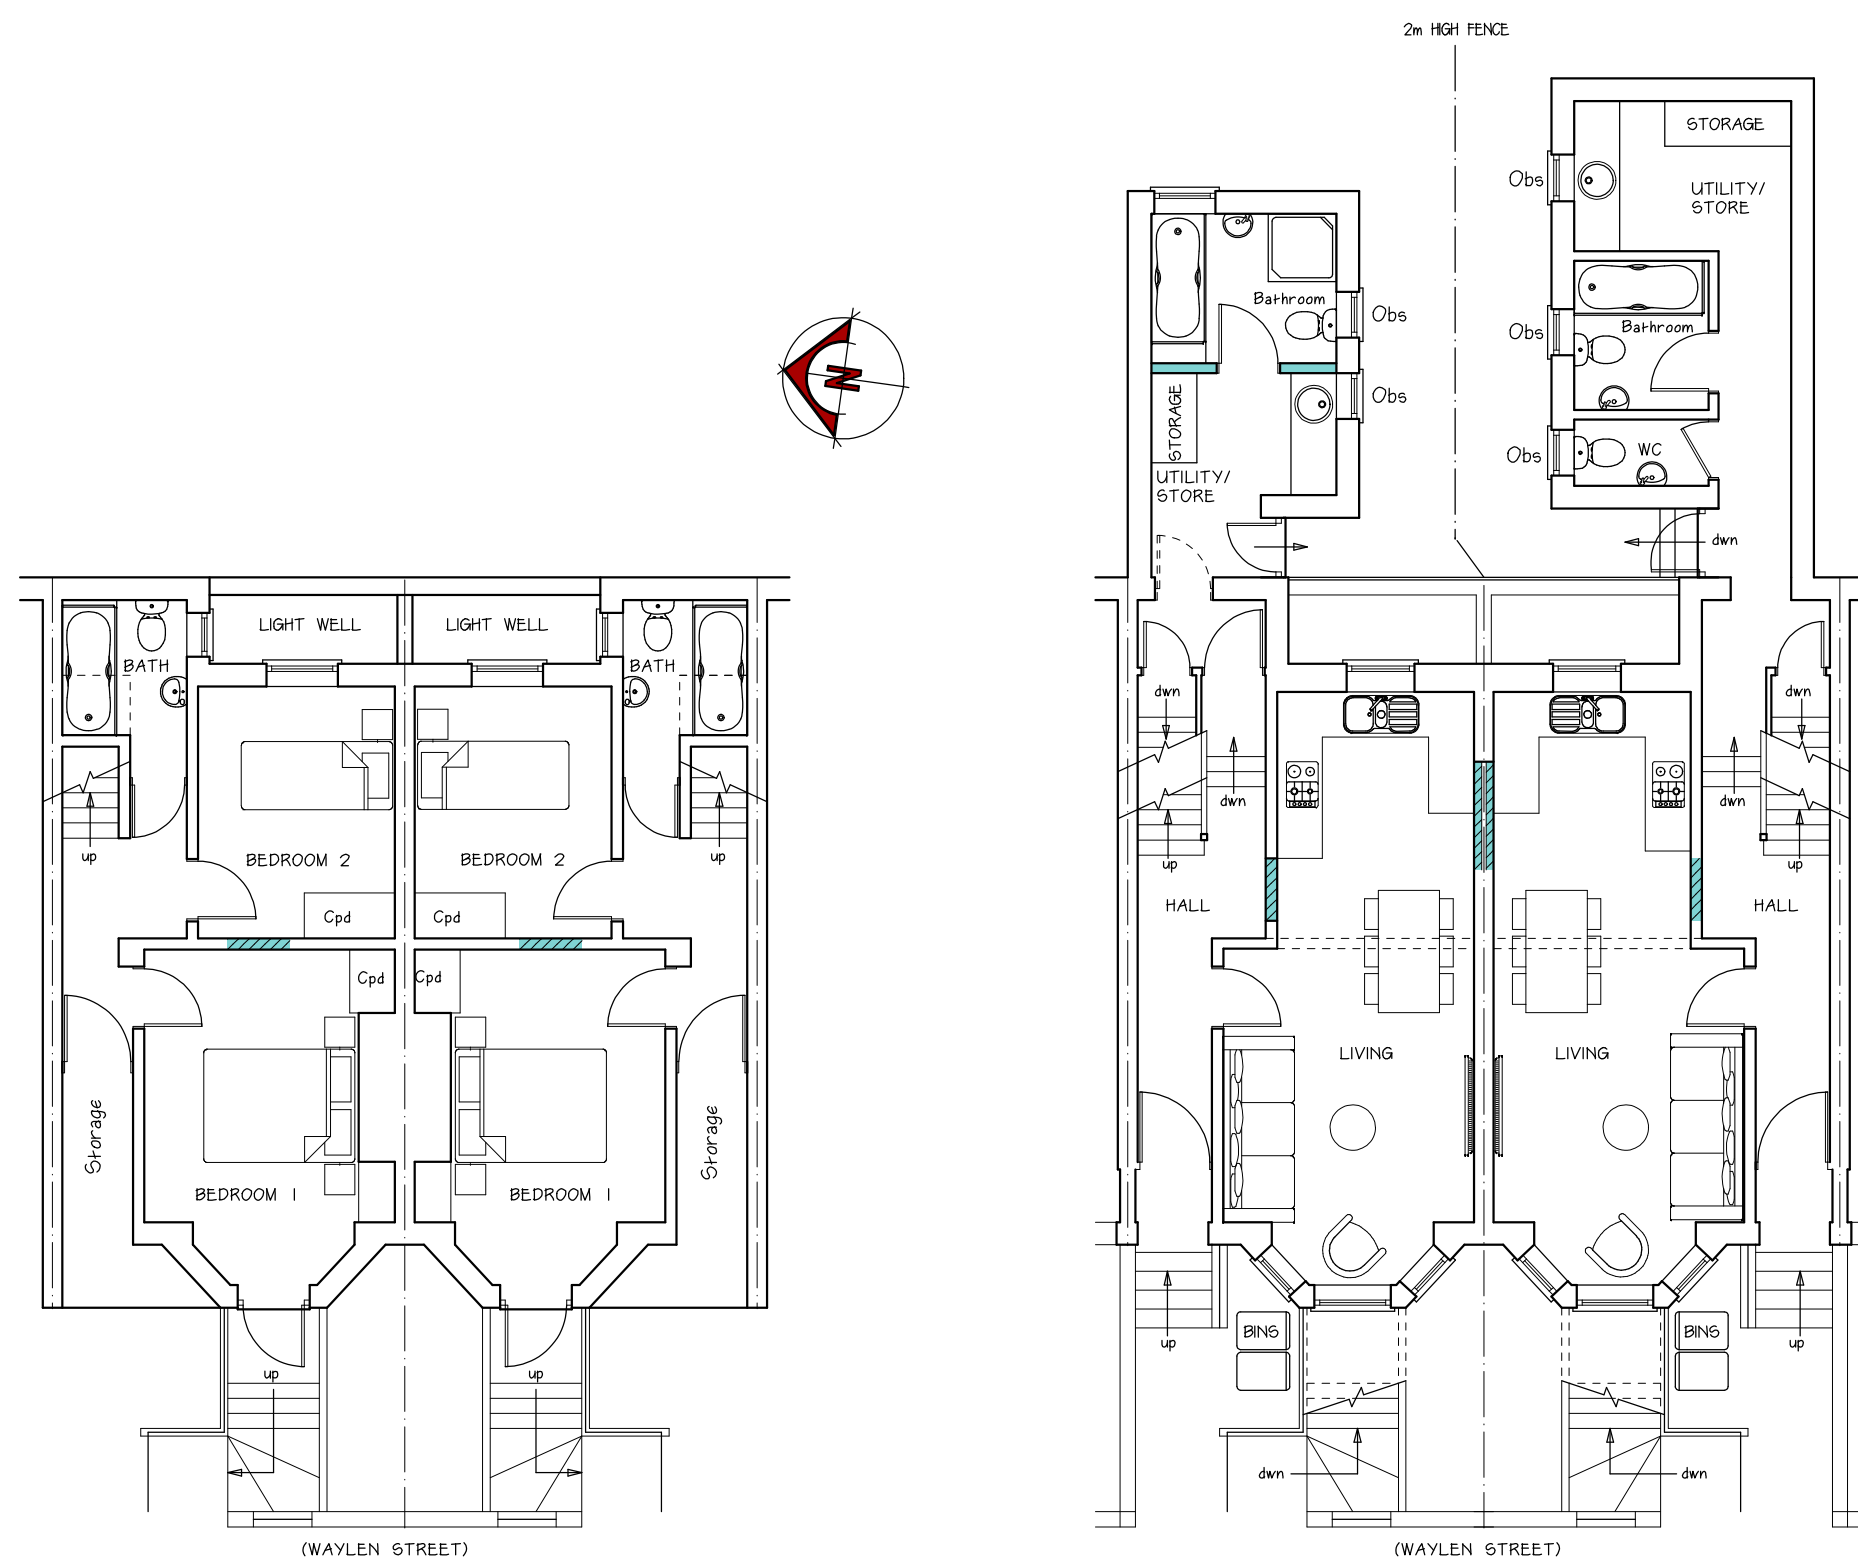


BASEMENT

GROUND


PROPOSED FLOOR PLANS (1:100)

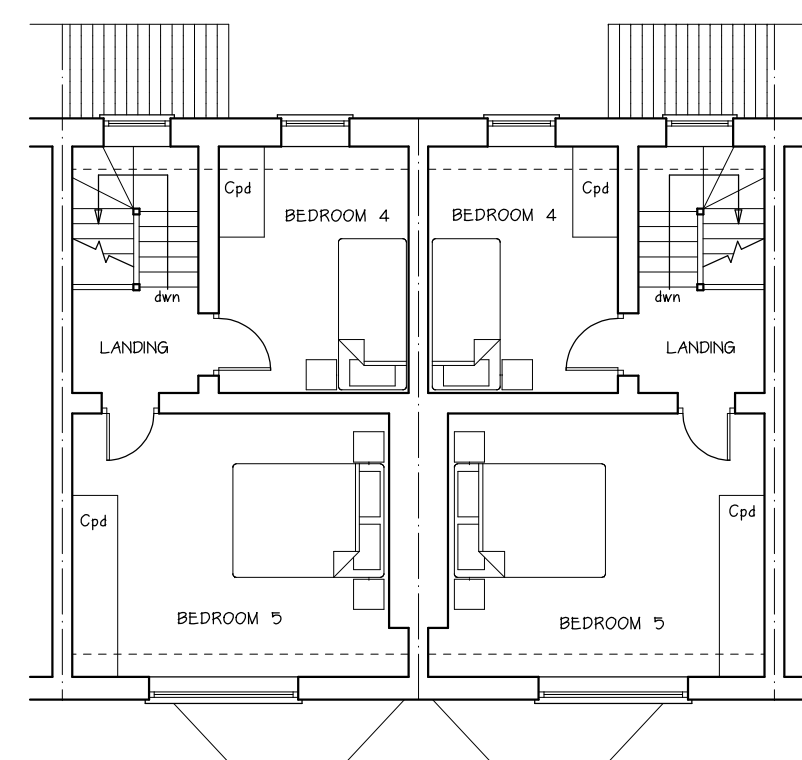

SECOND

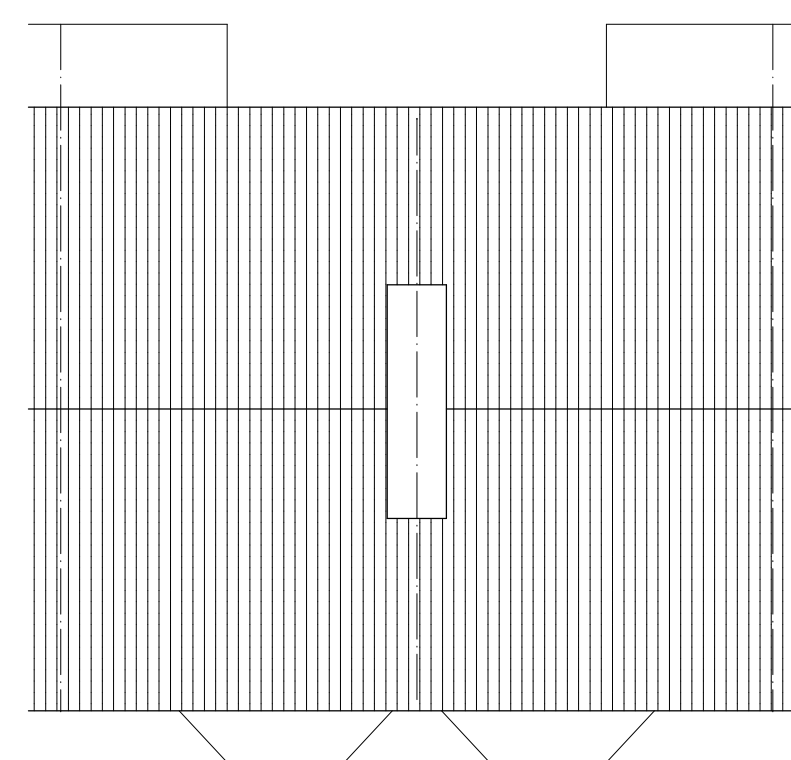

ROOF

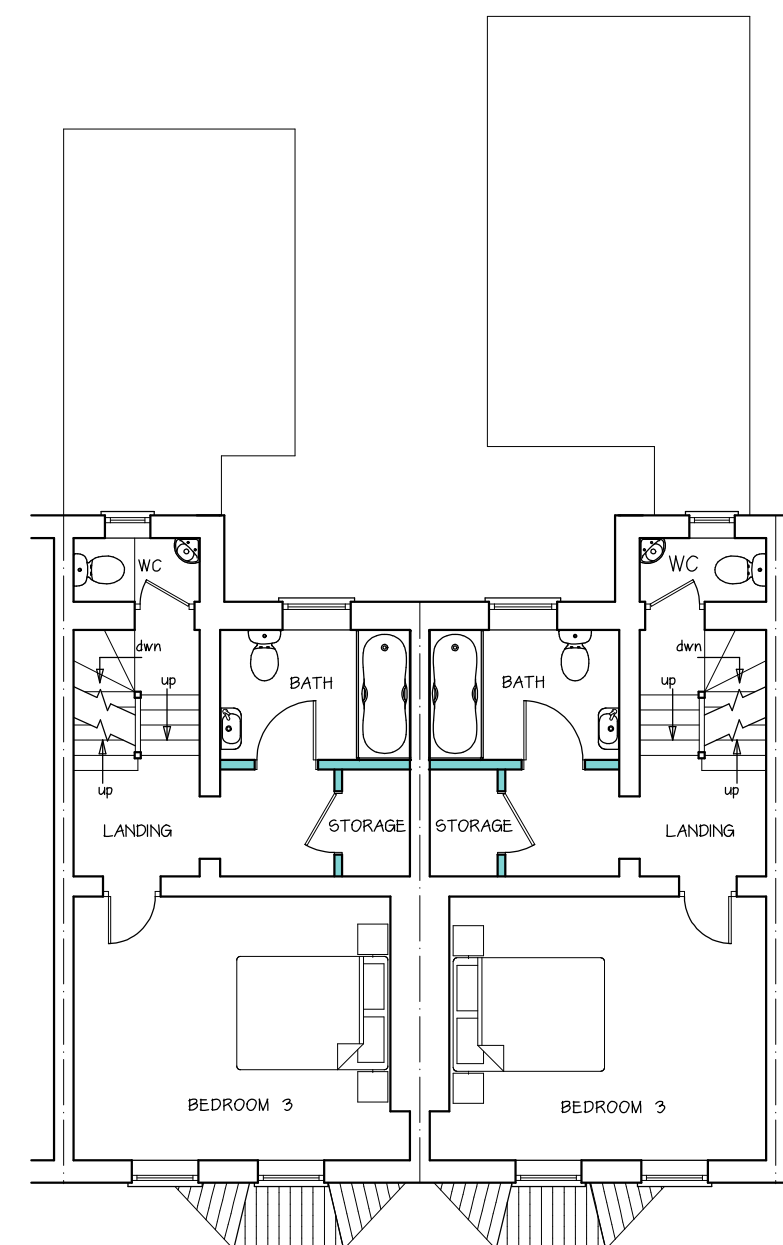

FIRST/FLAT ROOF

BLOCK PLAN KEY
11/13 WAYLEN STREET -
HMO (VACANT)

**A - STREET ACCESS
AND BIN STORAGE**


B1 - EXISTING CYCLE STORAGE

**B2 - PROPOSED CYCLE STORAGE
TO MATCH EXISTING**

C - GARDENS

D - 2M HIGH PANEL FENCE

ACCOMMODATION SCHEDULE 2 NO FIVE BEDROOM TERRACED HOUSE

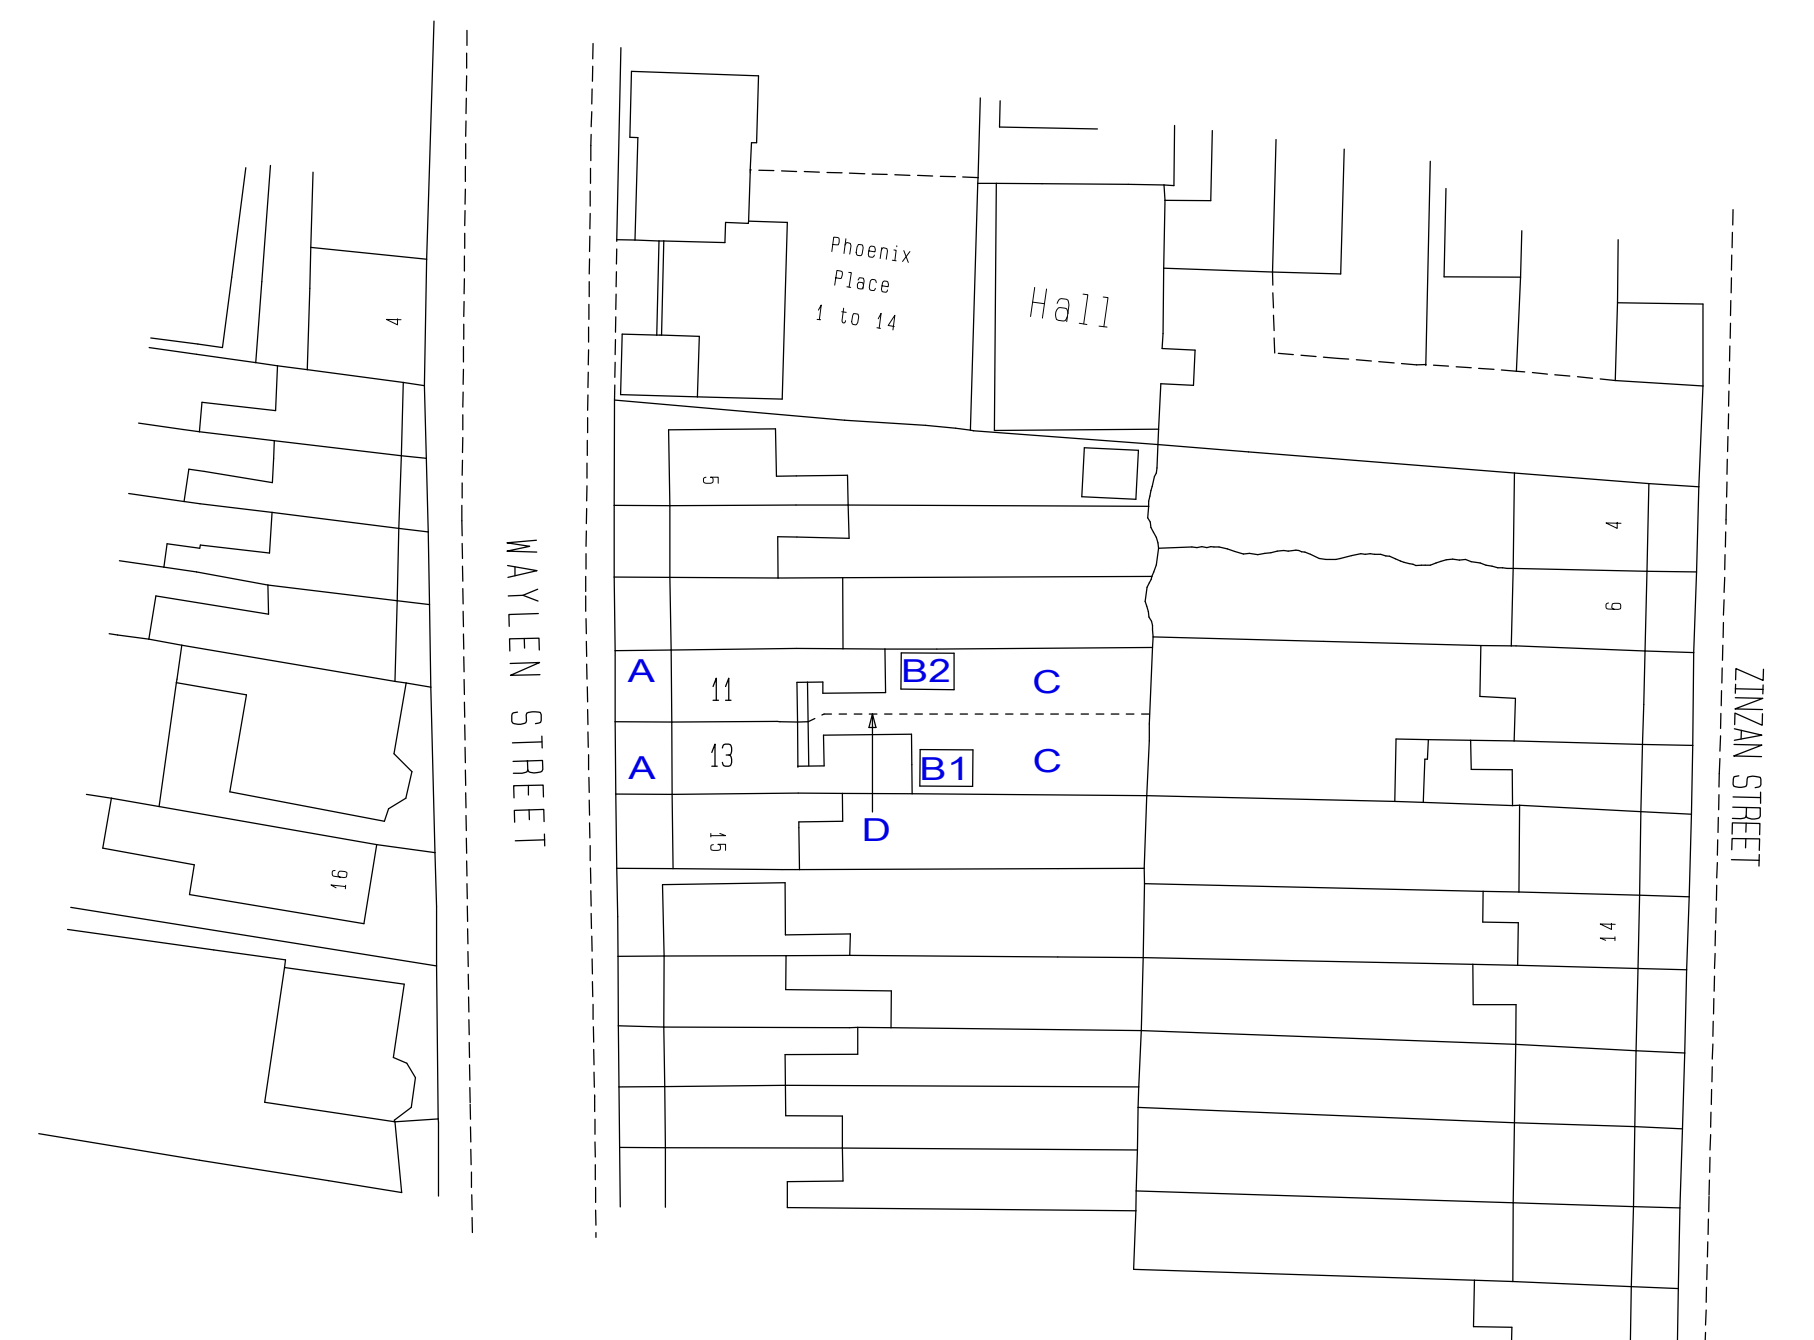

PROPOSED BLOCK PLAN (1:500)



Amendments

No.	Date	Details
A	DEC 19	COMPLETE RE-DESIGN TO FORM HOUSES

Client

READING BOROUGH COUNCIL

Project

PROPOSED REINSTATEMENT TO 2 NO
SEPARATE DWELLINGS

AT

11-13 WAYLEN STREET
READING
BERKSHIRE
RG1 7UP

Drawing title

PROPOSED G.A.

Size **Date** **Drawn by**
A1 DEC 19 AS

York Associates

The Studio
4 Test Road
Whitchurch
Hampshire
RG28 7LP



andy.yorkassociates@gmail.com
01256 892748

Project number

19/002/02A