


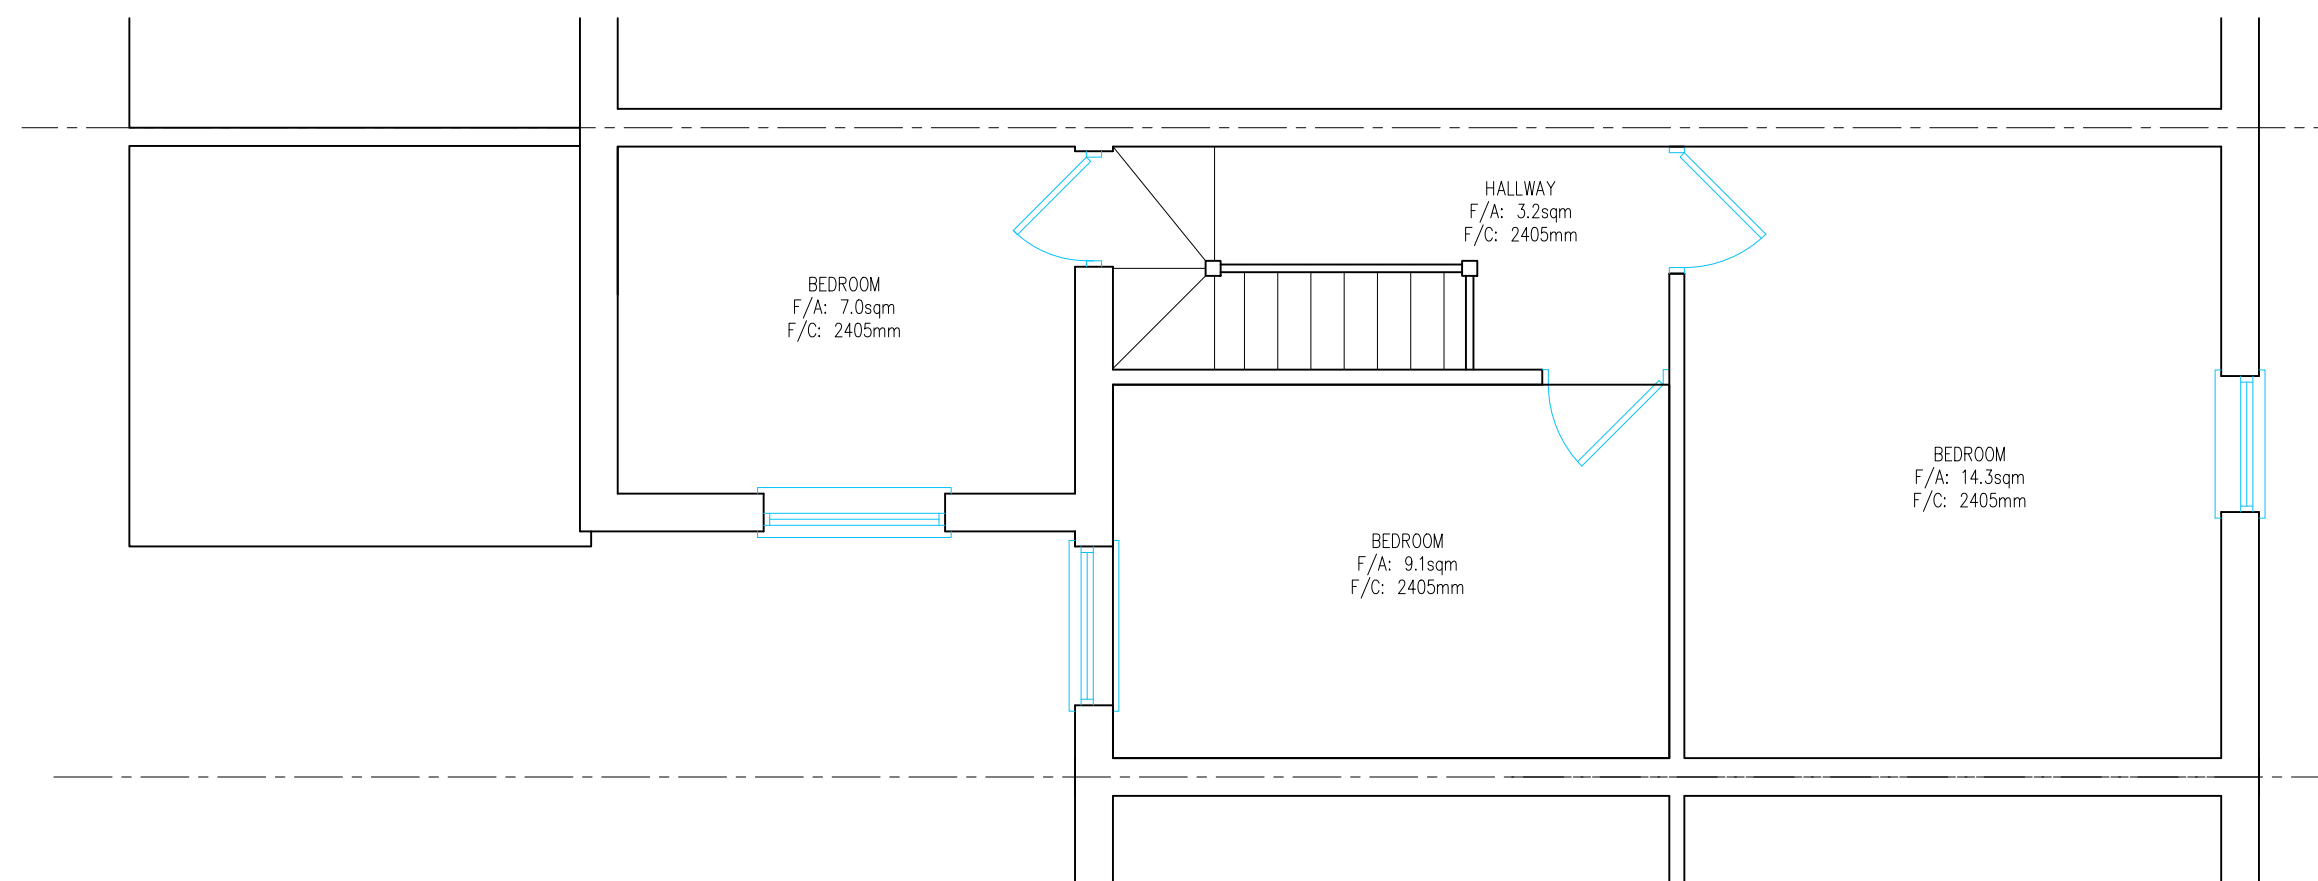

EXISTING FIRST FLOOR PLAN



WYVOLS COURT
SWALLOWFIELD
info@hac-designs.co.uk

BASINGSTOKE ROAD
RG7 1WY
Mob: 0118 373 4003

PROJECT:
PROPOSED DEVELOPMENT AT;
22 CAMBRIDGE STREET
READING
RG1 7PA

CLIENTS NAME:
MR LOUIS JOSHUA ABIDEMI
OGUNTUNDE-HOWMAN SMITH

TITLE:
EXISTING FIRST
FLOOR PLAN

REVISION:	

DRAWN BY:	SCALE:
DANNI MULLINS	1:50
DATE:	A2
SEPTEMBER 2019	

DRAWING NUMBER:
19097PP-02