


MICHAEL OAKES ARCHITECTS LTD.


Michael Oakes (Director) B.A. Hons Arch, Dipl. Arch, Registered Architect
Liam Whitfield B.A. Hons Arch, M.A. Arch, PgDip, Registered Architect

REGISTERED ARCHITECTS, DESIGNERS + ILLUSTRATORS
Telephone: 01895 235089 - E-mail: michaeloakesarchitect@googlemail.com

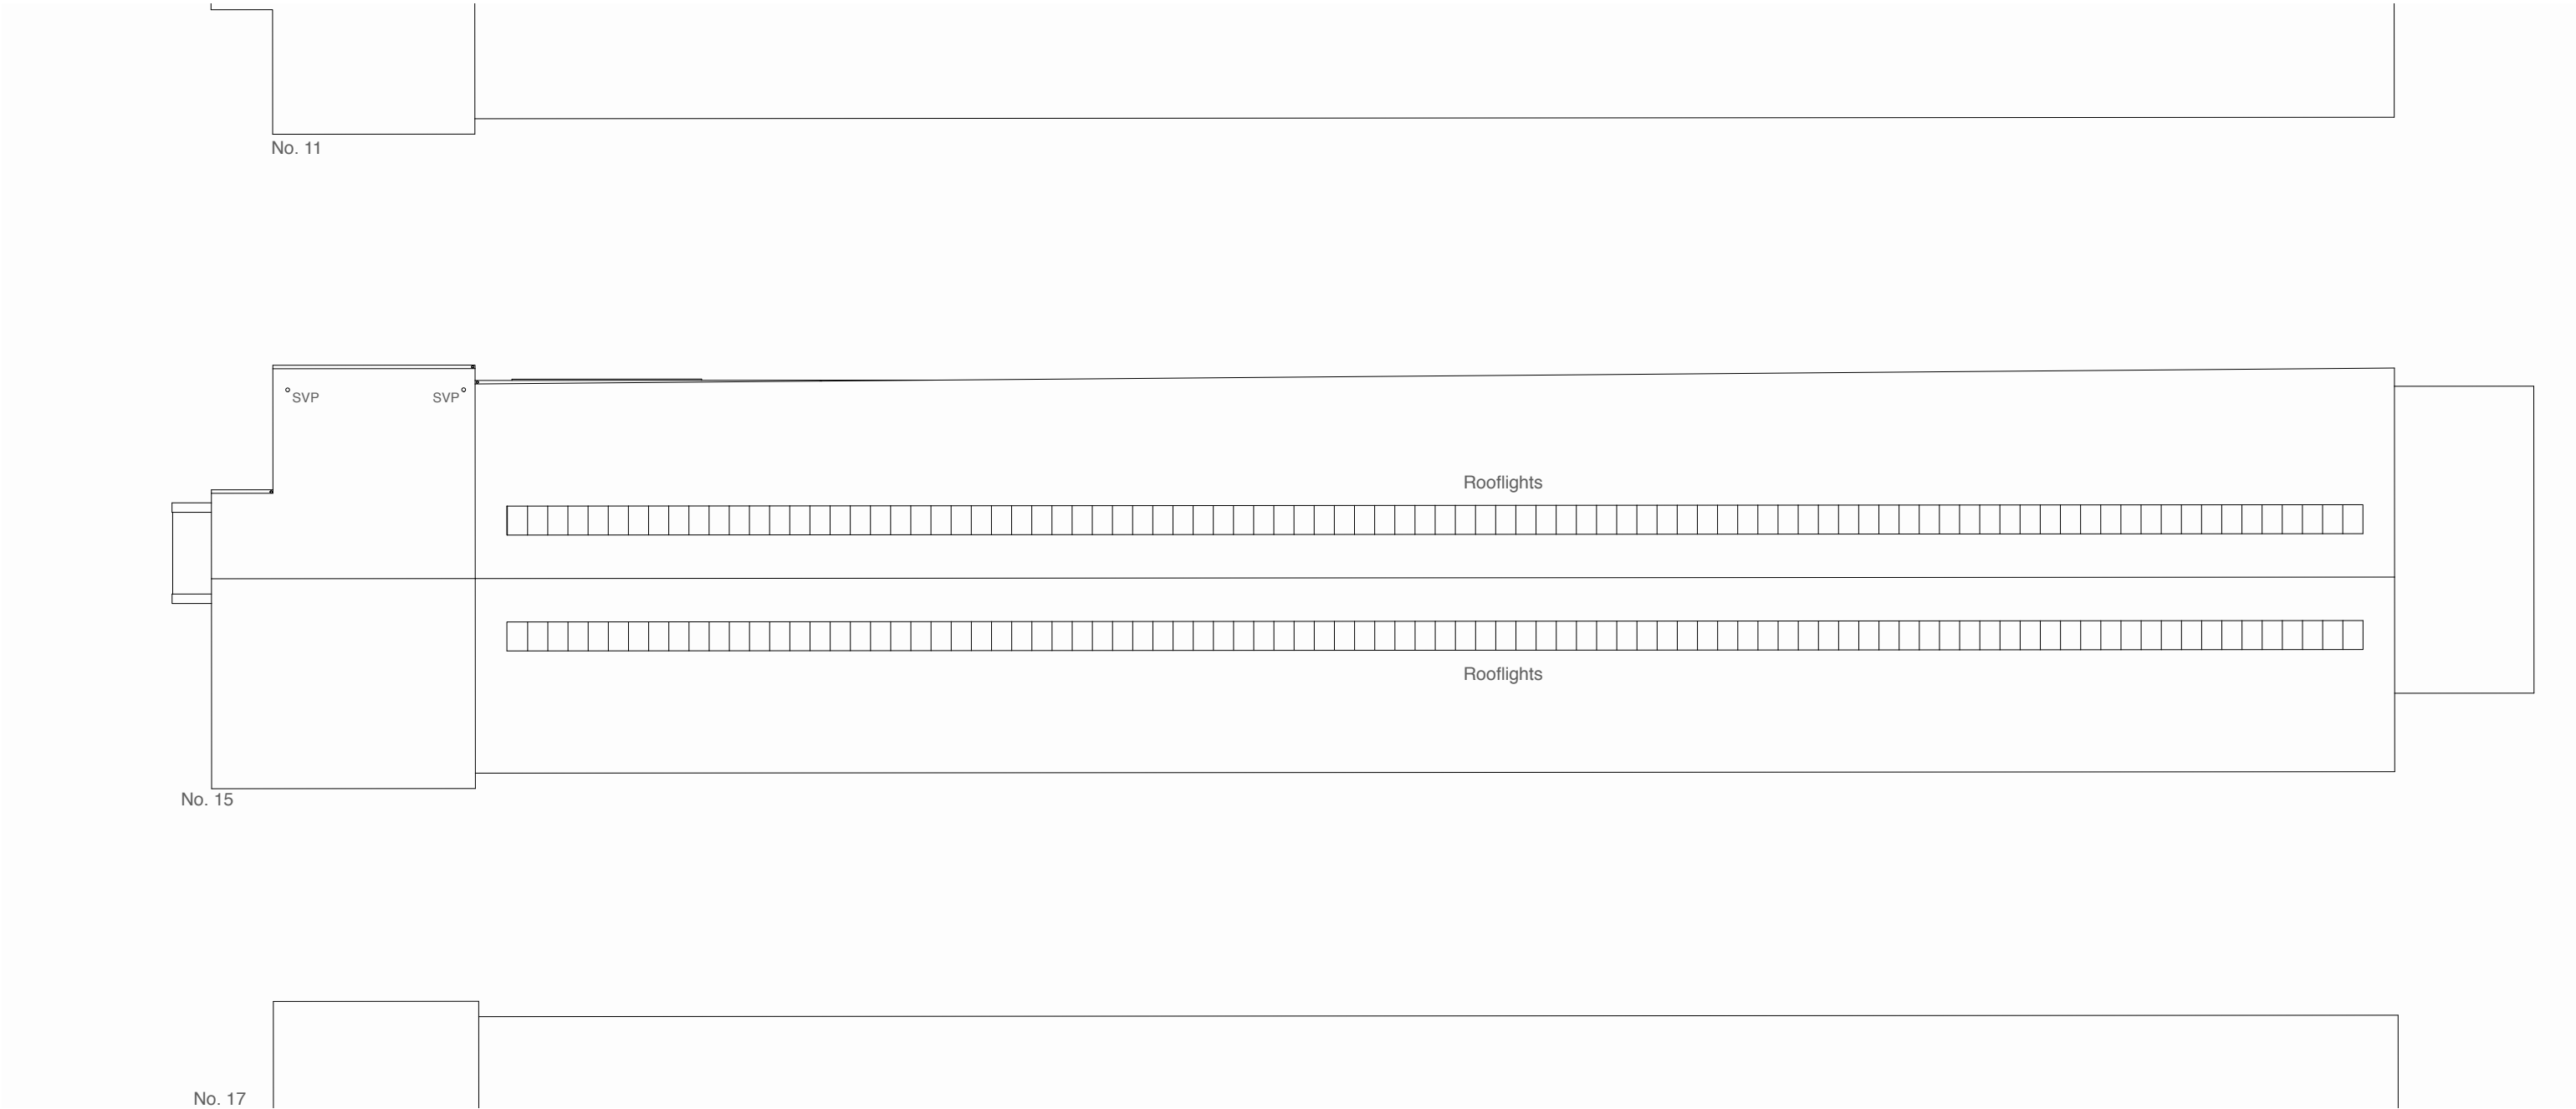

Roof Plan

Address	Client	Date
15 Boulton Road, Reading, RG2 0NF	Mr Raffi Haytayan	June 2019

 

Drawing Title
As Existing Roof Plan

Project no. / Stage /	Drawing no. / Revision
0253- PLA-	08_A
Revision notes:	Drawn by: LW
A - First Issue	