


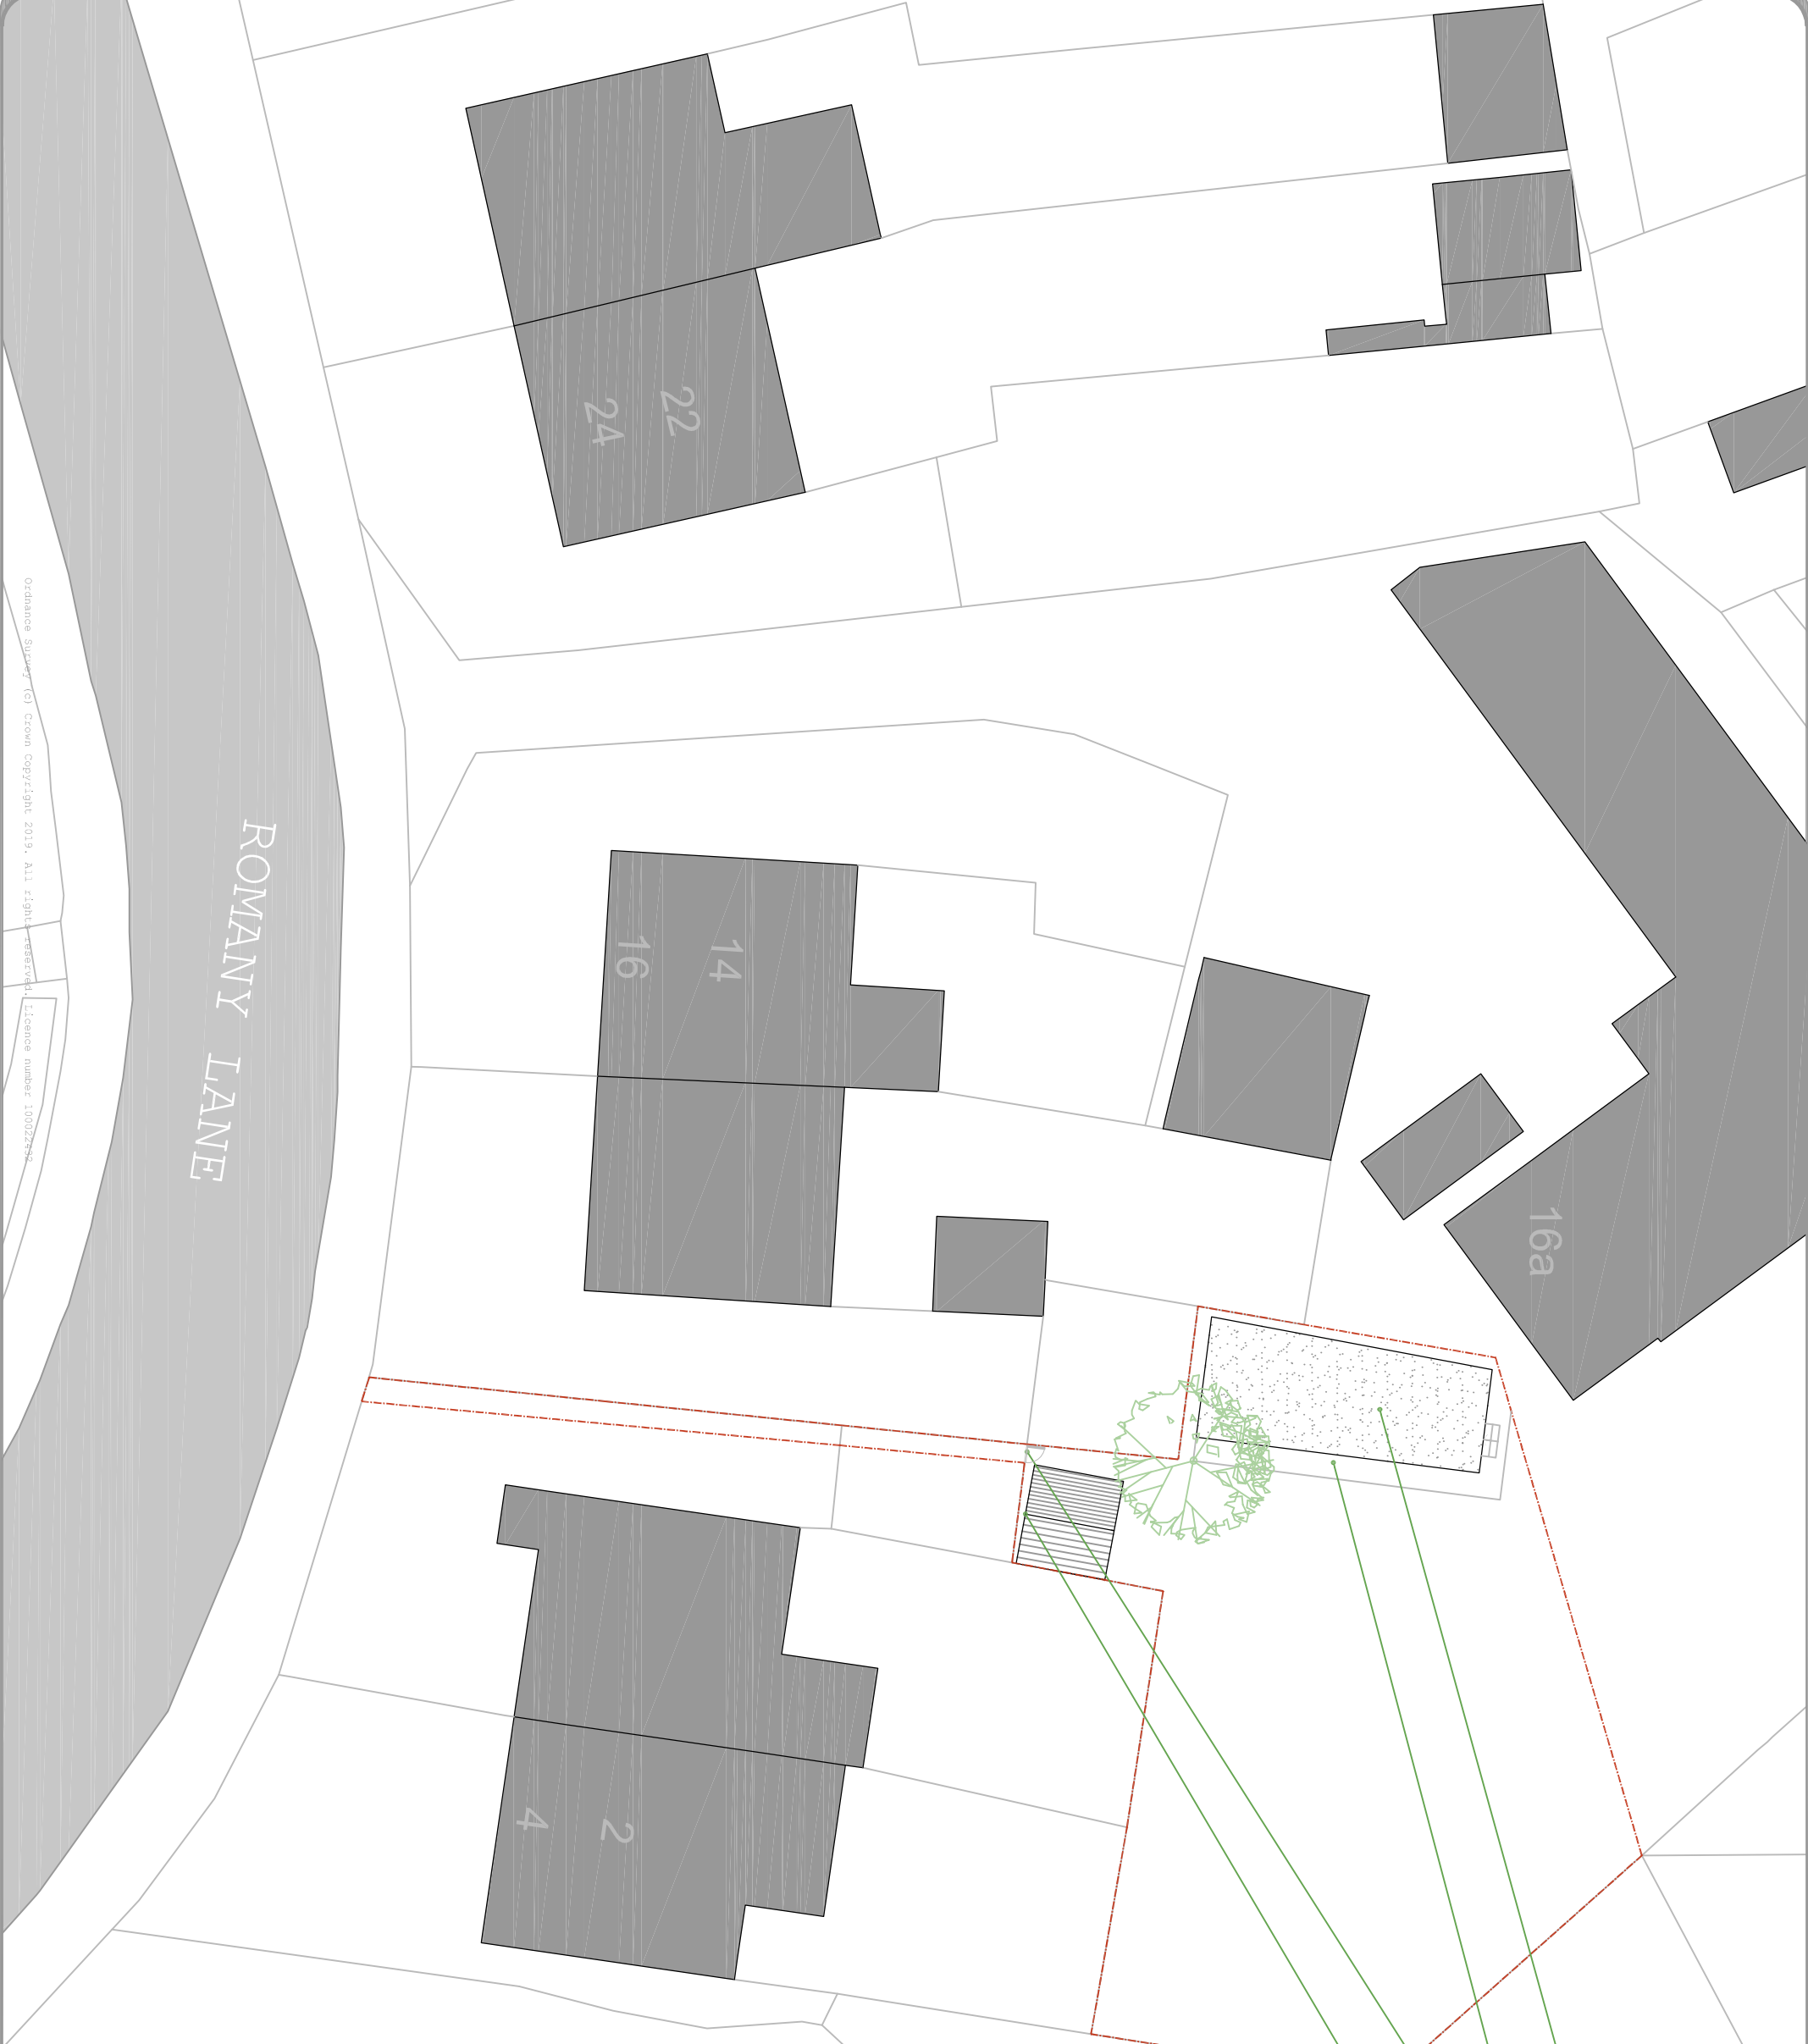

project
Land to the Rear of 16a
Romany Lane, Reading RG3 6AP

client
William Darlow
drawing title
Block and Roof Plan
As Existing

project drawing number revision
507- 02-01 -

date
Jan 2019

stage
planning

scale
1:200

author
A3

checked
NDE

drawn
EGM

colony architects
architects

RIBA #

www.colonyarchitects.com

colony architects is a collaborative of architects and designers with an open attitude to find out more visit our recentral website

contact: design@colonyarchitects.com

0118 01789 513572

0118 01779 233538

0118 0118 390028

250 South Oak Way

Reading RG2 9UD

site plan key

- surrounding buildings
- roads & paths
- green park space
- existing building
- site boundary
- other land in adjacent ownership