


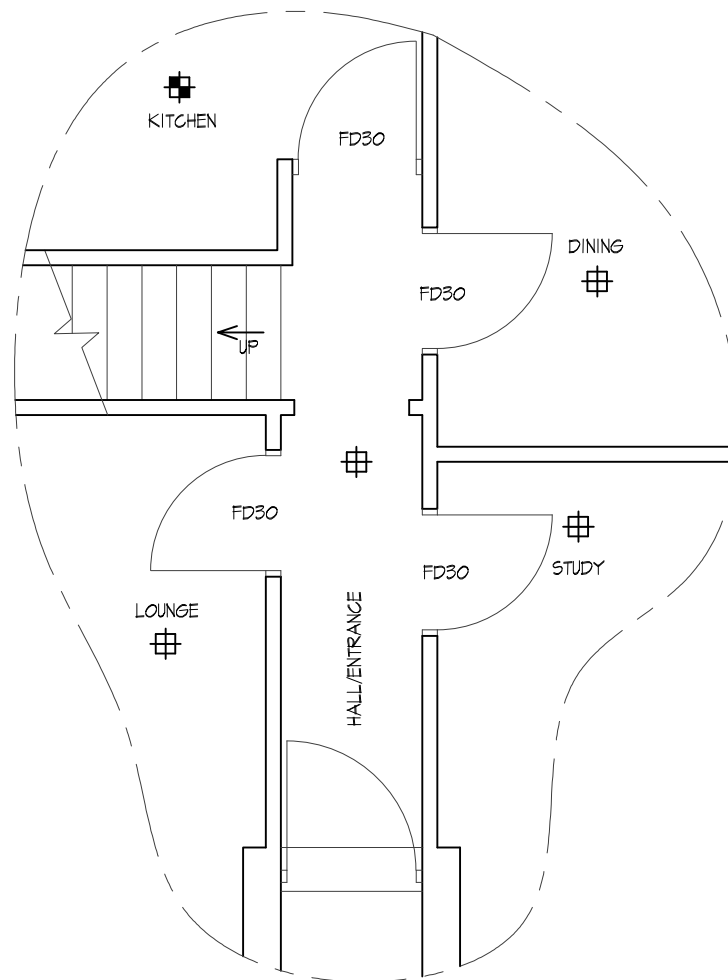

SCALE 1:50

EXISTING GROUND FLOOR PLAN

PROJECT

PROPOSED DEVELOPMENT AT ;
136 WANTAGE ROAD
READING
RG30 2SF

TITLE

EXISTING GROUND
FLOOR PLAN



CREATIVE DESIGN &
STRUCTURE Ltd.

HENSON HOUSE NEWTOWN ROAD
HENLEY-ON-THAMES RG9 1HG
Tel 01491 411922

Info@creativedesignandstructure.co.uk www.creativedesignandstructure.co.uk

DRAWN

ED

SCALE @ A3

1:50

DATE

OCTOBER 2019

DRAWING No.

34619-01

REV.
