



Existing Plans

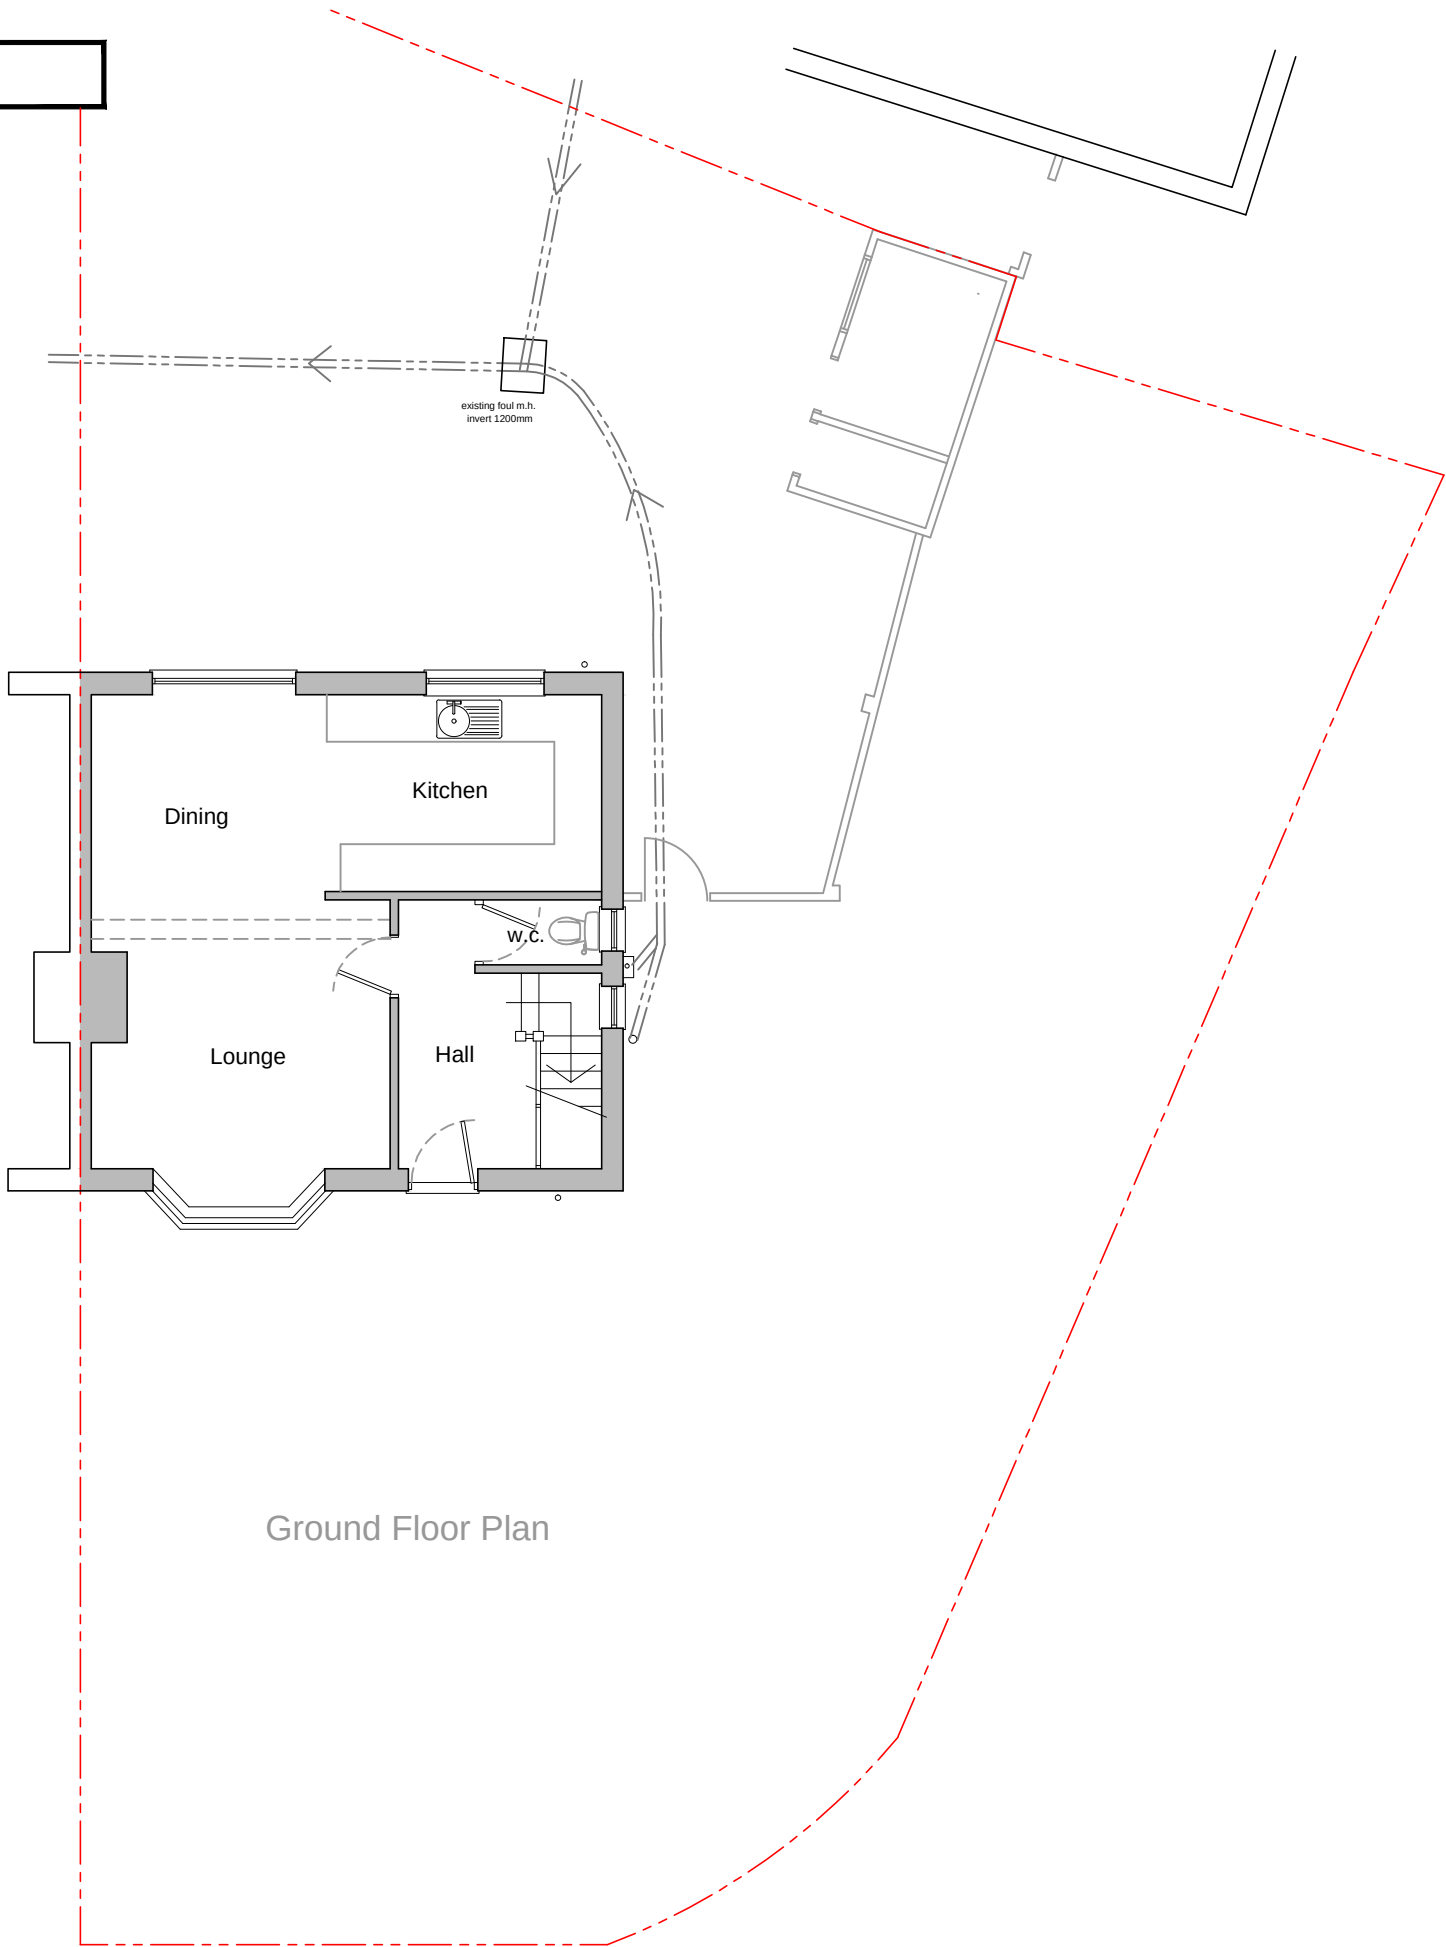

Ground Floor Plan

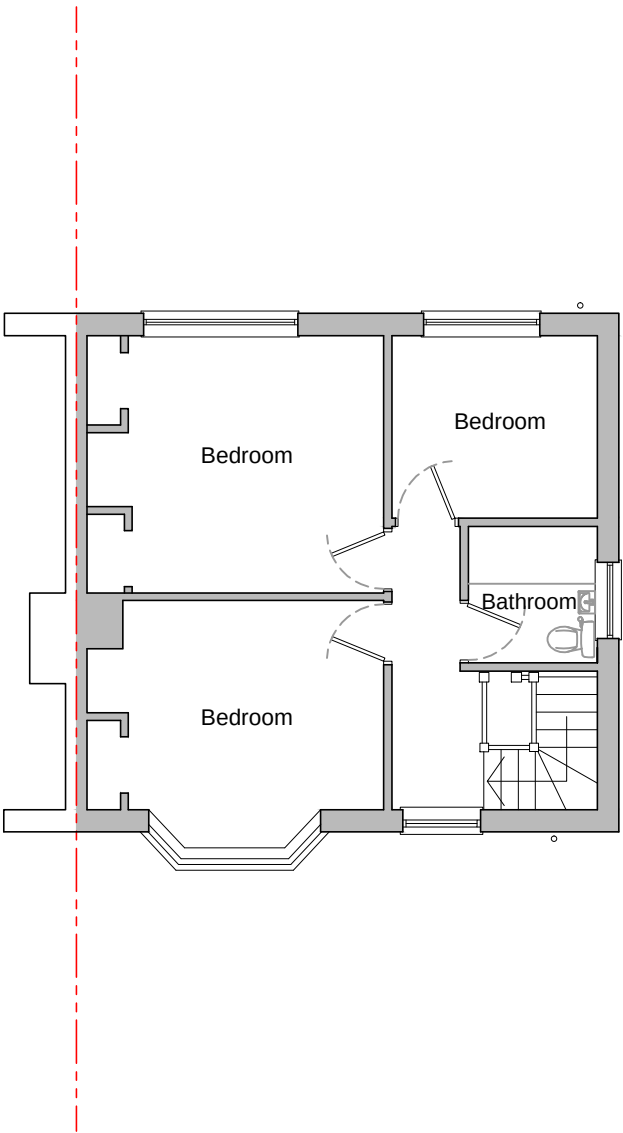

First Floor Plan

'Willows Reach'
25 Fullbrook Close,
Maidenhead,
Berks.
SL6 8UE
Tel : 07702 121296
E-mail : luxtd@aol.com


DEAN LUXTON
Architectural Services

Location : 19 BUCKINGHAM DRIVE
EMMER GREEN,
BERKS. RG4 8RY

Proposal : Two storey side extension to
existing house.

Client JAMAL BHATTI

Scale 1:100 @ A3 Date Sept. 19

Drawing No. B.D - 320 Rev.

