
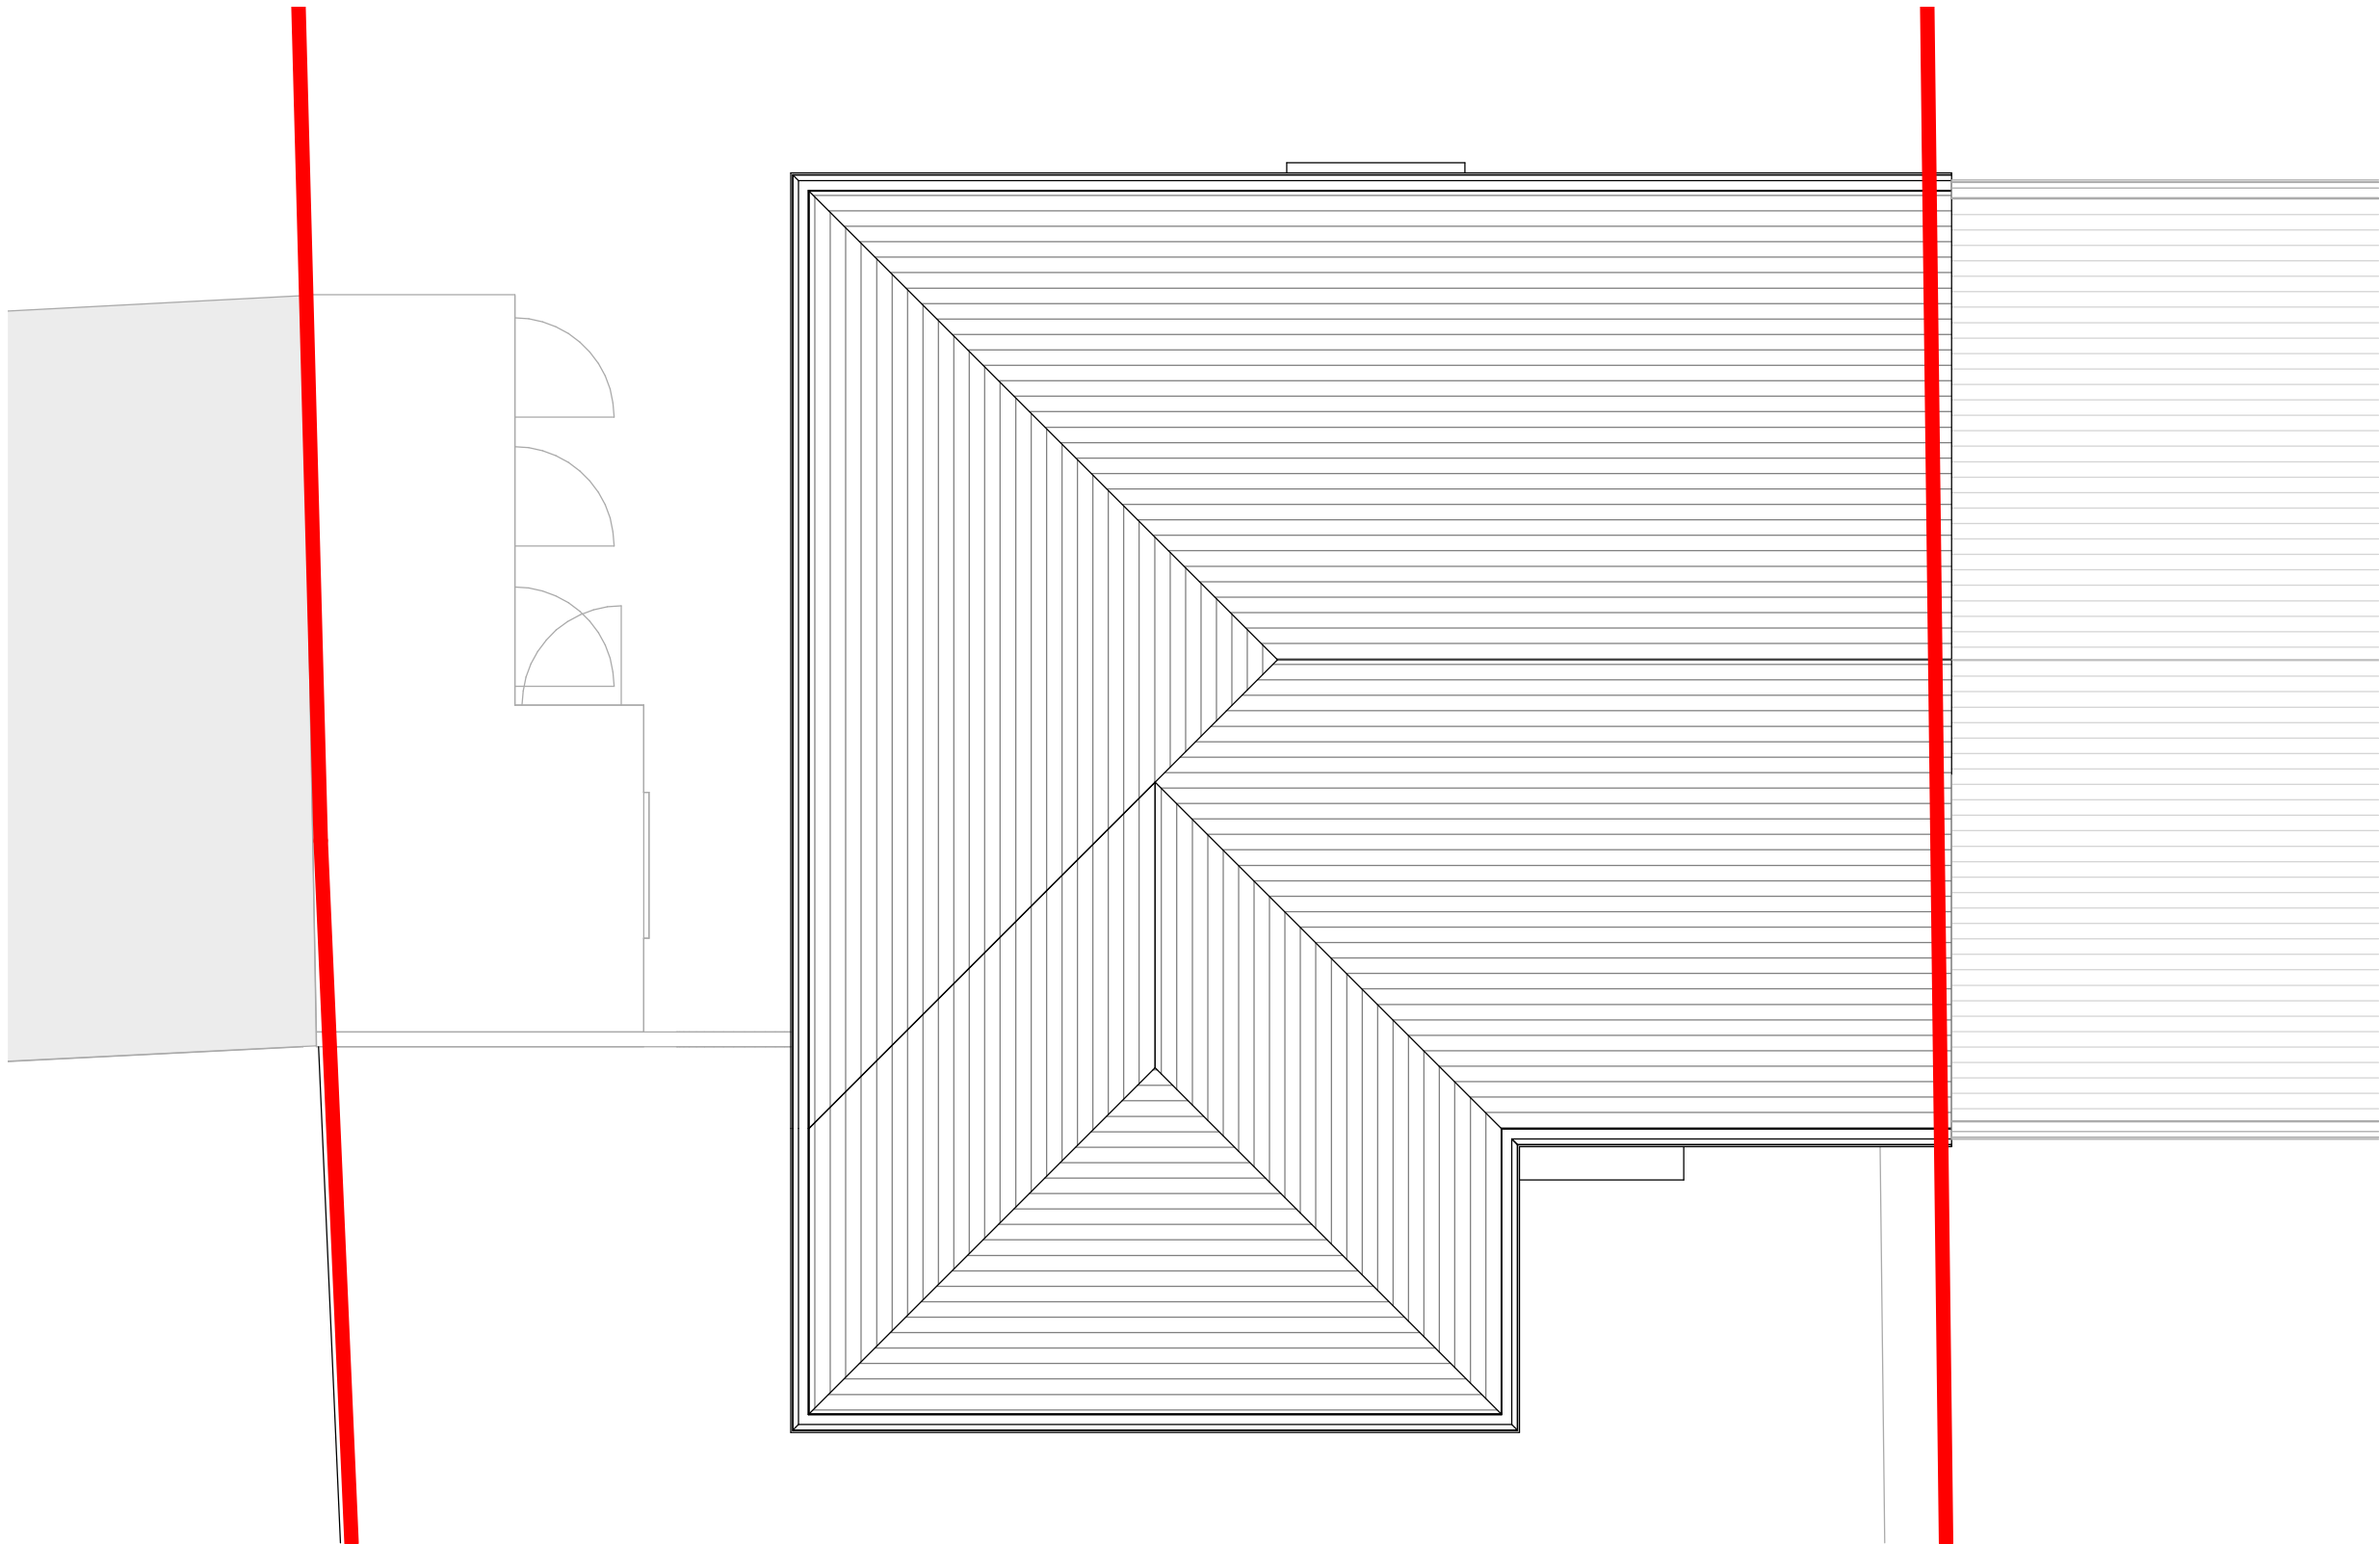


VISUAL SCALE 1:50 @ A3

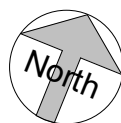

PLANNING

Project No 19001	Drawing No E-PL-012	Revision F1	Drawing Title Existing Roof Plan	Project 78 Knights Way Road			
 Reform ARCHITECTURAL DESIGN		Revision F1 Scale Bar added	Date 14/08/19	Drn ROR	Date 04/05/2019	Scale 1 : 50 @ A3	
					Drawn by ROR	Check by ROR	