
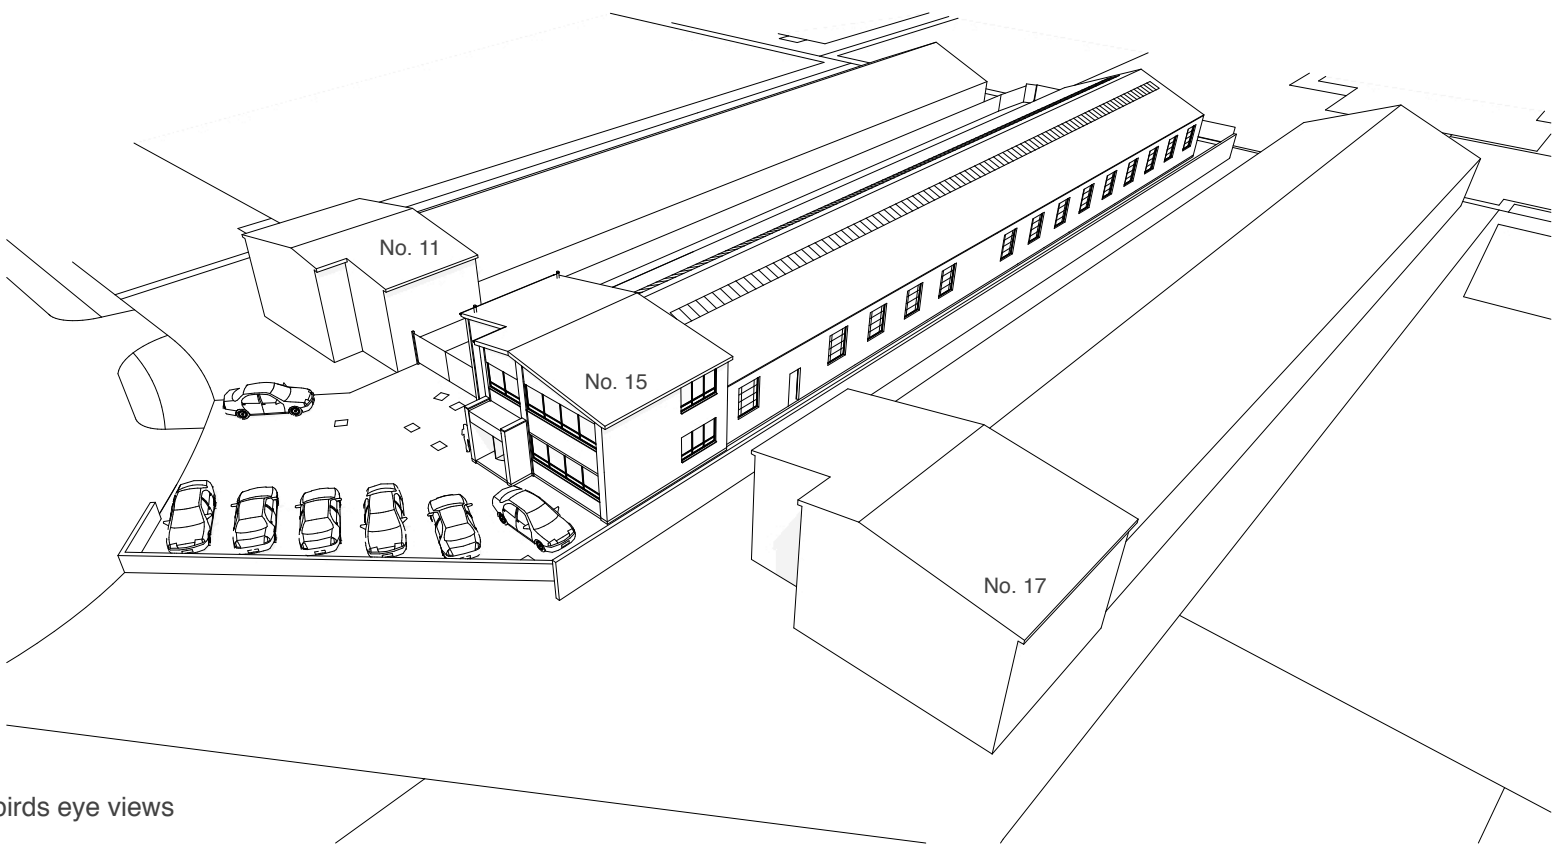


MICHAEL OAKES ARCHITECTS LTD.


Michael Oakes (Director) B.A. Hons Arch, Dipl. Arch, Registered Architect
Liam Whitfield B.A. Hons Arch, M.A. Arch, PgDip, Registered Architect

REGISTERED ARCHITECTS, DESIGNERS + ILLUSTRATORS

Telephone: 01895 235089 - E-mail: michaeloakesarchitect@googlemail.com

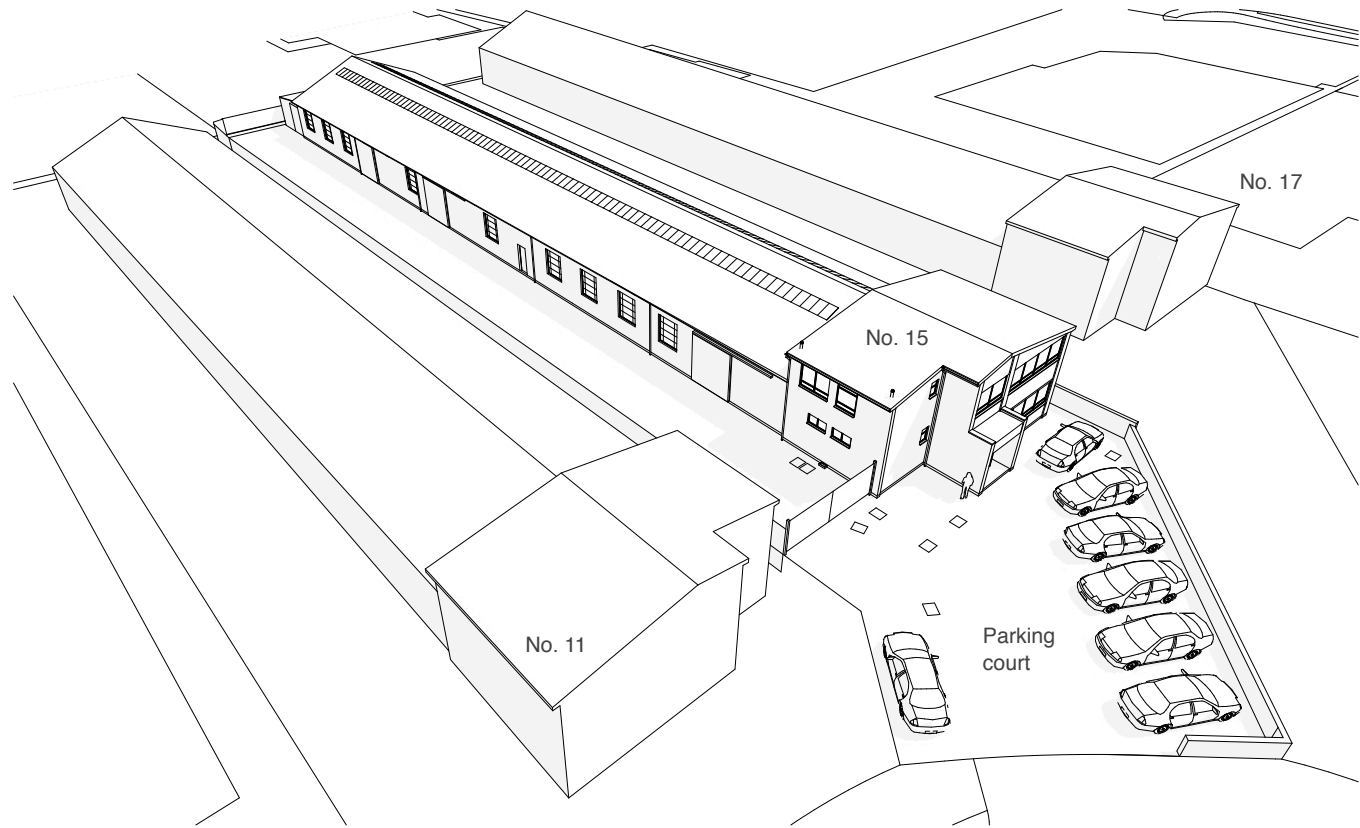

3D birds eye views

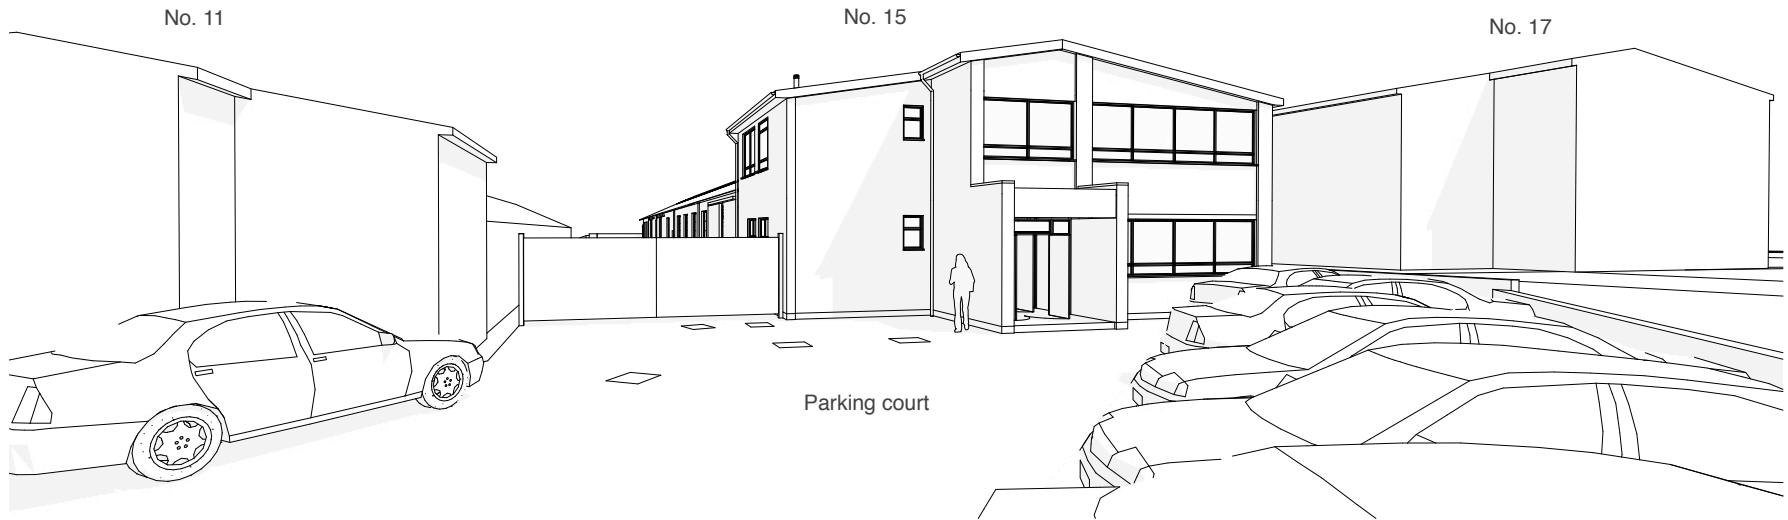

Perspective of the front parking court looking at the front elevation

Address	Client	Date
15 Boulton Road, Reading, RG2 0NF	Mr Raffi Haytayan	June 2019

Drawing Title
As Existing 3D Views

Project no. / Stage /	Drawing no. / Revision
0253- PLA-	10_A
Revision notes:	Drawn by: LW
A - First Issue	