



DEVELOPMENTS IN DESIGN LTD

WWW.DEVELOPMENTSINDESIGN.CO.UK
TEL 0118 9797484

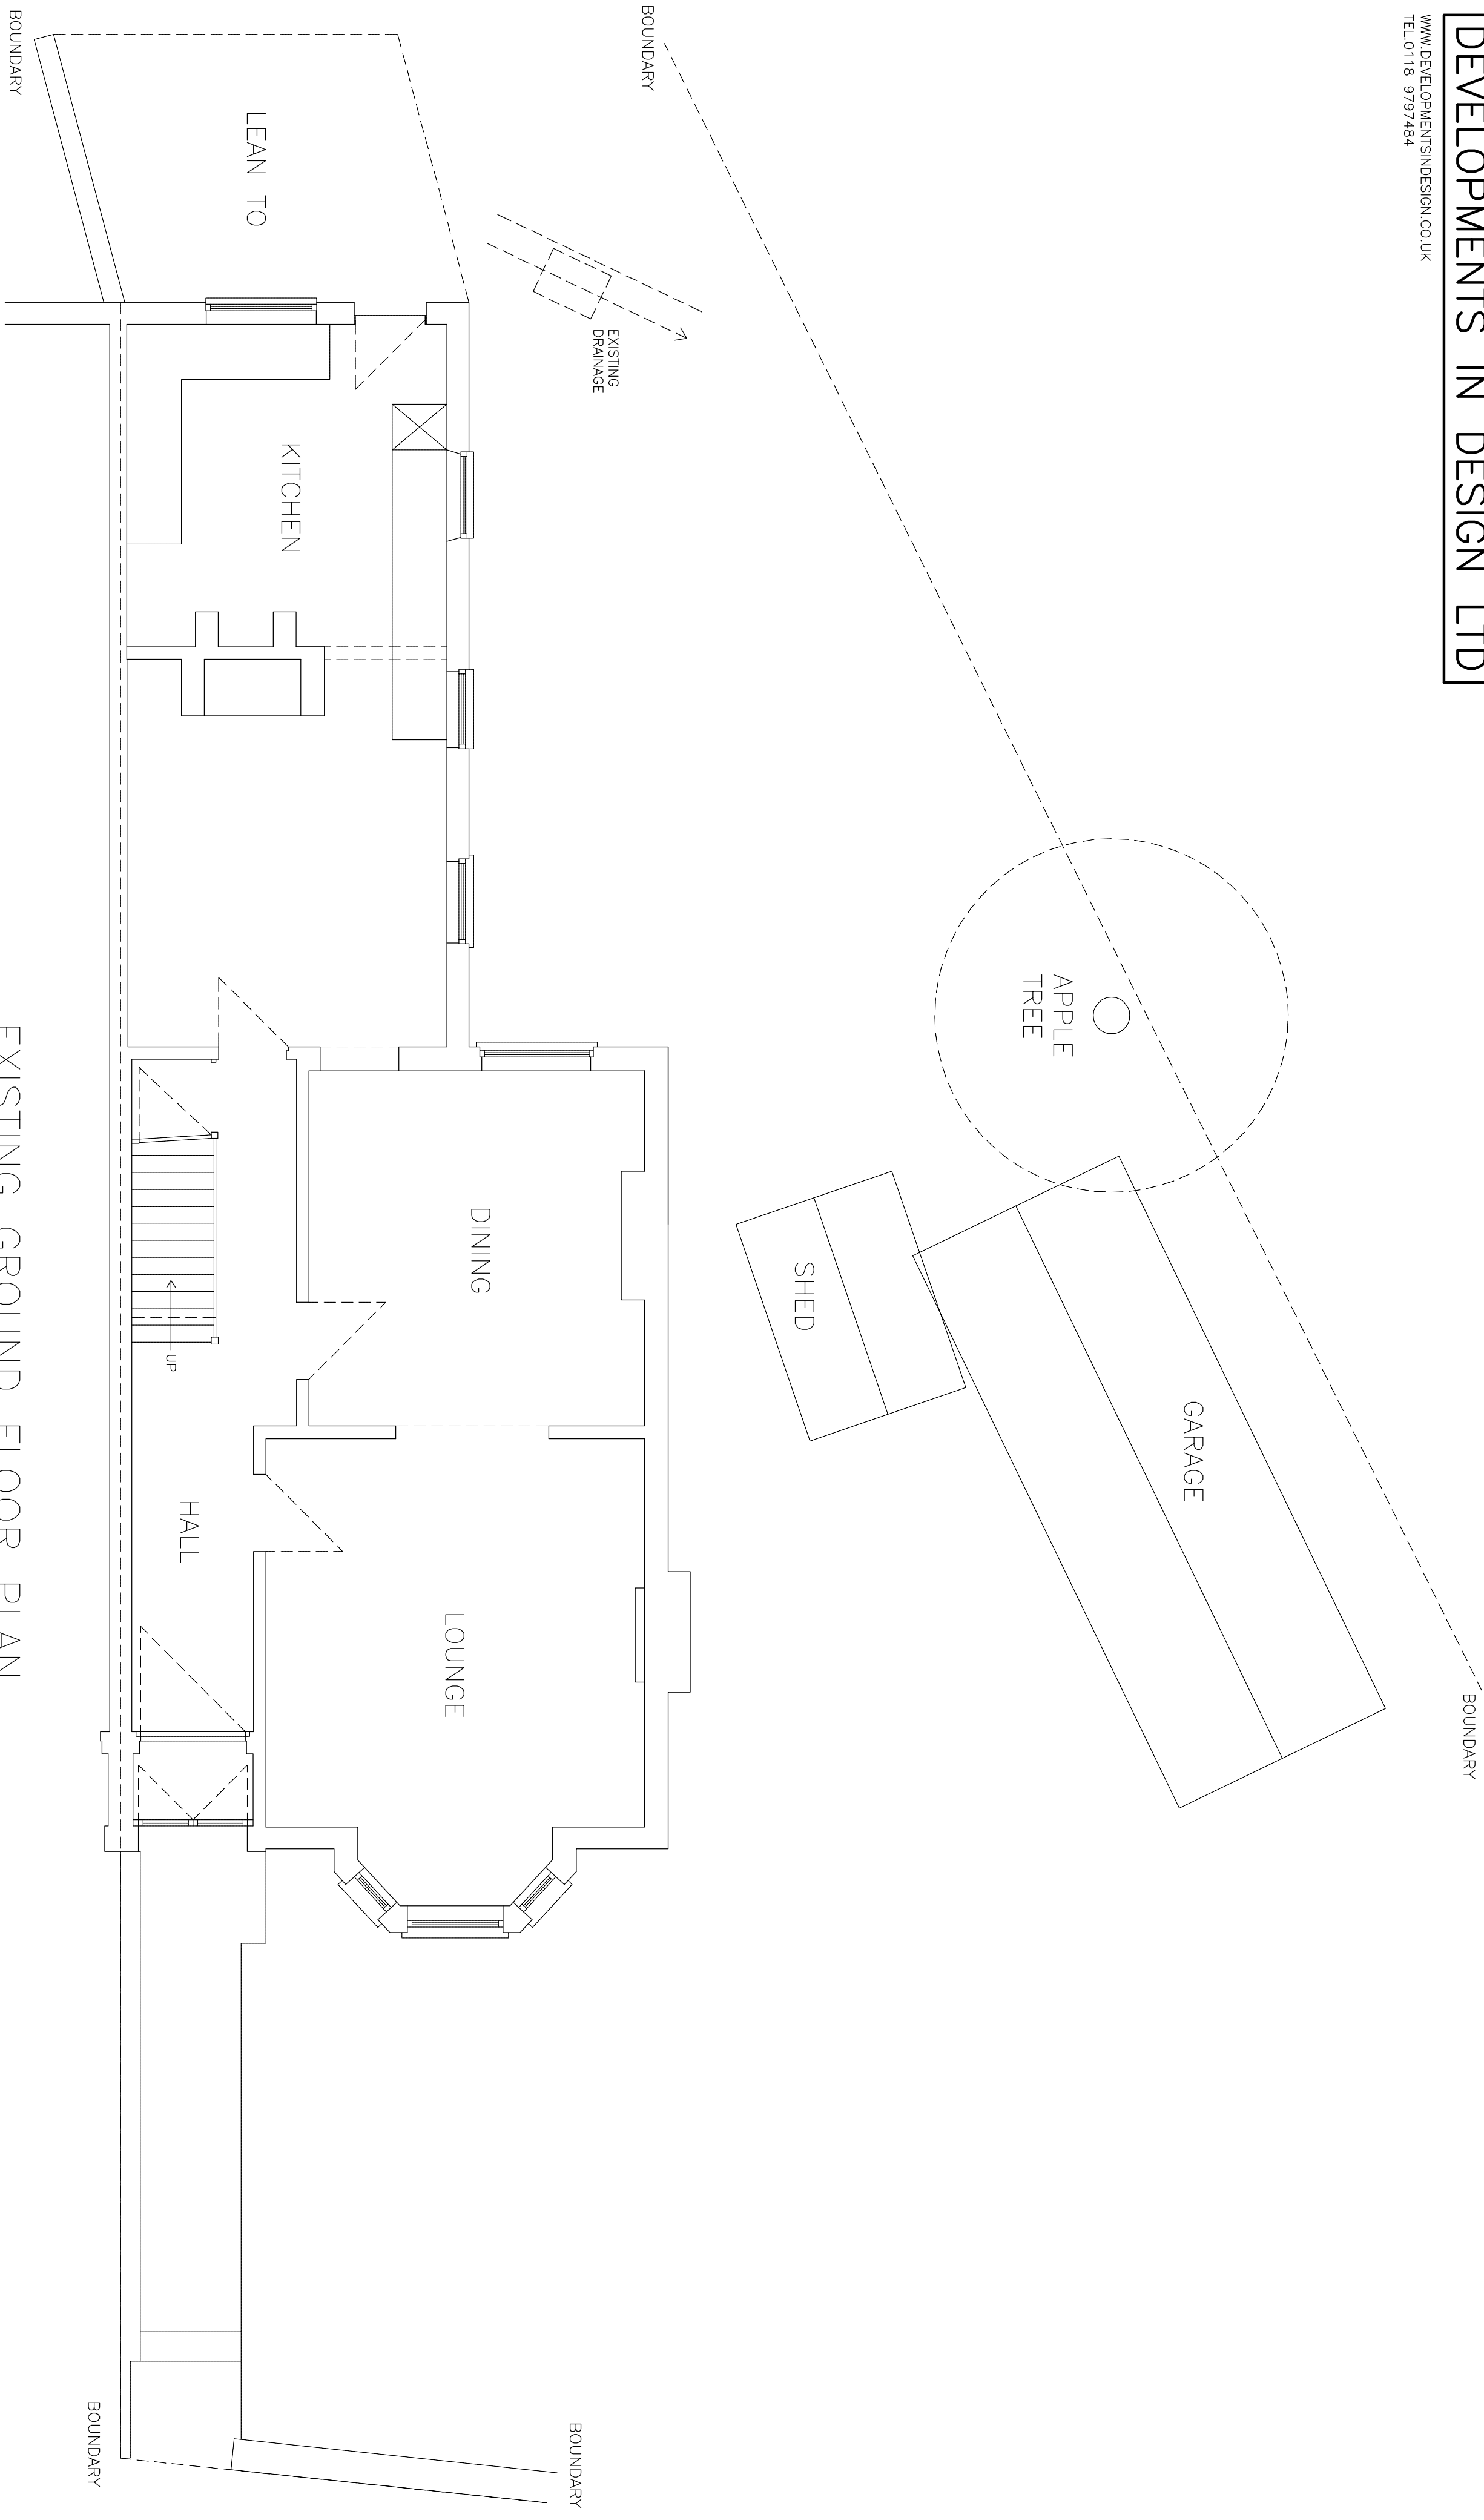

EXISTING GROUND FLOOR PLAN

PROPOSED EXTERNAL ALTERATIONS

 

DRAWING NO. SQ.003
DATE 11.2.19
SCALE 1:50

MS SQUIRE/MR GREEN

91 CRESCENT ROAD READING BERKS RG1 5SL