



CONSTRUCTION SET UP & TREE PROTECTION FENCING PLAN.

190690


8 - MAY 2019

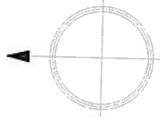

Notes
All dimensions are to be checked on site. Any discrepancies are to be reported to the architect immediately. A signed copy of this plan must be provided to the local authority.

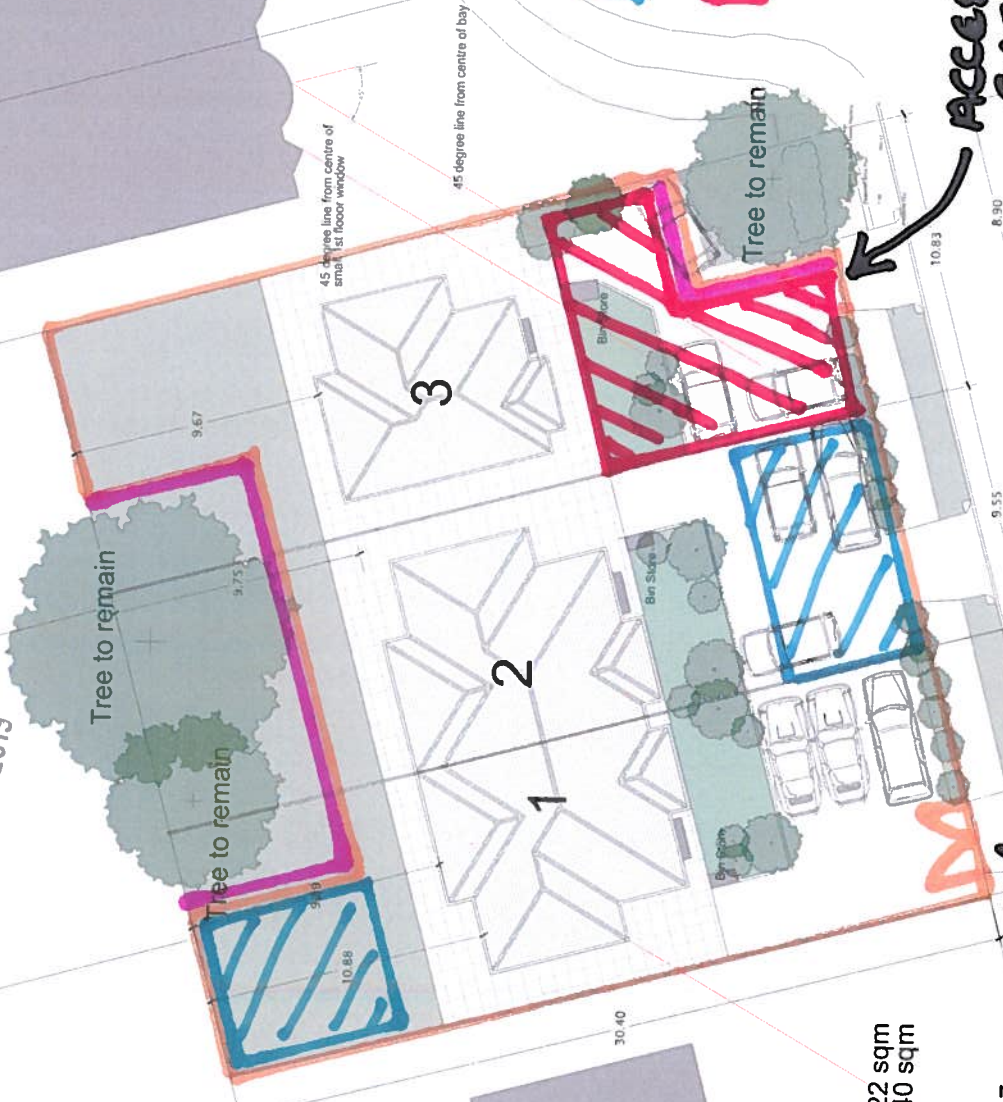

- House 1
Garden Area excluding parking and drive 222 sqm
Gross External House Area 140 sqm
- House 2
Garden Area excluding parking and drive 217 sqm
Gross External House Area 140 sqm
- House 3
Garden Area excluding parking and drive 240 sqm
Gross External House Area 115 sqm

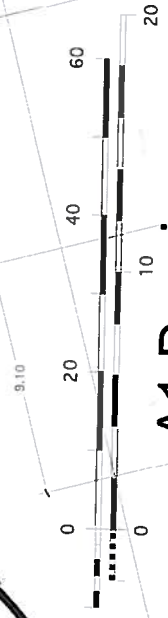

A1 Drawing

ACCESS GATE.

ACCESS GATE.

- HEAVY FENCING
- TREE PROTECTION FENCING TO BS STANDARD
- MATERIALS STORAGE
- PARKING AREA

Job title: 20 Chalgrove Way, Epsom/Surrey, Surrey
Drawing title: Proposed Site Plan
Scale: 1:100
Drawing number: []
Revision: []