






FRONT ELEVATION

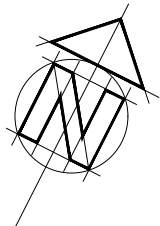

SIDE ELEVATION

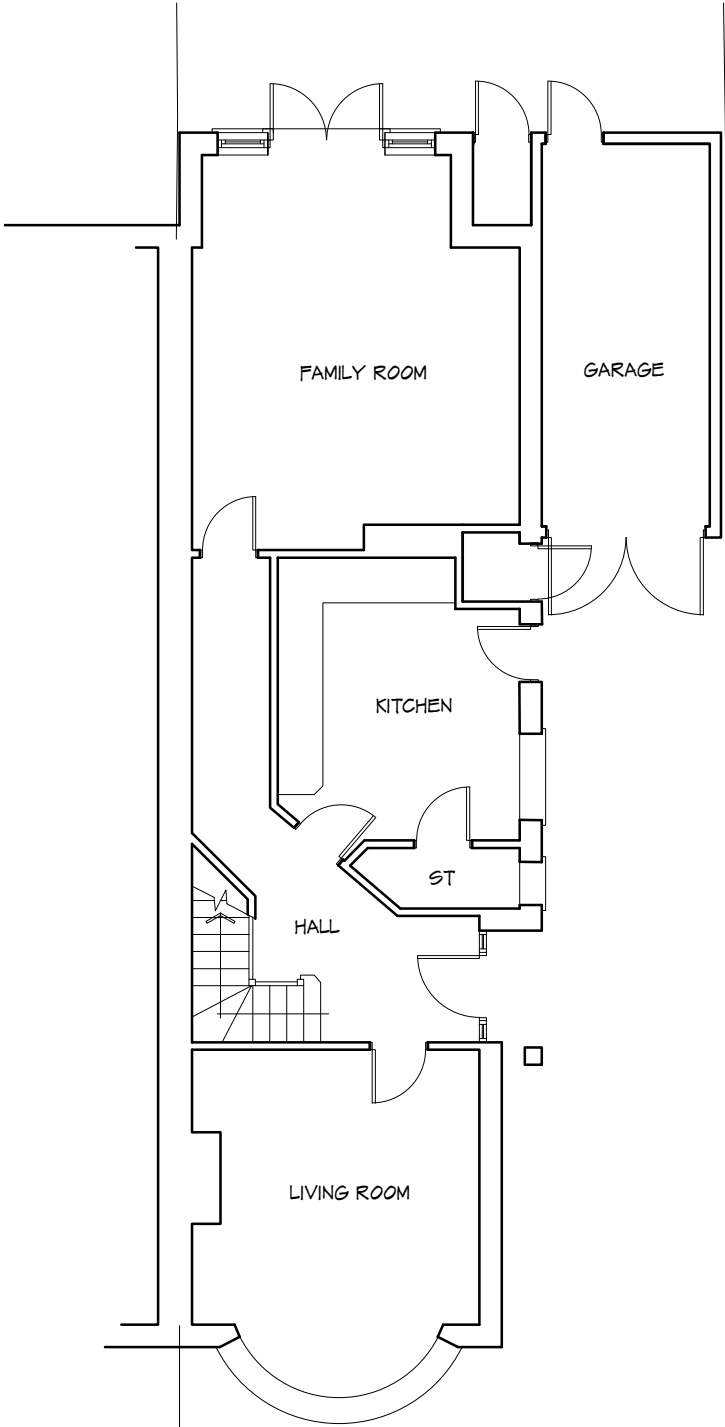

GROUND FLOOR PLAN

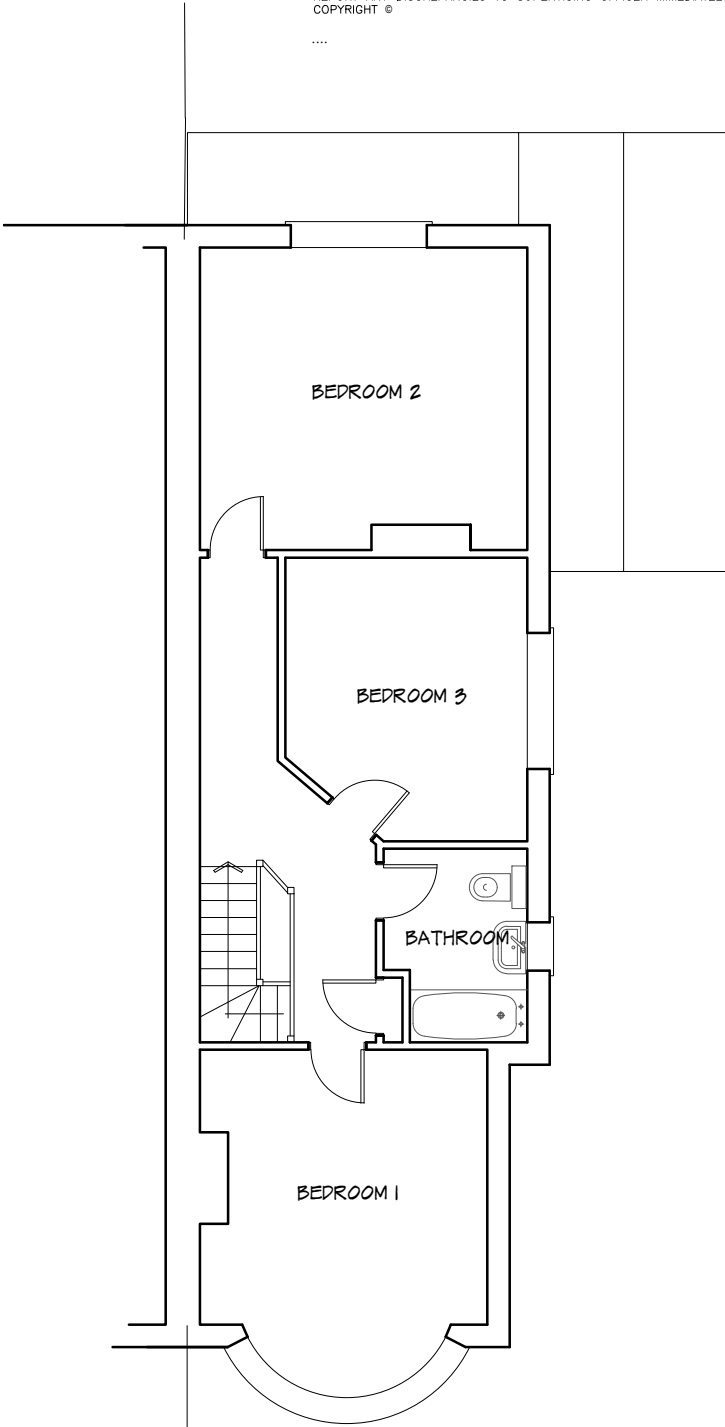

FIRST FLOOR PLAN

ARCHITECTURE AND
TECHNICAL SERVICES



CLIENT Mr G. Dhillon

JOB 94 Crescent Road,
Reading, RG1 5SN

DRG EXISTING PLANS AND
ELEVATIONS

SCALE 1:100 (A3) DRAWN D.NORVAISA DATE DECEMBER 2018

D//ARCH
272 London Road
Earley
Reading
RG6 1AJ
0750 779 1187
dnarchitecture@yahoo.com

DN79/101

1:100 scale Bar
This Drawing has been produced for printing onto A3 size paper,

