



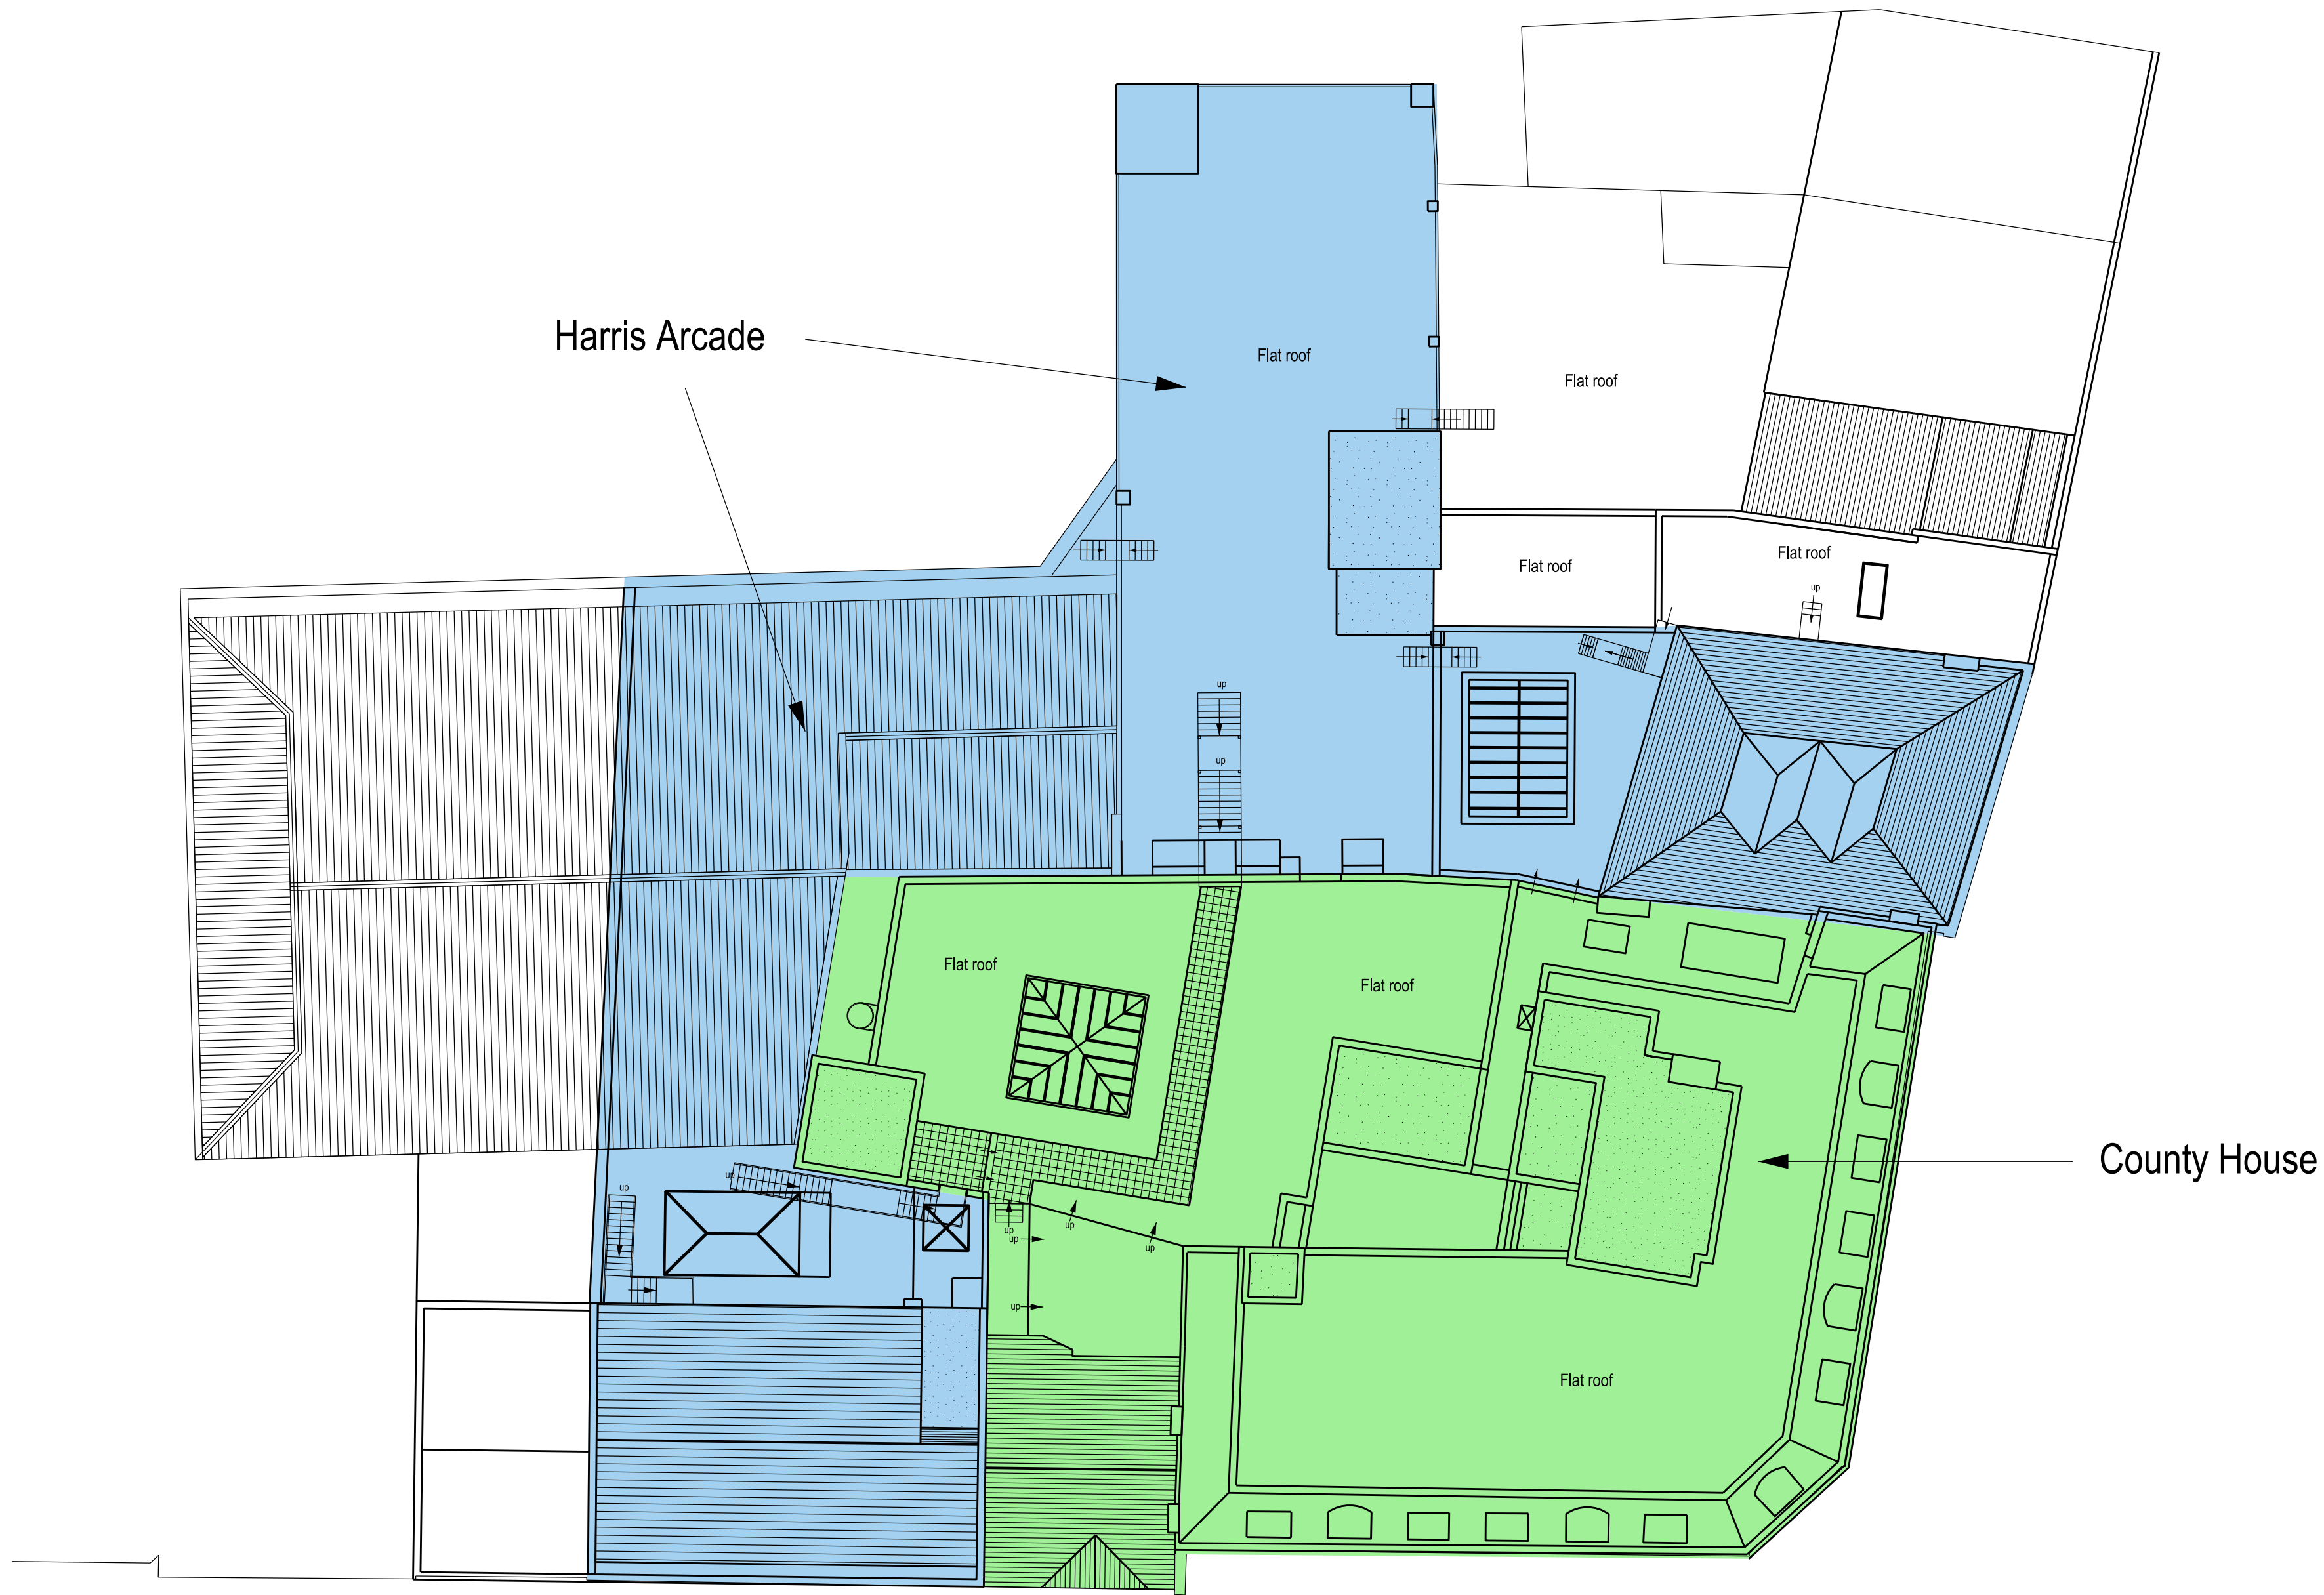

Roof plan - Scale 1:200 @ A1

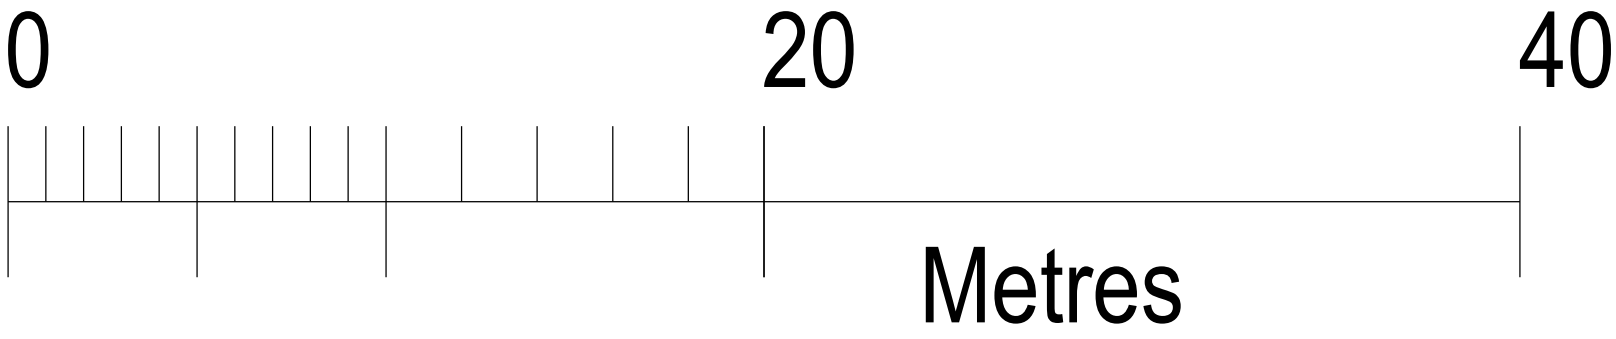

Rev	Description	Date	By	Chck'd
 JLL <i>Real value in a changing world</i>	Client BAE System Pension Fund Trustees Ltd	Scale 1:200 @ A1	Date 20.09.2019	By IS
	Project Harris Arcade 15 Friar Street, Reading RG1 1DB	Checked MK	Job 920000000026470	
	Description Existing roof plan to Harris Arcade and County House	Dwg EX - 03		rev

40 Bank Street
Canary Wharf
London E14 5EG
T +44 (0)20 7493 4933
www.joneslanglasalle.com

THIS DRAWING IS PROTECTED BY COPYRIGHT. IT MAY NOT BE REPRODUCED IN ANY FORM OR BY ANY MEANS FOR ANY PURPOSE, WITHOUT GAINING PRIOR WRITTEN PERMISSION FROM JONES LANG LASALLE. DO NOT SCALE THIS DRAWING, EXCEPT FOR PLANNING PURPOSES. CHECK ALL DIMENSIONS ON SITE.