


3G Antenna ID	Existing 3G Bearing
uA1	20°
uB1	140°
uC1	260°

1. ALL DIMENSIONS IN MM UNLESS OTHERWISE NOTED.

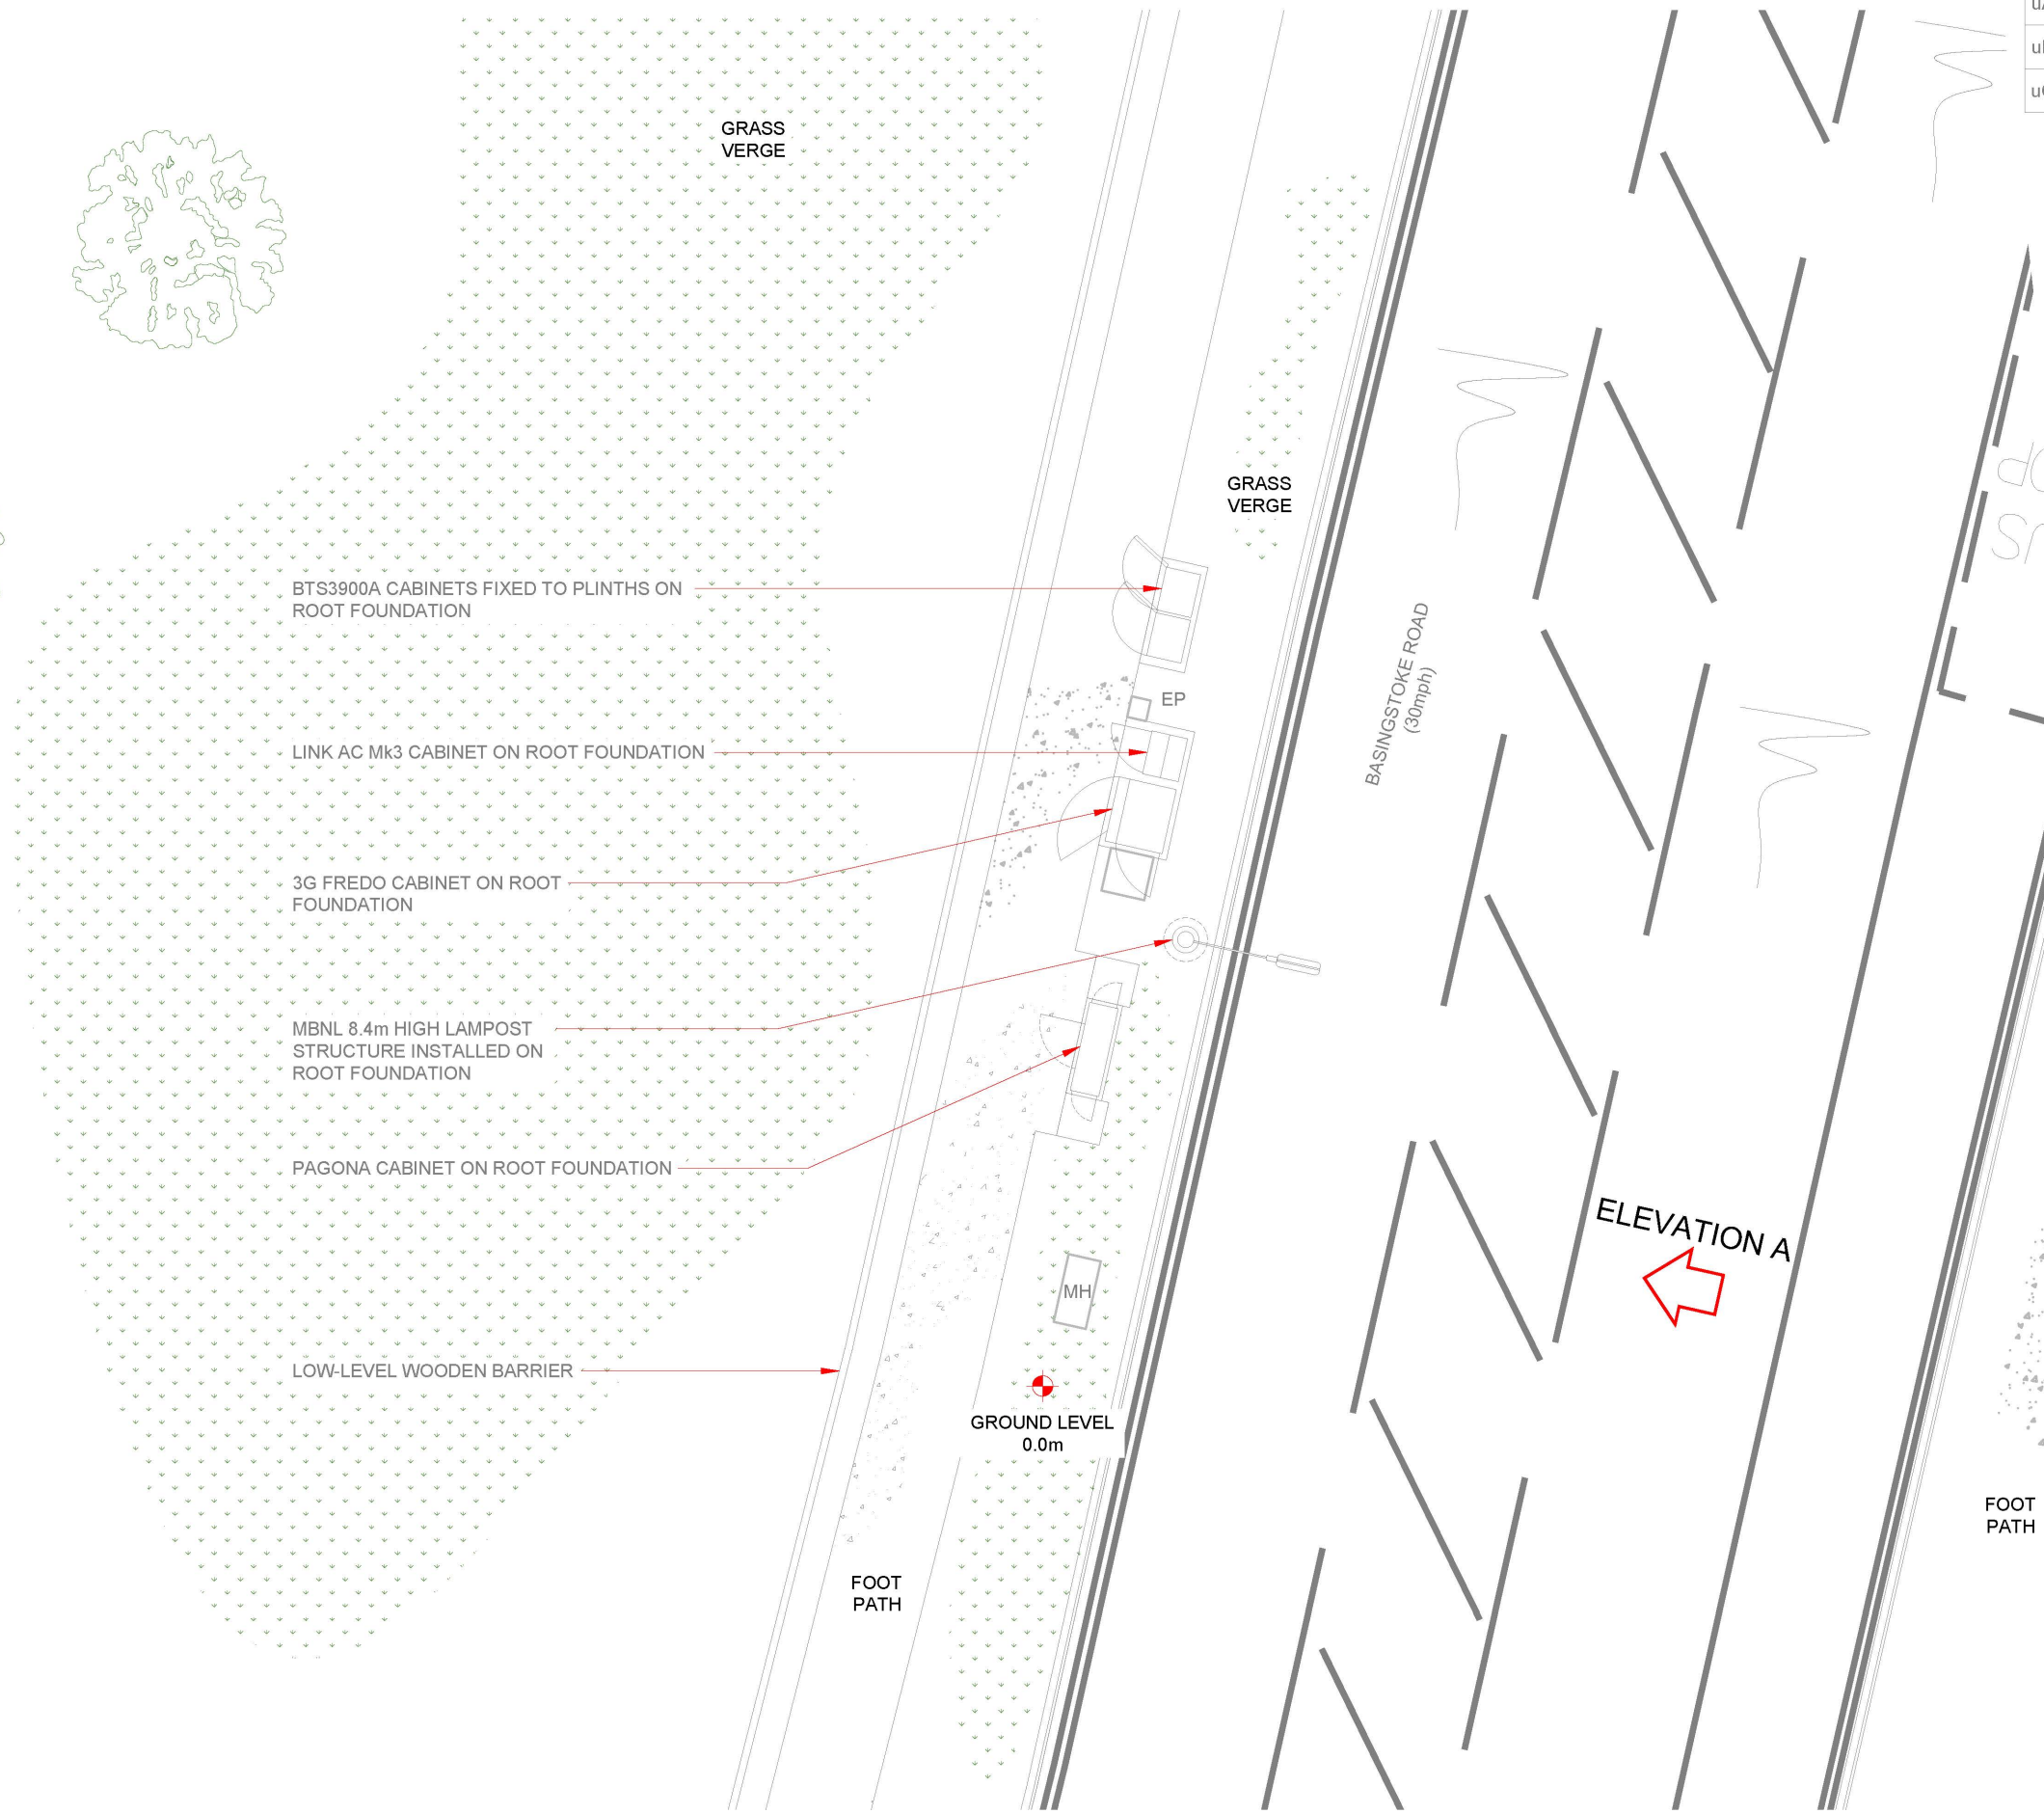

Master:	MBNL / EE / H3G:	Project:	Purpose of Issue:	Issue:
M003	MBNL	T&A	General Amends	C
Date:	24/06/2019	Revision / Upgrade Description:		
Drawn:	B.Parker	Sector 1 ICNIRP amended from step down 2 to step down 1		
Checked:	D.Ceaton			
Approved:	S.Mills			
Master:	MBNL / EE / H3G:	Project:	Purpose of Issue:	Issue:
M002	MBNL	T&A	General Amends	B
Date:	10/06/2019	Revision / Upgrade Description:		
Drawn:	B.Parker	First Issue		
Checked:	D.Ceaton			
Approved:	S.Mills			
Master:	MBNL / EE / H3G:	Project:	Purpose of Issue:	Issue:
M001	MBNL	T&A	Planning	A
Date:	17/04/2019	Revision / Upgrade Description:		
Drawn:	B.Parker	First Issue		
Checked:	D.Ceaton			
Approved:	S.Mills			



Hutchison 3G UK Limited
Star House, 20 Grenfell Road
Maidenhead, SL6 1EH
Tel: 01628 765 500
Fax: 01628 765 001

H3G Base Station Information Line:
0843 6043000
Available 9am-5pm Monday to Friday



Hatfield Business Park
Hatfield
Hertfordshire
AL10 9BW

Tel: 01707 315000
Fax: 01707 319001



Mobile Broadband Network Limited
Sixth Floor, Thames Tower, Station Road, Reading, RG1 1LX

Design Consultant:  Head Office: Unit 3, Laurel House, 1 Station Road, W-S-M, BS22 6AR Tel: +44 (0)1934 510244 Email: solutions@casado-design.co.uk	Principal Contractor:  UK Office: Unit 5, Denbigh Hall Industrial Estate, Bletchley, Milton Keynes MK3 7QT Tel: +44 (0)1908 377 766 Email: info@kti.ie
--	---

Site Name: BASINGSTOKE ROAD LAMPOST 57						
Site ID: 993851						
Address: BASINGSTOKE ROAD LAMPOST 57 BASINGSTOKE ROAD READING RG2 0JE						
Title: 100 EXISTING SITE PLAN						
Project: T&A						
Purpose of Issue: GENERAL ARRANGEMENT						
<table><tr><td>EE Cell ID:</td><td>MBNL Cell ID:</td><td>3UK Cell ID:</td></tr><tr><td>51323</td><td>RDG013</td><td>RG4293</td></tr></table>	EE Cell ID:	MBNL Cell ID:	3UK Cell ID:	51323	RDG013	RG4293
EE Cell ID:	MBNL Cell ID:	3UK Cell ID:				
51323	RDG013	RG4293				
Master Drawing No: 993851_RDG013_51323_RG4293_M003	Issue: C					