



Design is protected under Copyright at no time must any portion of this drawing be reproduced or copied in any way without the permission of Bulb Interiors Ltd.

All dimensions must be checked on site

EAST Elevation

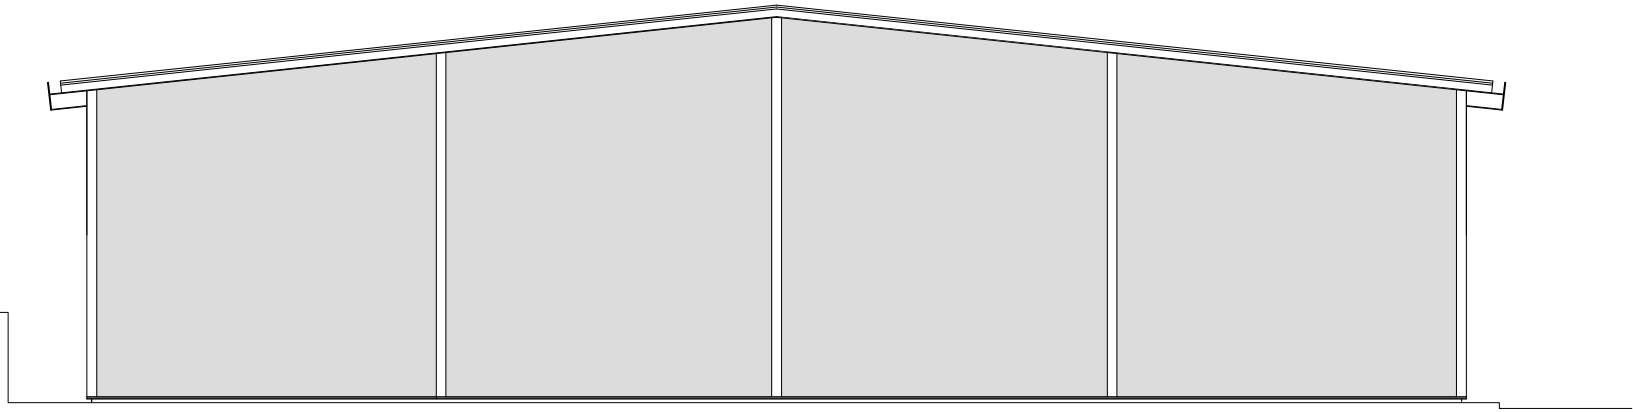

SOUTH Elevation

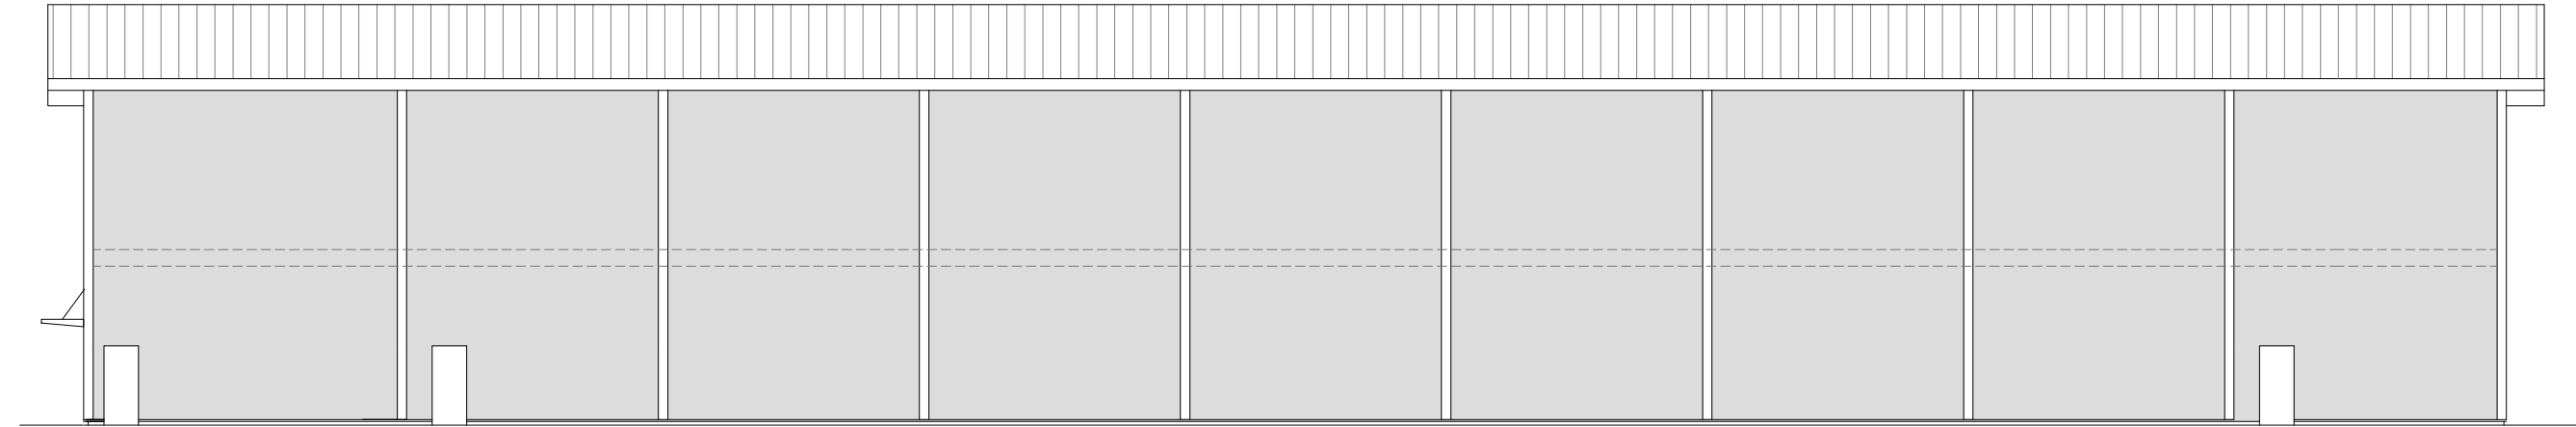

Rev	Revision	By	Date	Chk'd	Date
-----	----------	----	------	-------	------



BULB INTERIORS, PRIORY COURT, WOOD LANE
BEECH HILL, BERKSHIRE RG7 2BJ.
T:01189 889200 F:01189 889350
www.bulbinteriors.com

Client			
QUOTIENT SCIENCES			
Project			
UNIT B 5 BOULTON ROAD READING RG2 0NH			
Title			
FIRST FLOOR EXISTING ELEVATION			
Scale	Date	Designer/Drawn By	Checked By / Date
N.T.S.	08.05.19	GS/TT	

Drawing Number				
Project No.	Drawing Nos	Floor	Detail	Rev
P18106		1	EXIST	