




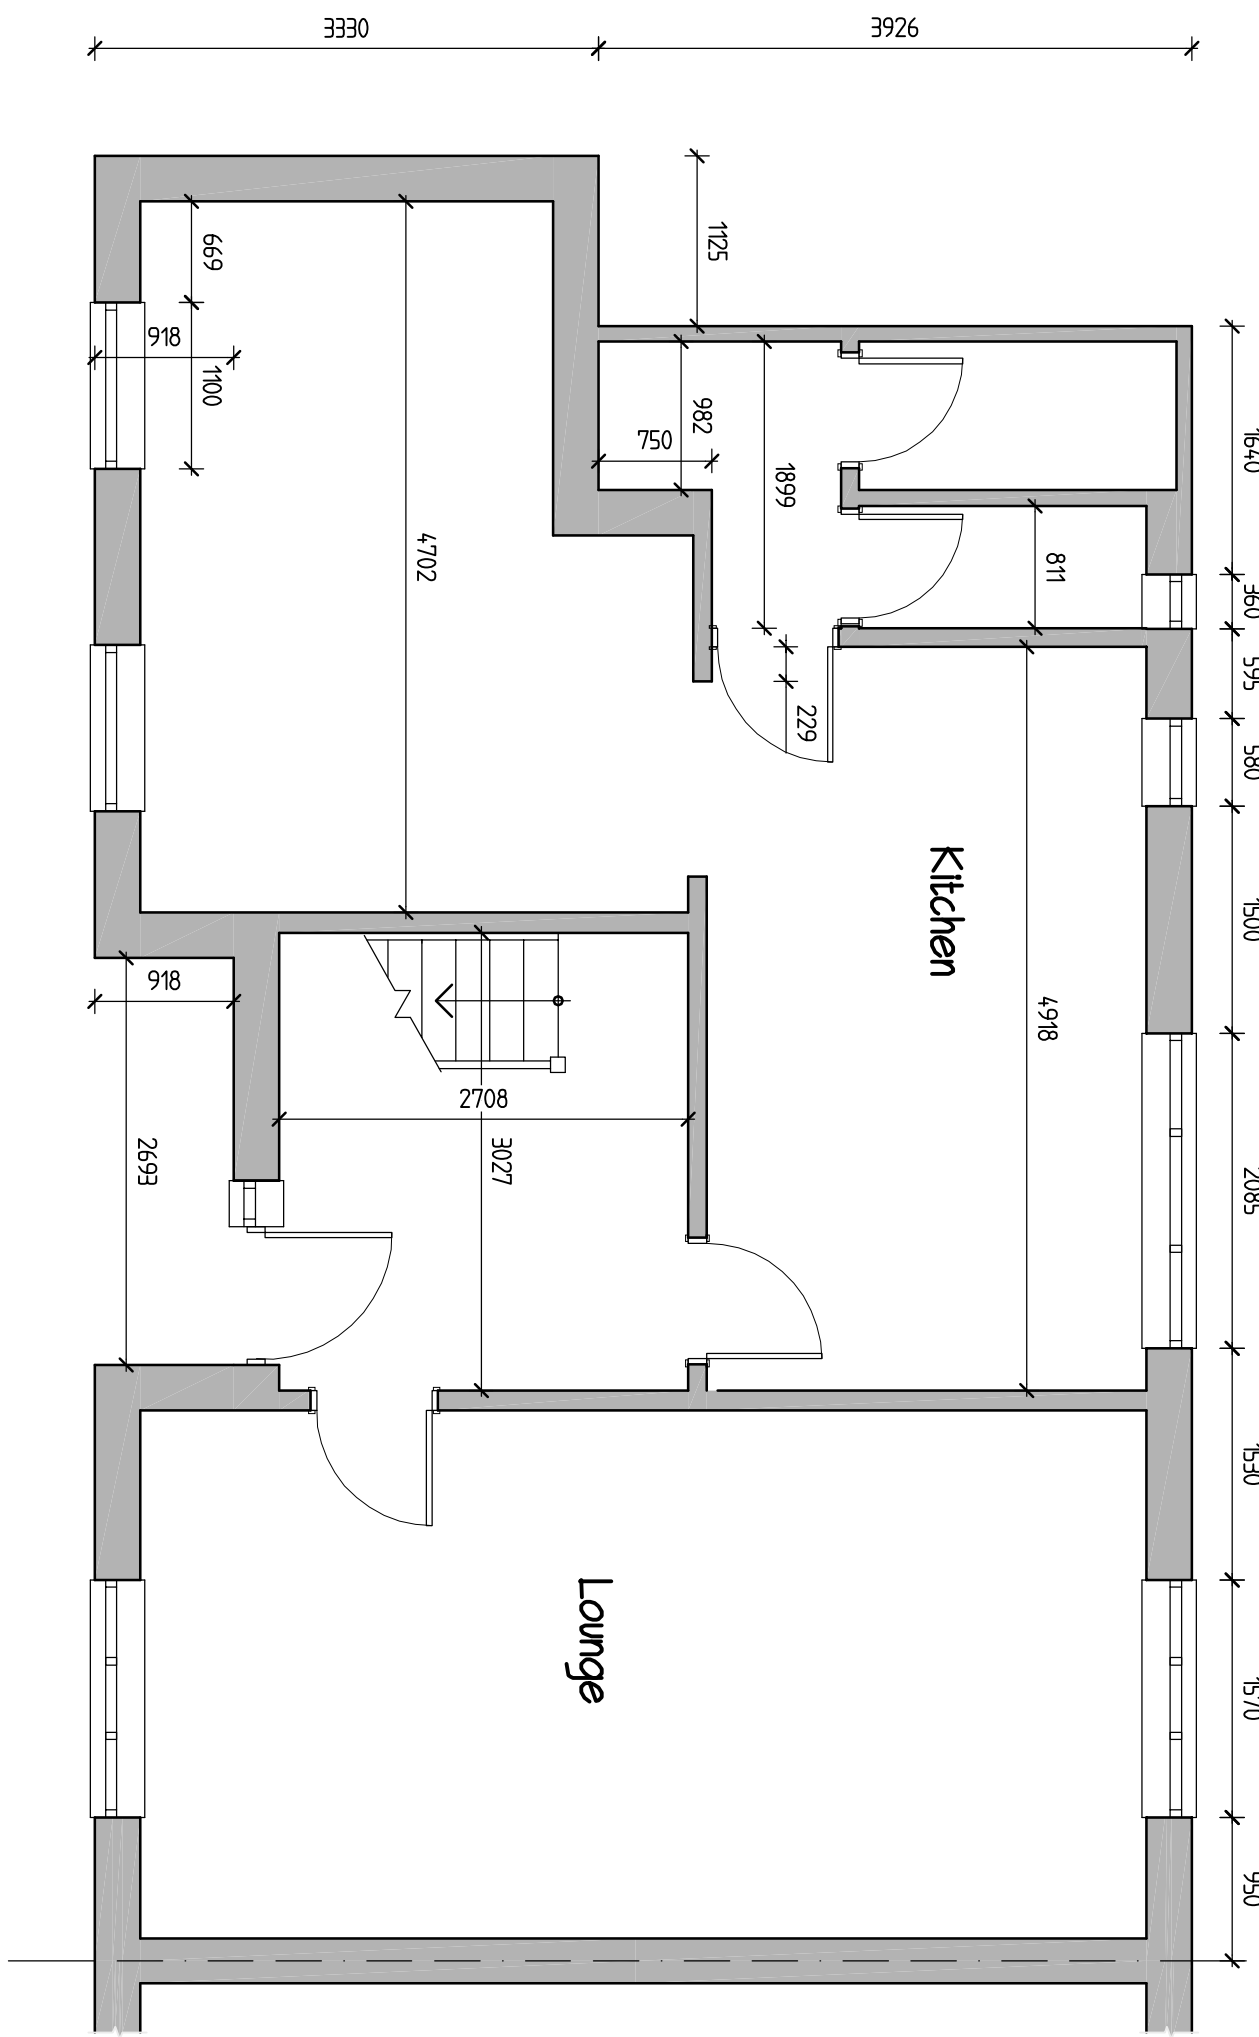


Existing Ground Floor Plan
Scale 1-50

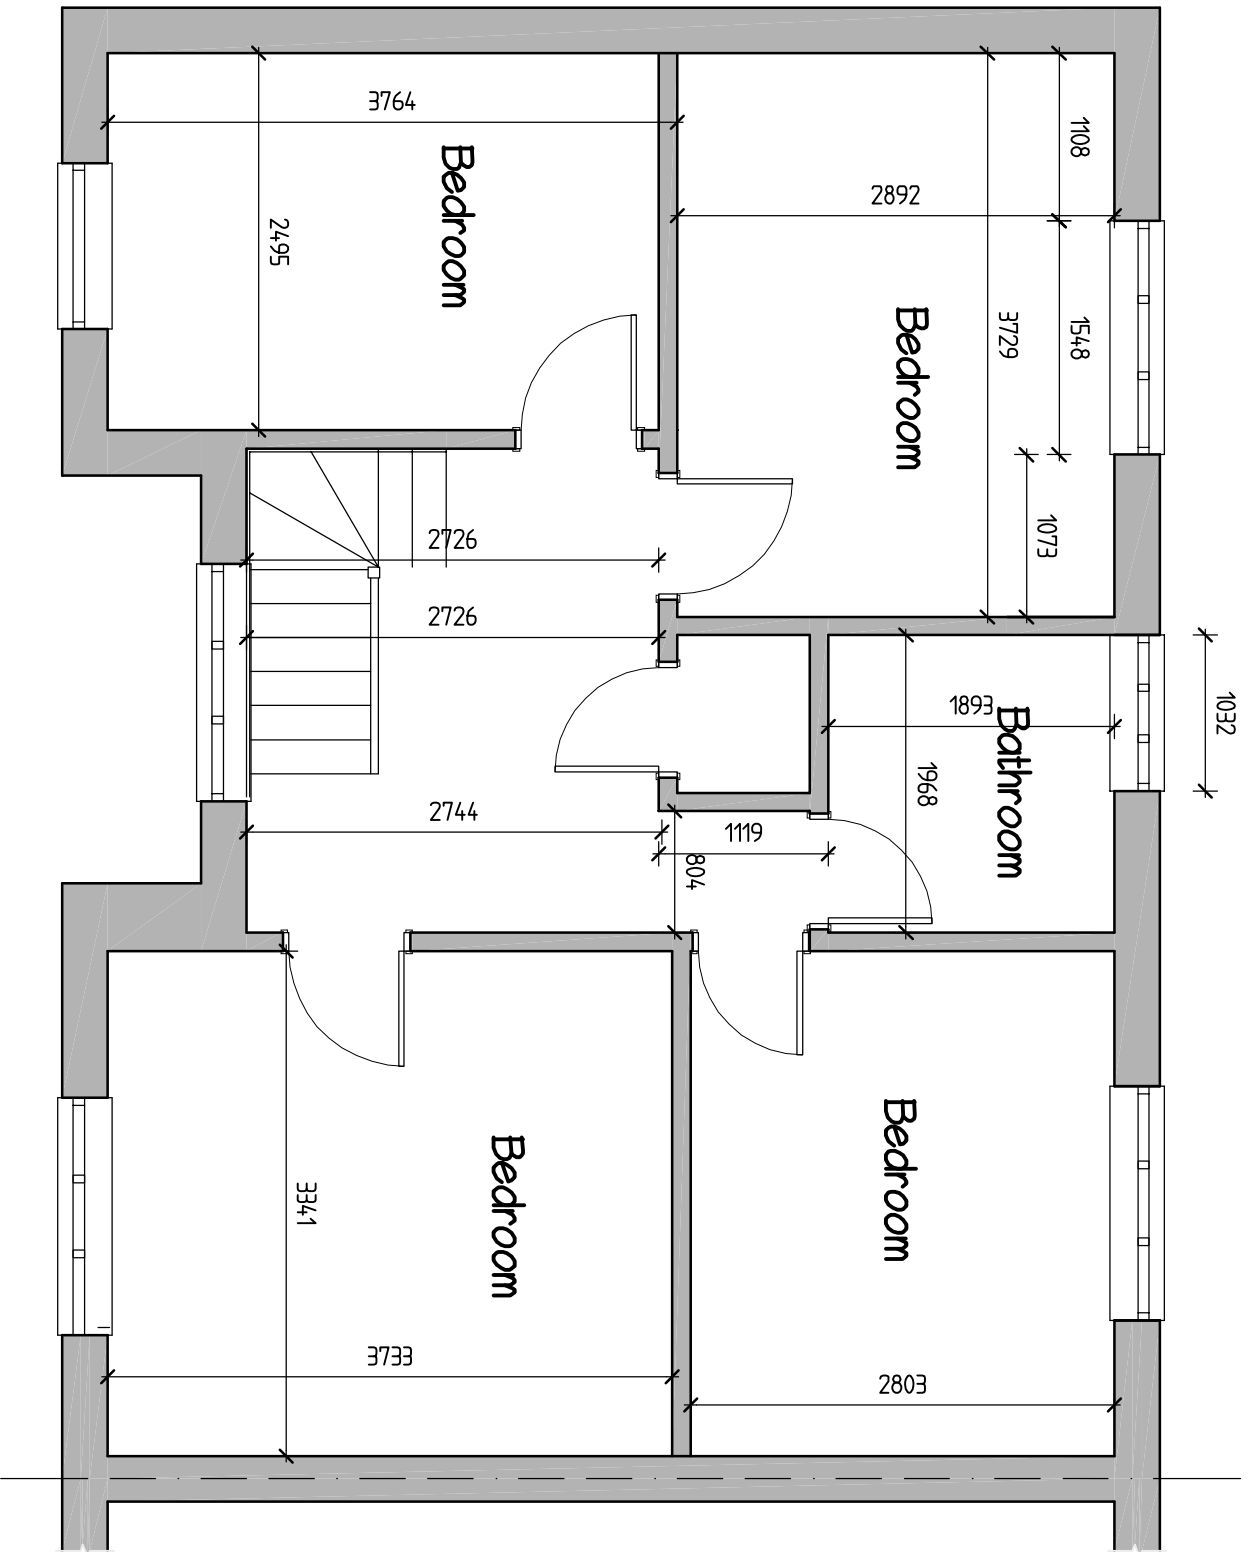


Existing First Floor Plan
Scale 1-50

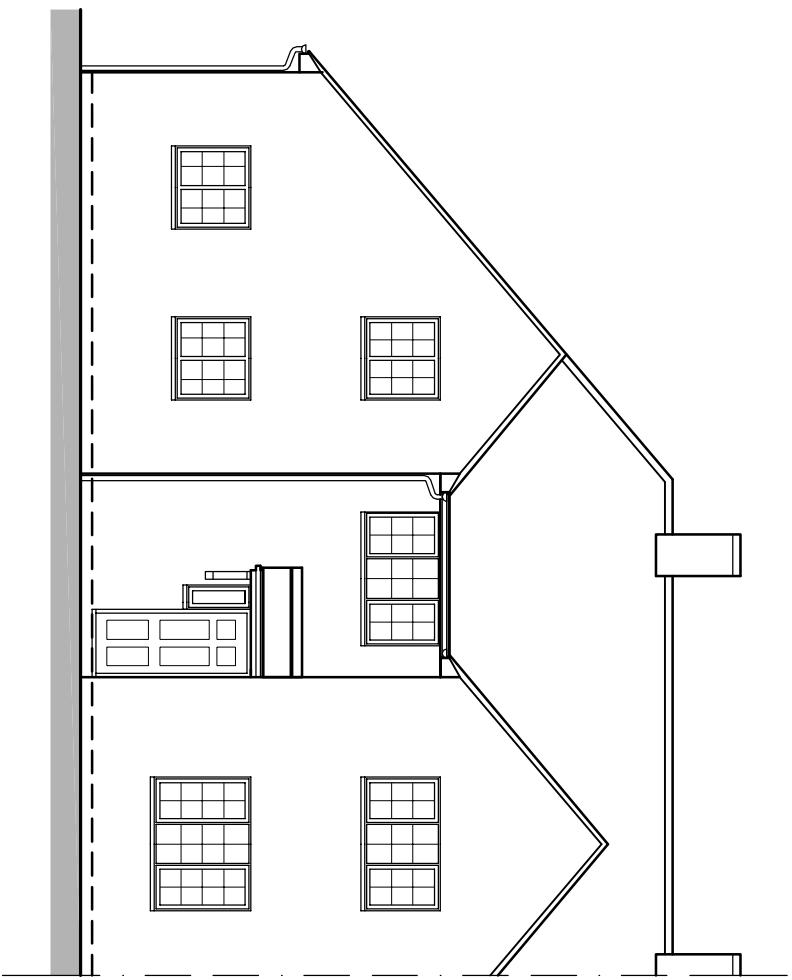


Existing Front Elevation
Scale 1-100

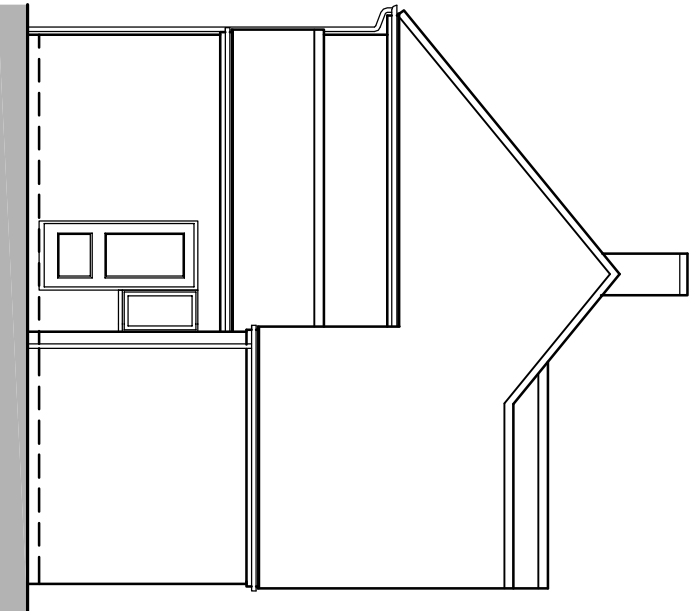

Existing Side Elevation
Scale 1-100

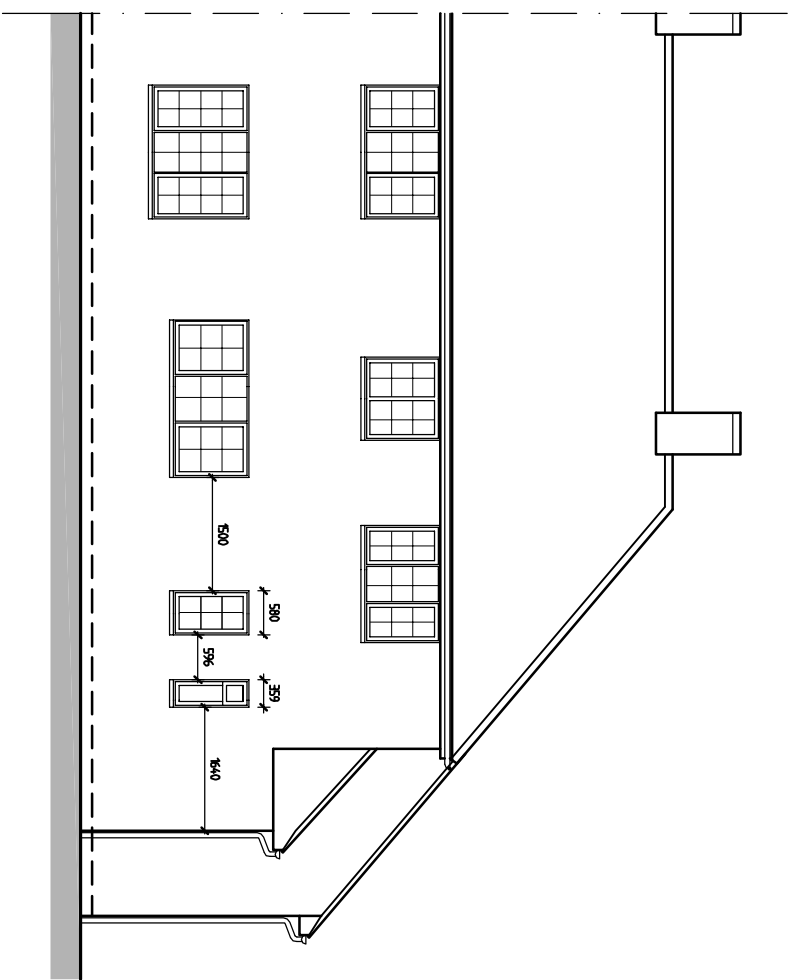

Existing Rear Elevation
Scale 1-100

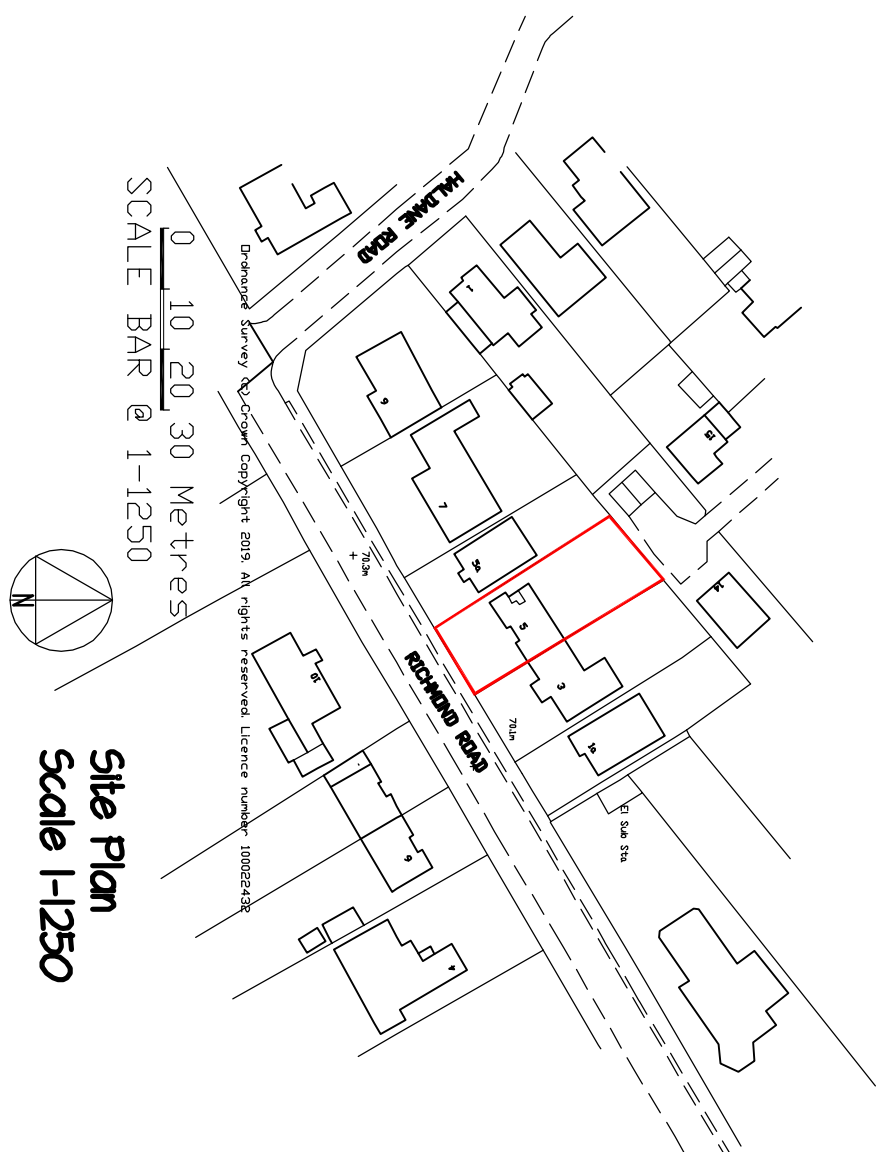



Greg Farrell

Building & Design Consultant

greg@gregfarrell.co.uk

43 Wadhwa Way

Tidbury, Reading

Berk RG30 4BJ

Tel & Fax: 0118 941 4249

Mobile: 07967 009862

Planning, Building Regulations & Structural Design

REVISIONS		Date
Rev.	Description	

JOB TITLE

5 Richmond Road

Caversham

TITLE

Existing Plans & Elevation

SCALE

As Shown @ A1

DATE

May 2019

DRAWING No.

01