


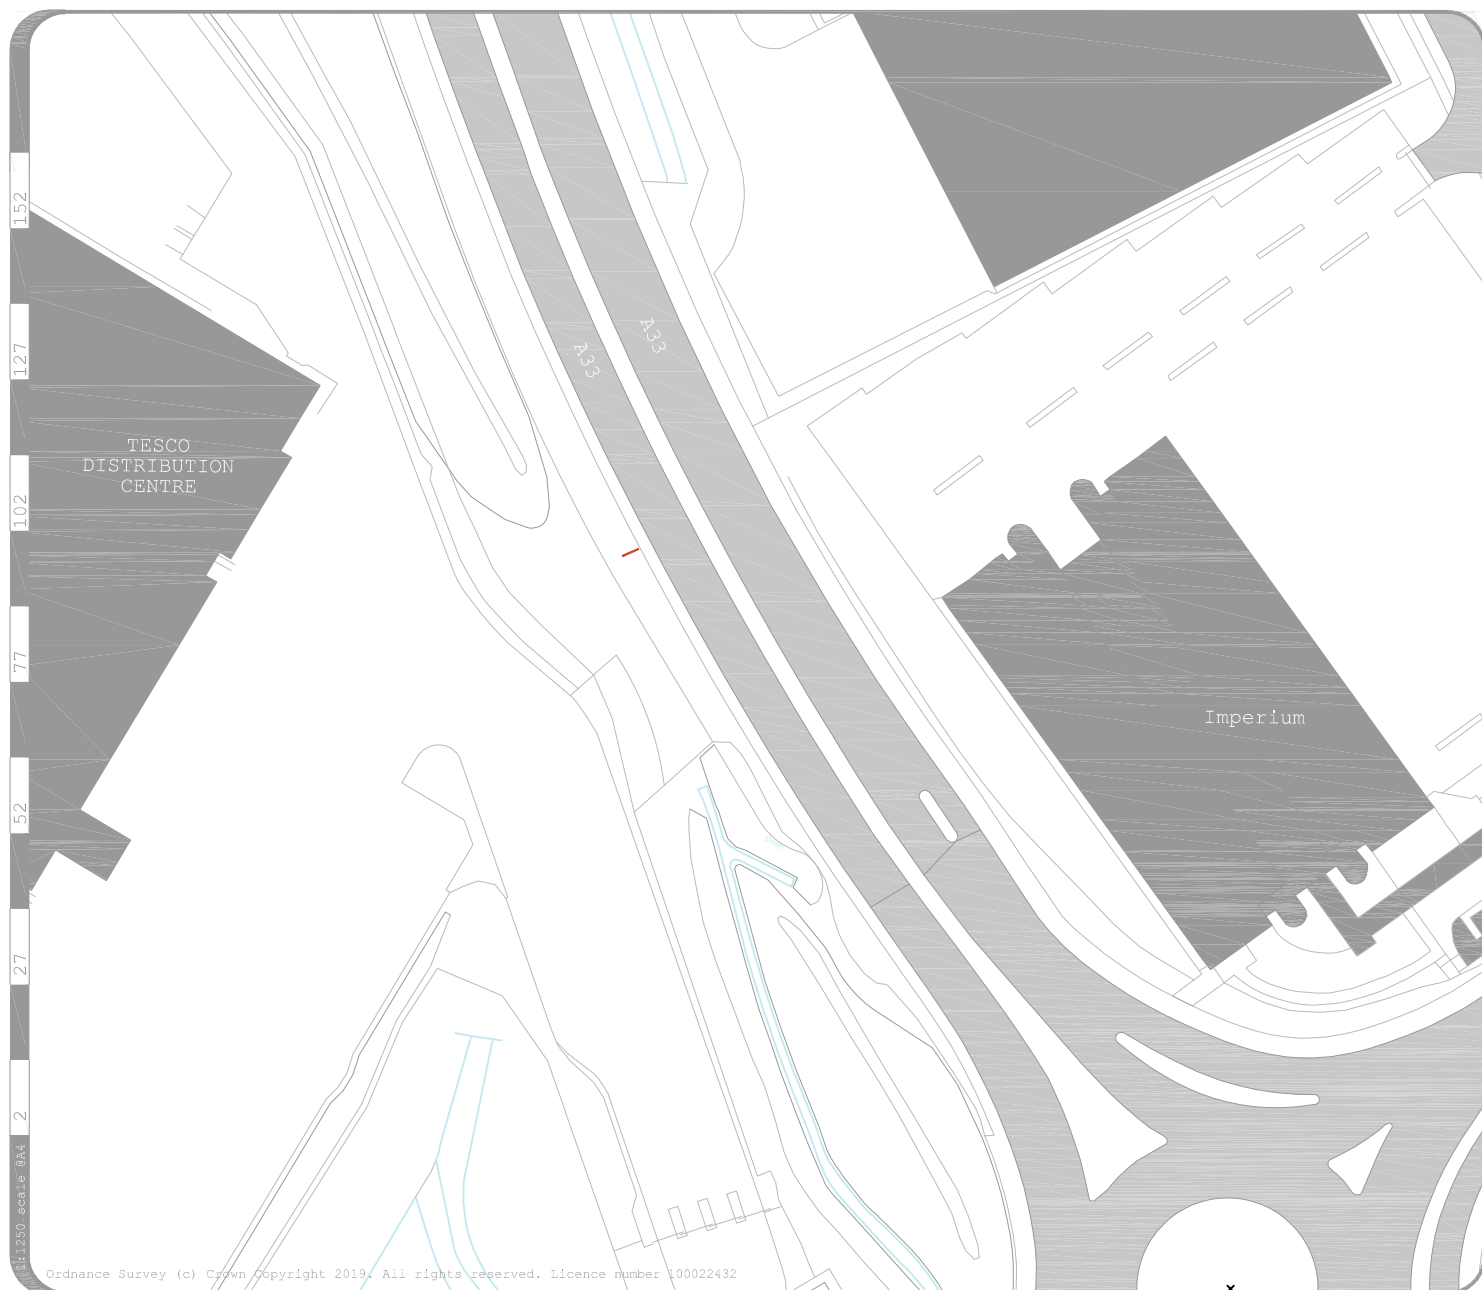

project
A33 near Tesco Dist. Centre
A33 relief Road, Basingstoke Road, Reading

client
Project Audio Visual LTD

drawing title
**Site Location Plan
As Existing**

project drawing number revision
497-1-02-00 P1


date status
Dec 18 planning

scale size author checked
1:1250 A4 NDE EGM

© 2018 colony architects

colony
architects

RIBA

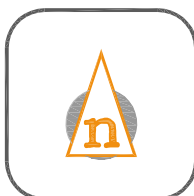

www.colonyarchitects.com

colony architects ltd is a collaborative of architects and designers with an agenda to find out more visit our beautiful website

contact: design@colonyarchitects.com

stu 07990 515972
ad 07779 255328
HQ 0118 3600328

250 South Oak Way
Green Park, Reading
RG2 6QG

site plan key

- surrounding buildings
- roads & paths
- green public space
- application building(s)
- site ownership boundary
- other land in applicant ownership