



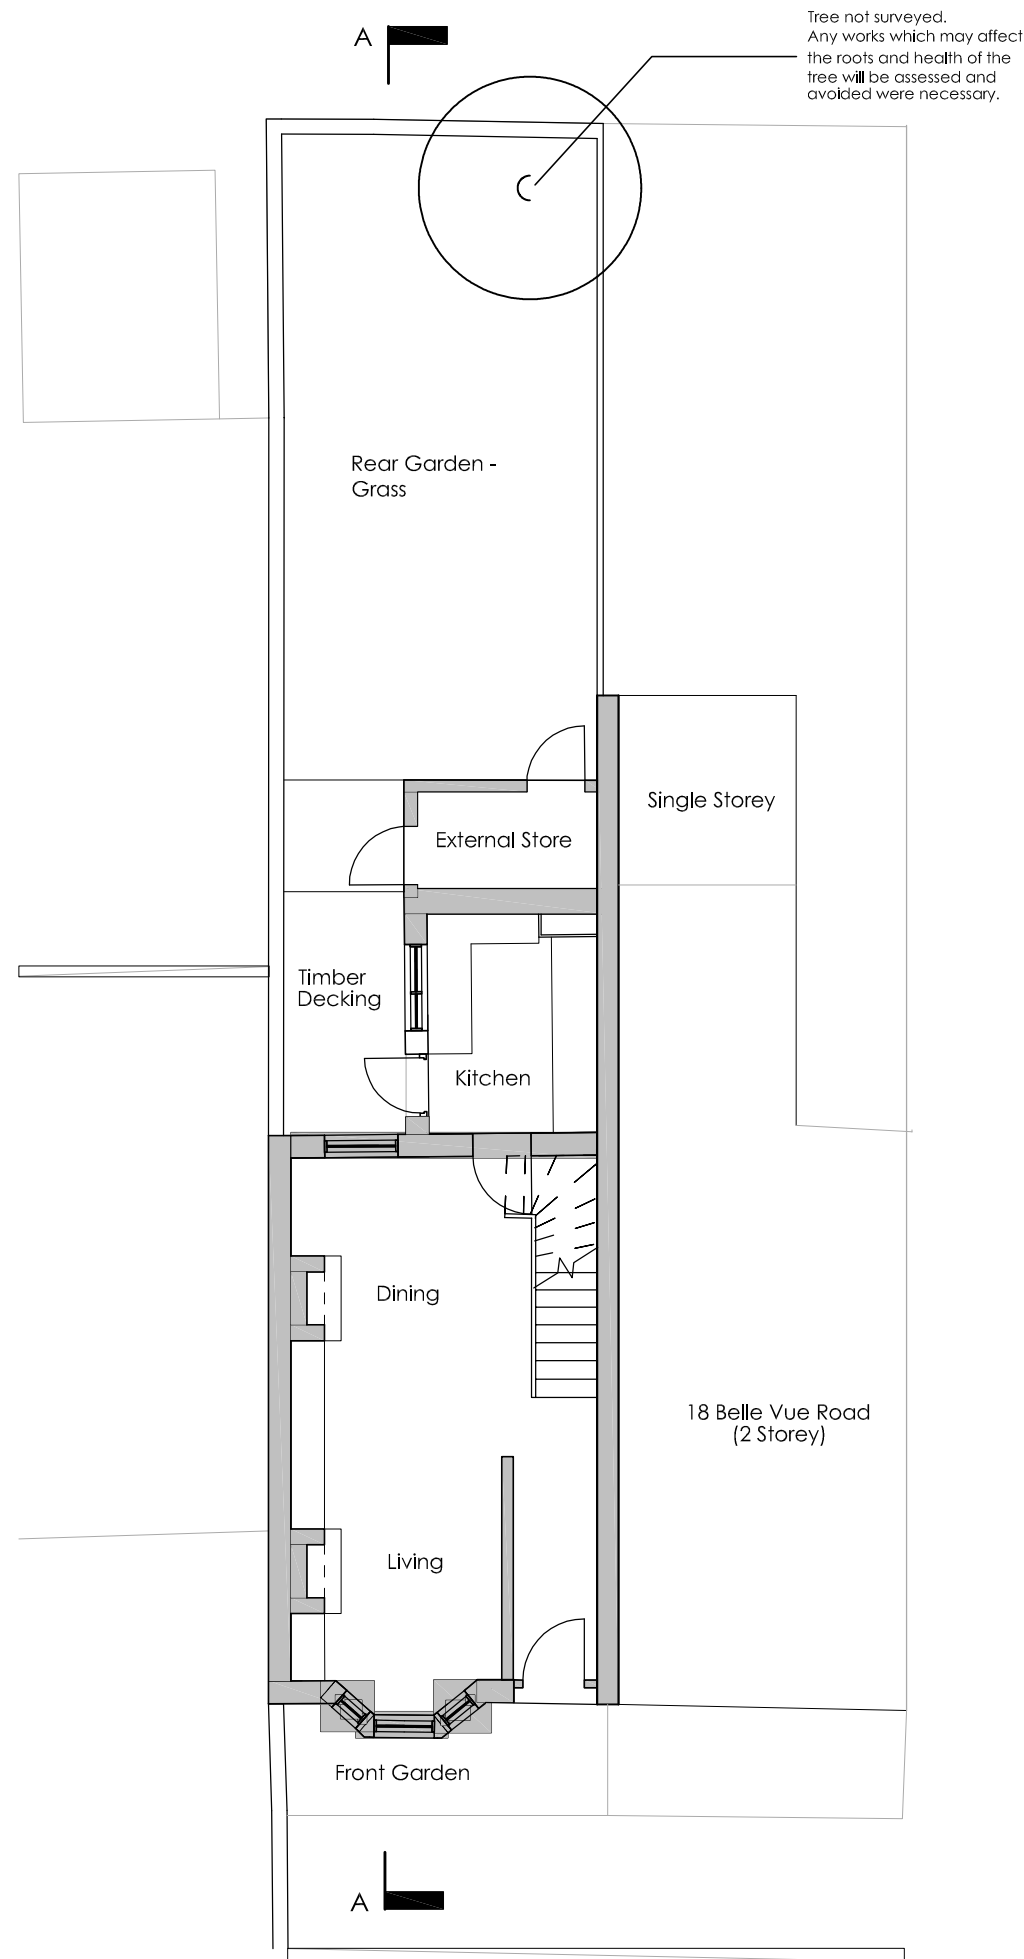


1 - EXISTING GROUND FLOOR PLAN

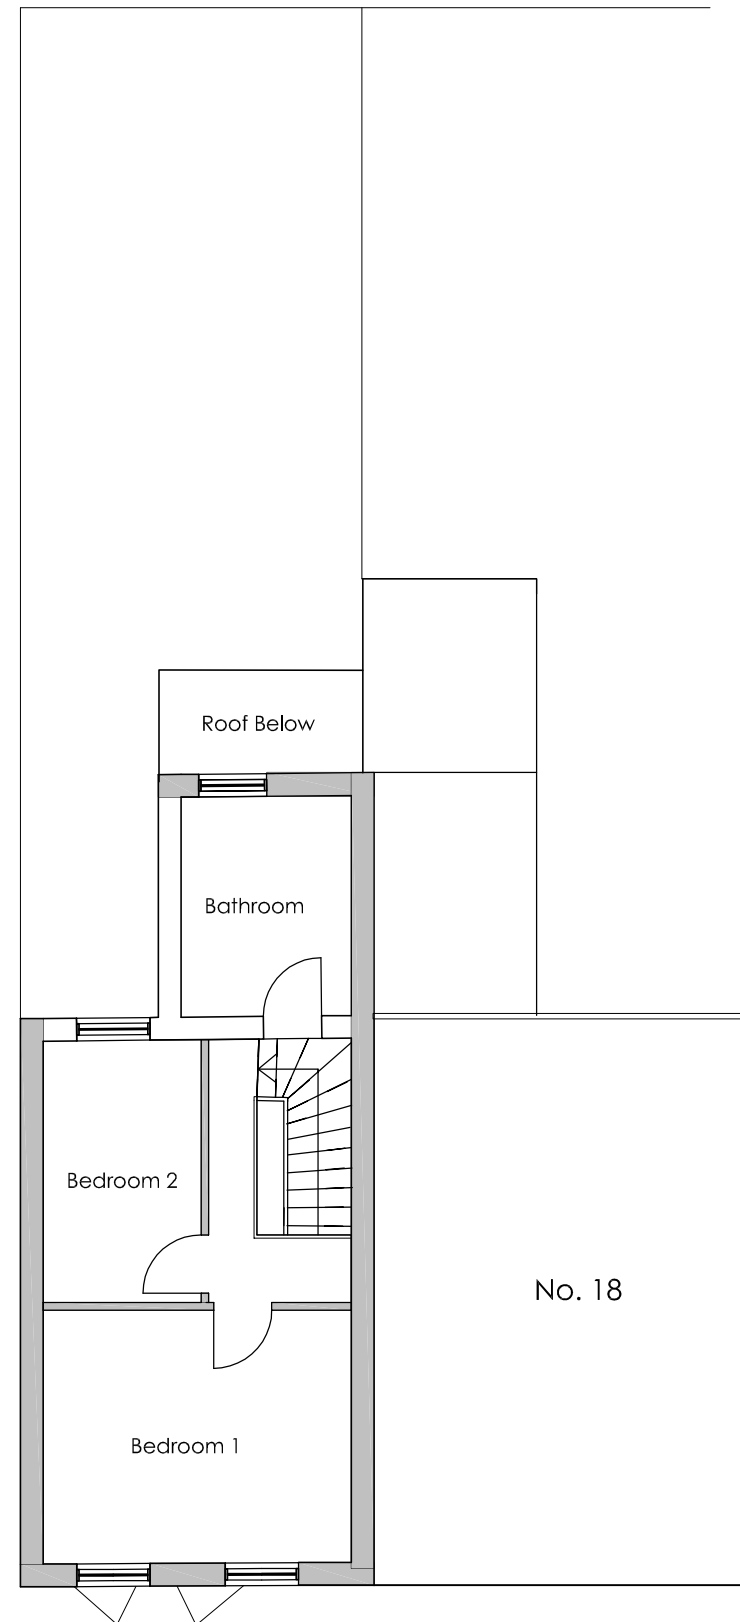

2 - EXISTING FIRST FLOOR PLAN

1. The document is copyright of the originator and must not be reproduced in part or whole without prior written consent.
2. All dimensions to be checked and verified on site by the contractor prior to the commencement of any works.
3. The drawing must not be scaled for construction purposes.
4. All materials to match existing unless otherwise noted.

 

DATE		REVISION	
11.03.19		Planning	
ELSPETH TAYLER ARCHITECTURAL DESIGNER			
PROJECT ADDRESS: 20 Belle Vue Road Reading RG1 7TX			
CLIENT: Gaudenz Probst			
TITLE			
Existing Floor Plan			
SCALE		DATE	
1:100 @ A3		11.03.19	
DRAWING No.			
20BV - ETAD - 2018 - DR		A-0003	