



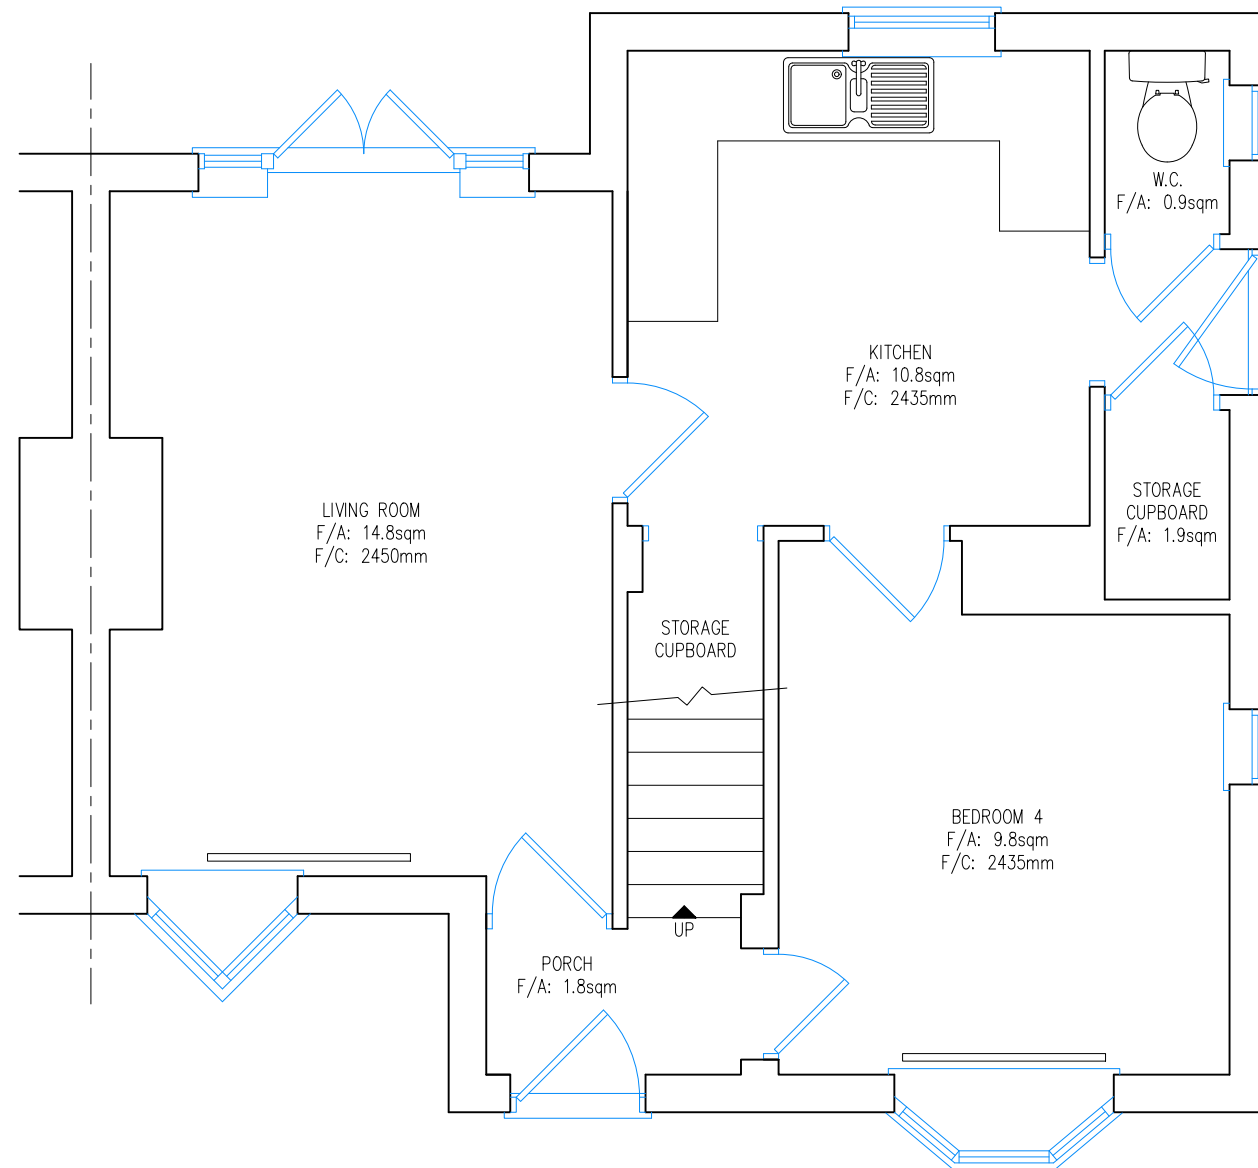

EXISTING GROUND FLOOR PLAN

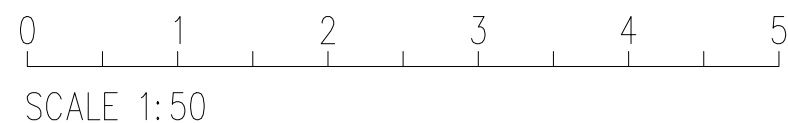

HAC
DESIGNS

WYVOLS COURT
READING
info@hac-designs.co.uk

SWALLOWFIELD
RG9 7JL
Mob: 07985296627

PROJECT:
PROPOSED DEVELOPMENT AT;
11 CRESSINGHAM ROAD
READING
RG2 7RT

CLIENTS NAME:
MR & MRS COOPER

TITLE:
EXISTING GROUND
FLOOR PLAN

REVISION:

DRAWN BY: HAYDEN COOPER	SCALE: 1:50
DATE: APRIL 2019	A3

DRAWING NUMBER:
19039BC-01