


BLOCK PLAN & Roof Plan Existing 1/200




BLOCK PLAN & Roof Plan Proposed 1/200

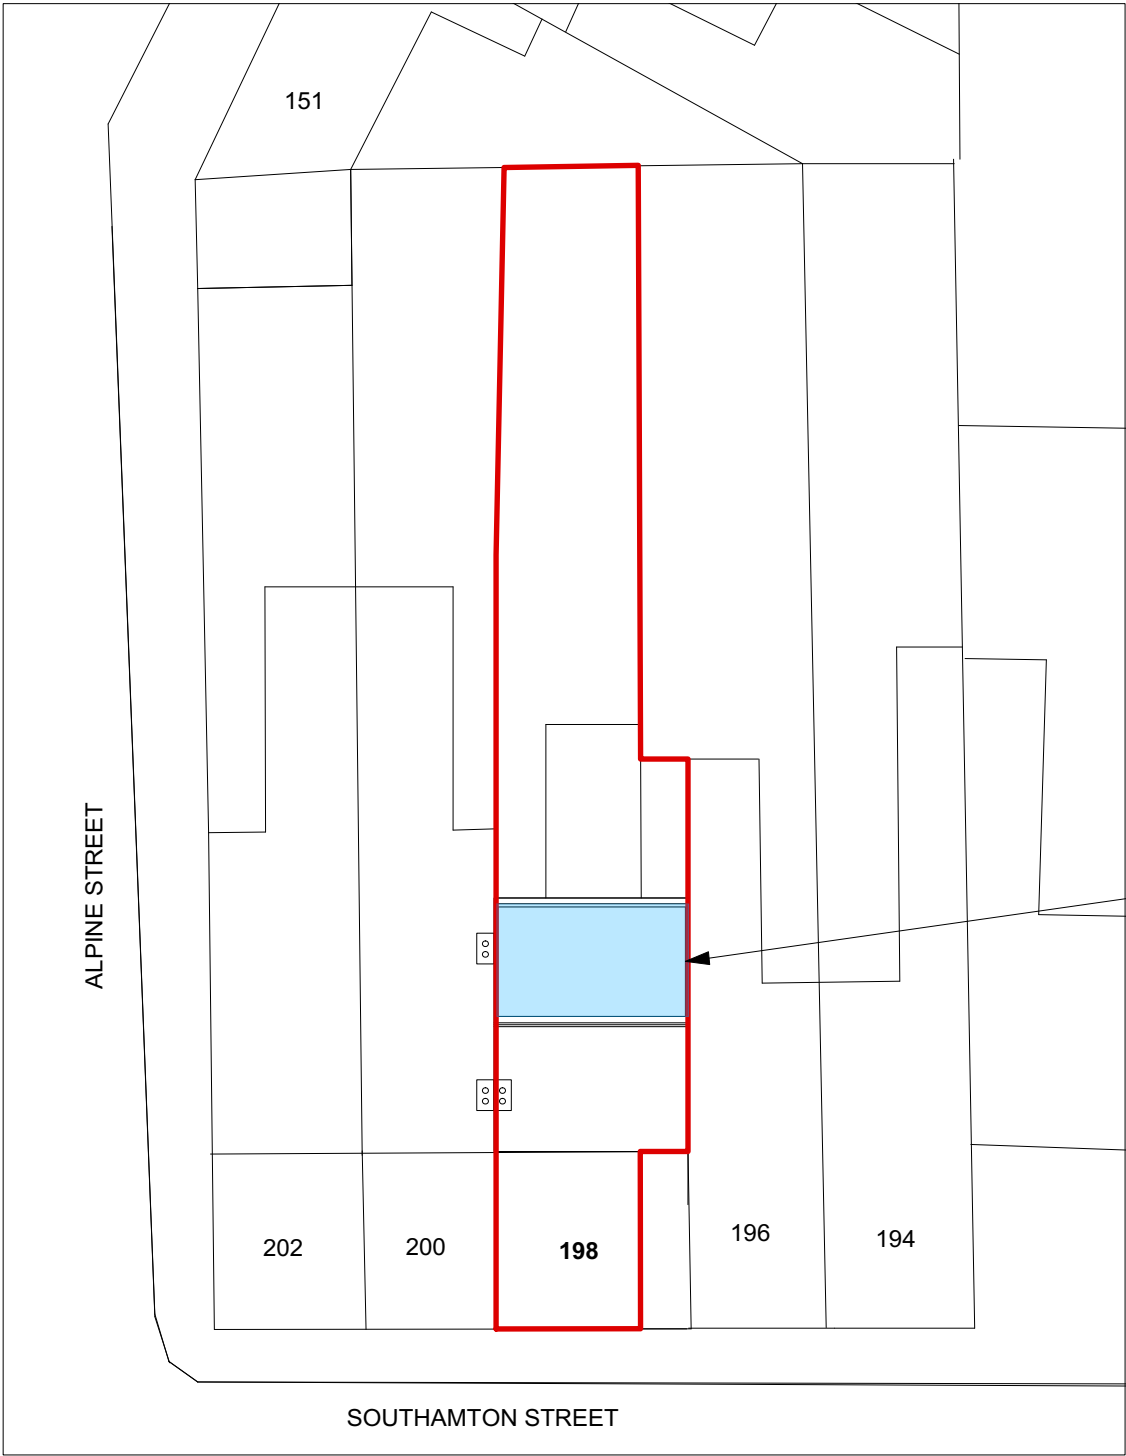

Dormer = 2.76m
Height x 5.22 width x
2.99m depth/ 2=)=
43/2m3) **Total Dormer**
Volume= 21.5m3

TO BE READ IN CONJUNCTION WITH ALL RELEVANT INFORMATION
THESE ARE NOT CONSTRUCTION DRAWINGS

New elements

 

project		198 Southamton Street , Reading	
for		Jay Chauhan - Berkshire Corporate	
title		Block Plan and Roof plans	
status		Planning	
scale	size	drawing number	rev.
1/200	A3	18007-0-003	P1

ALEZ
85 Portland St. London W1W 7LT
alez.co.uk
ALEZ LTD Company 10092709 registered in England