




The Contractor is to check all dimensions on site and report any discrepancies to the Contract Administrator. This drawing is to be read in conjunction with all other standard documentation. Dimensions are not to be scaled from this drawing.

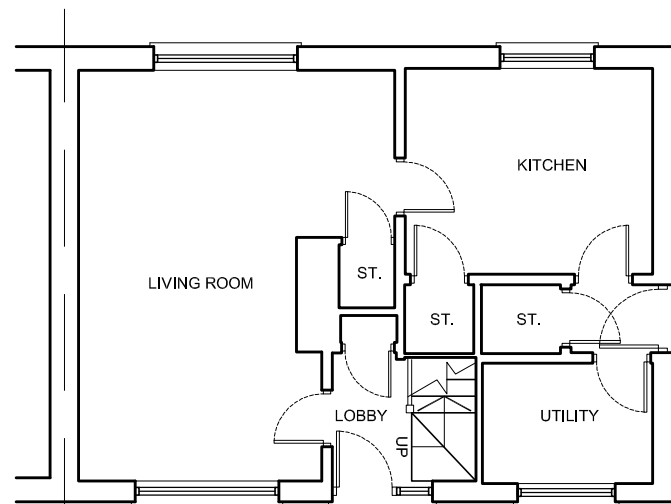

EXISTING GROUND FLOOR PLAN

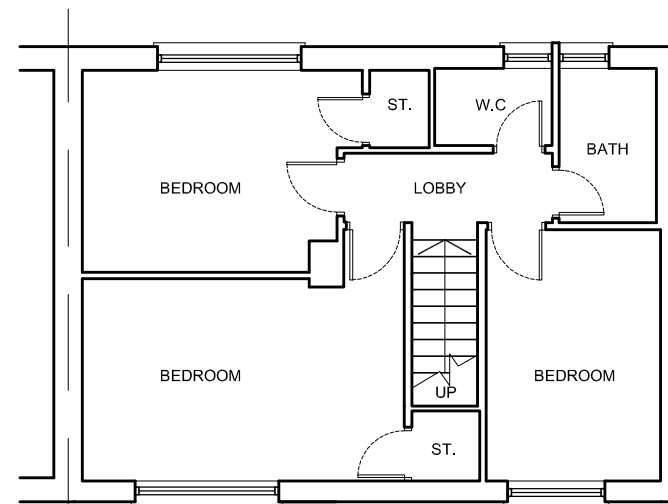


EXISTING FIRST FLOOR PLAN

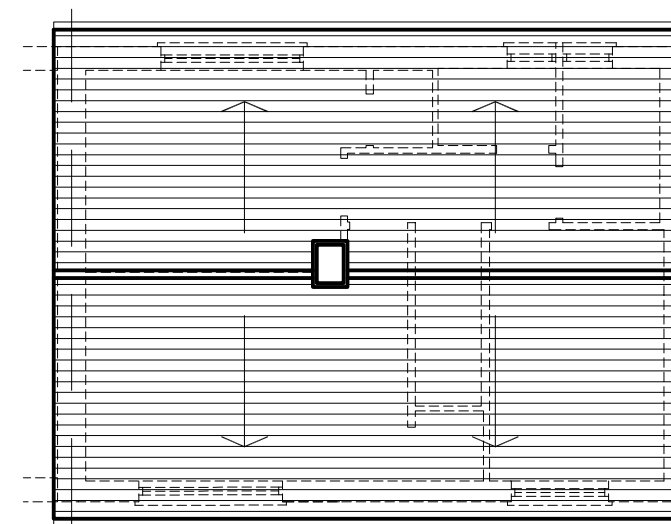


EXISTING ROOF PLAN




EXISTING FRONT ELEVATION

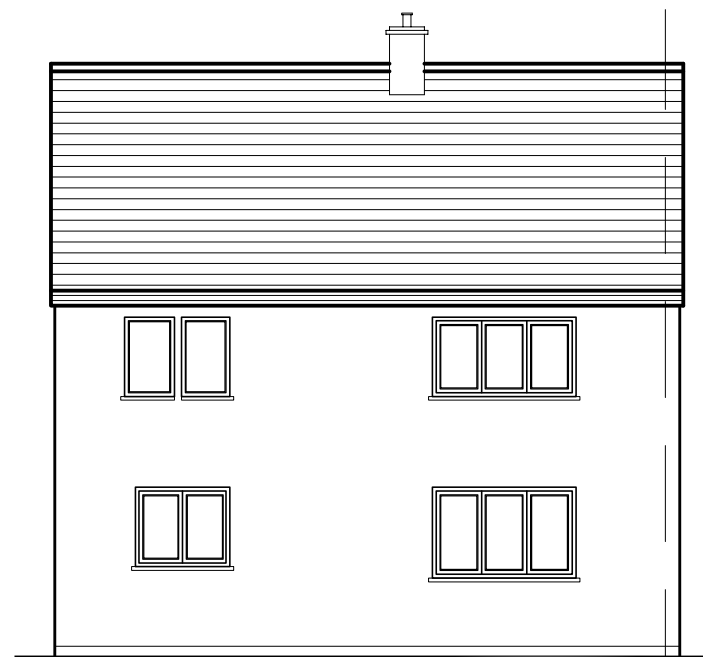


EXISTING REAR ELEVATION

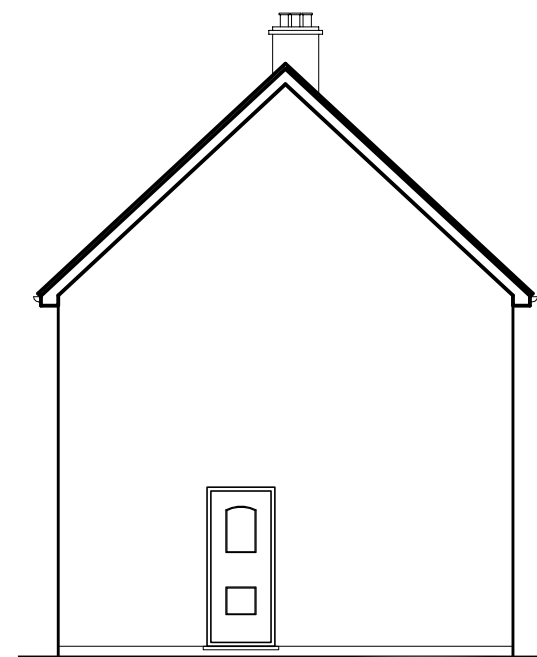

EXISTING SIDE ELEVATION

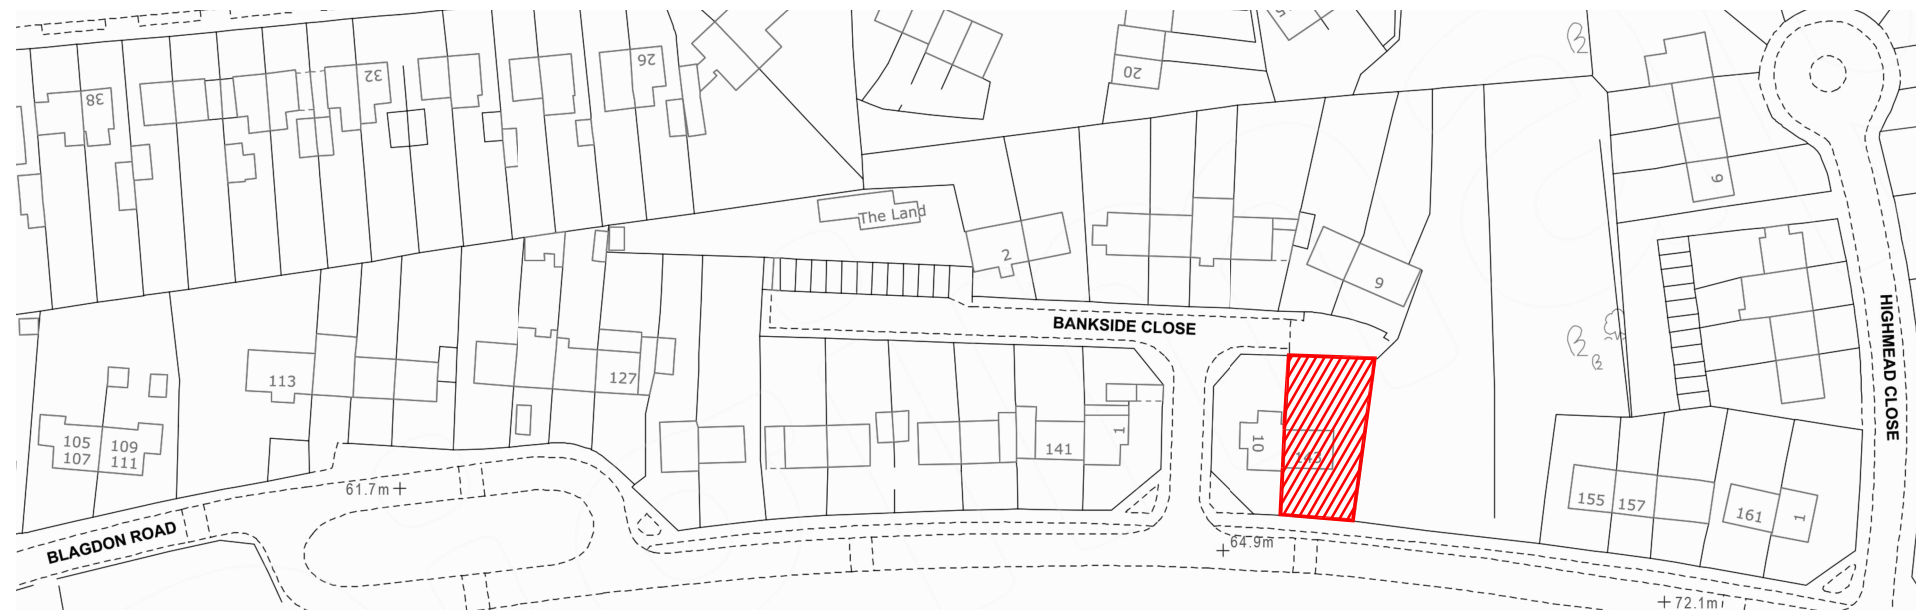

LOCATION PLAN - SCALE 1:1250

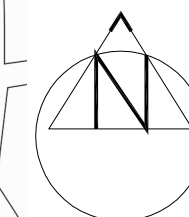

rev.	description	date	chkd.
 14 Leechcroft Avenue Sidcup Kent DA15 8RS 020 3004 9238 07931 931 035 s.nagpal@dapconsultants.co.uk www.dapconsultants.co.uk			
project : 143 Blagdon Road Reading			
drawing title : Existing Floor Plans and Elevations			
drawn: APN		chkd : SS	date:12.09.2018
status: Permitt. Developt.			scale: 1:100@A3
proj no: 1012		drg no: 01	rev no: