



REAR ELEVATION - Existing 1/50

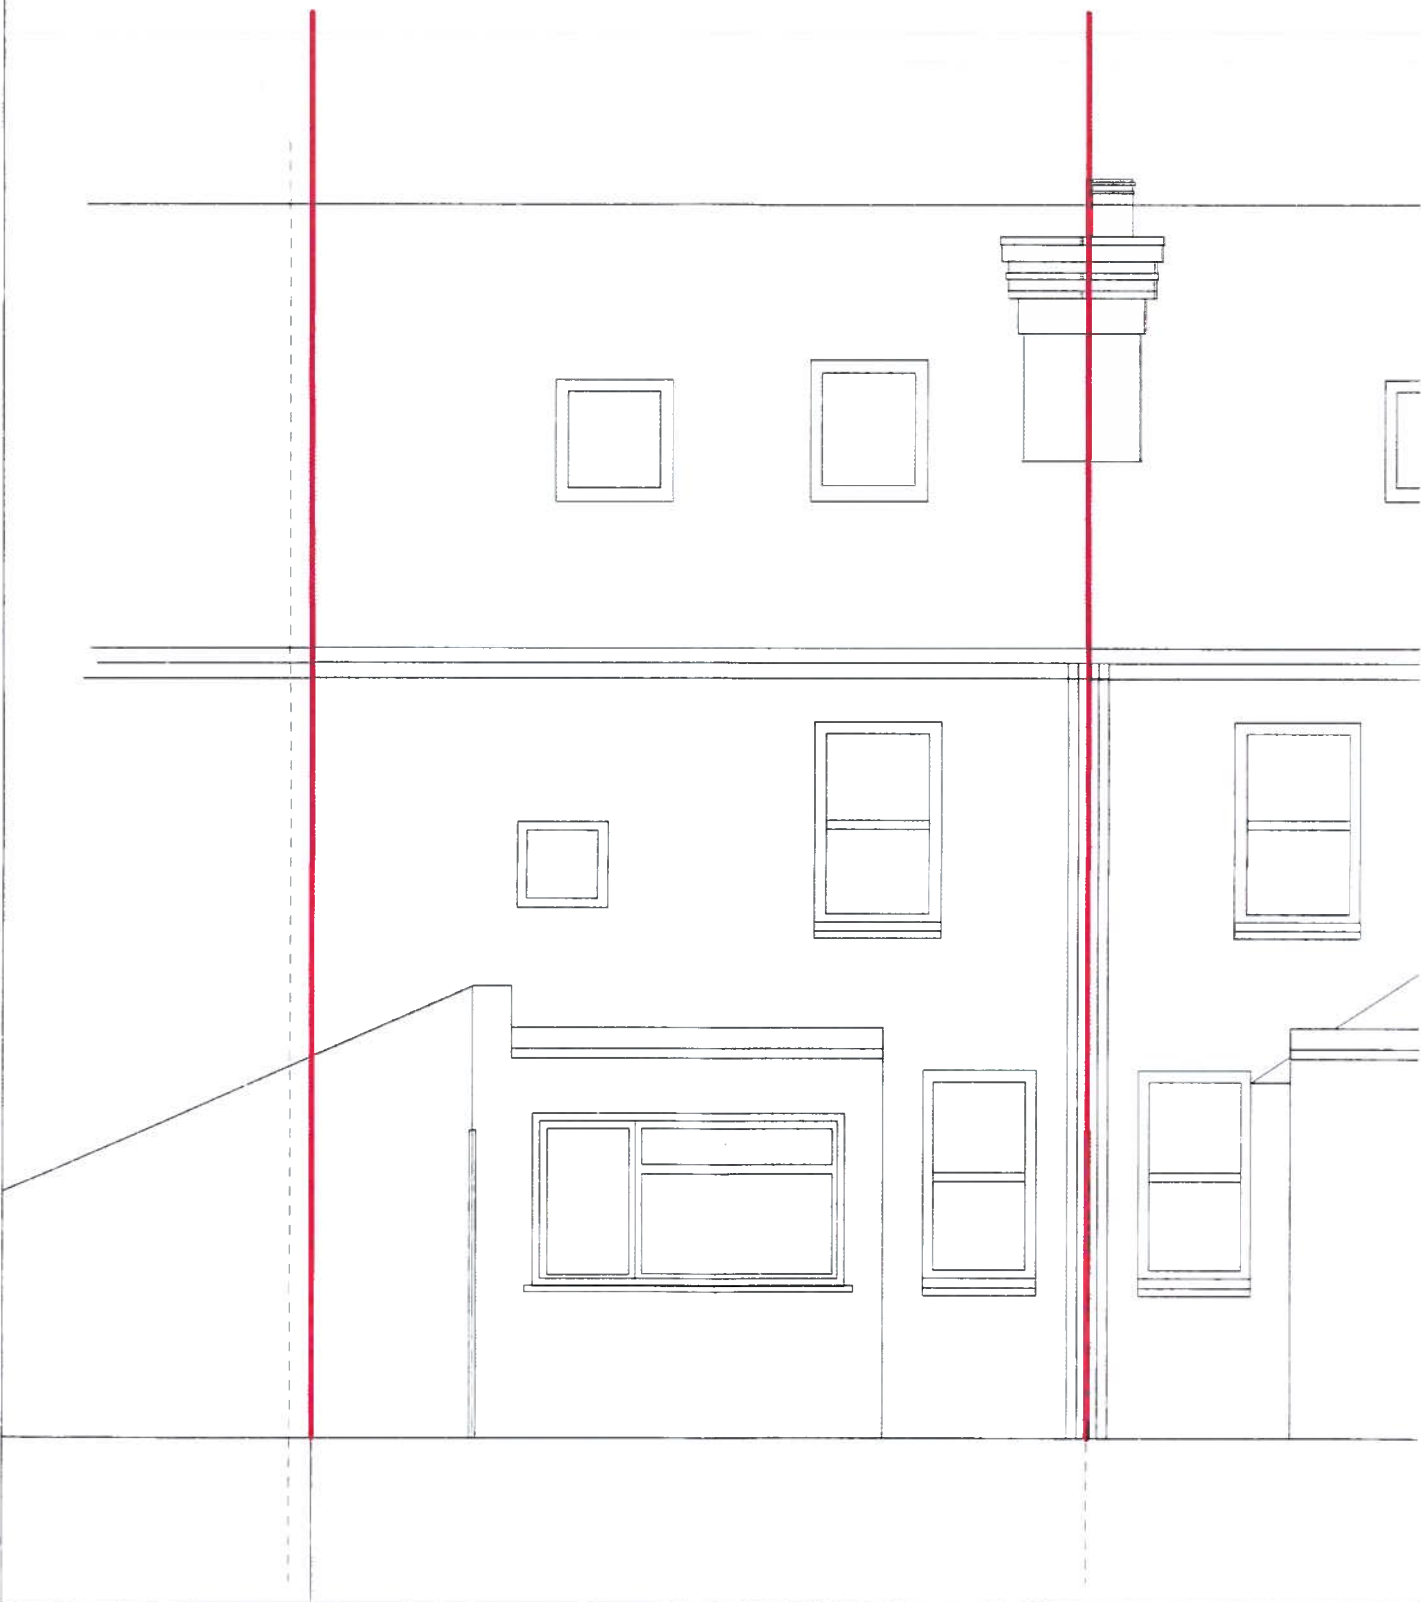

REAR ELEVATION - Proposed 1/50

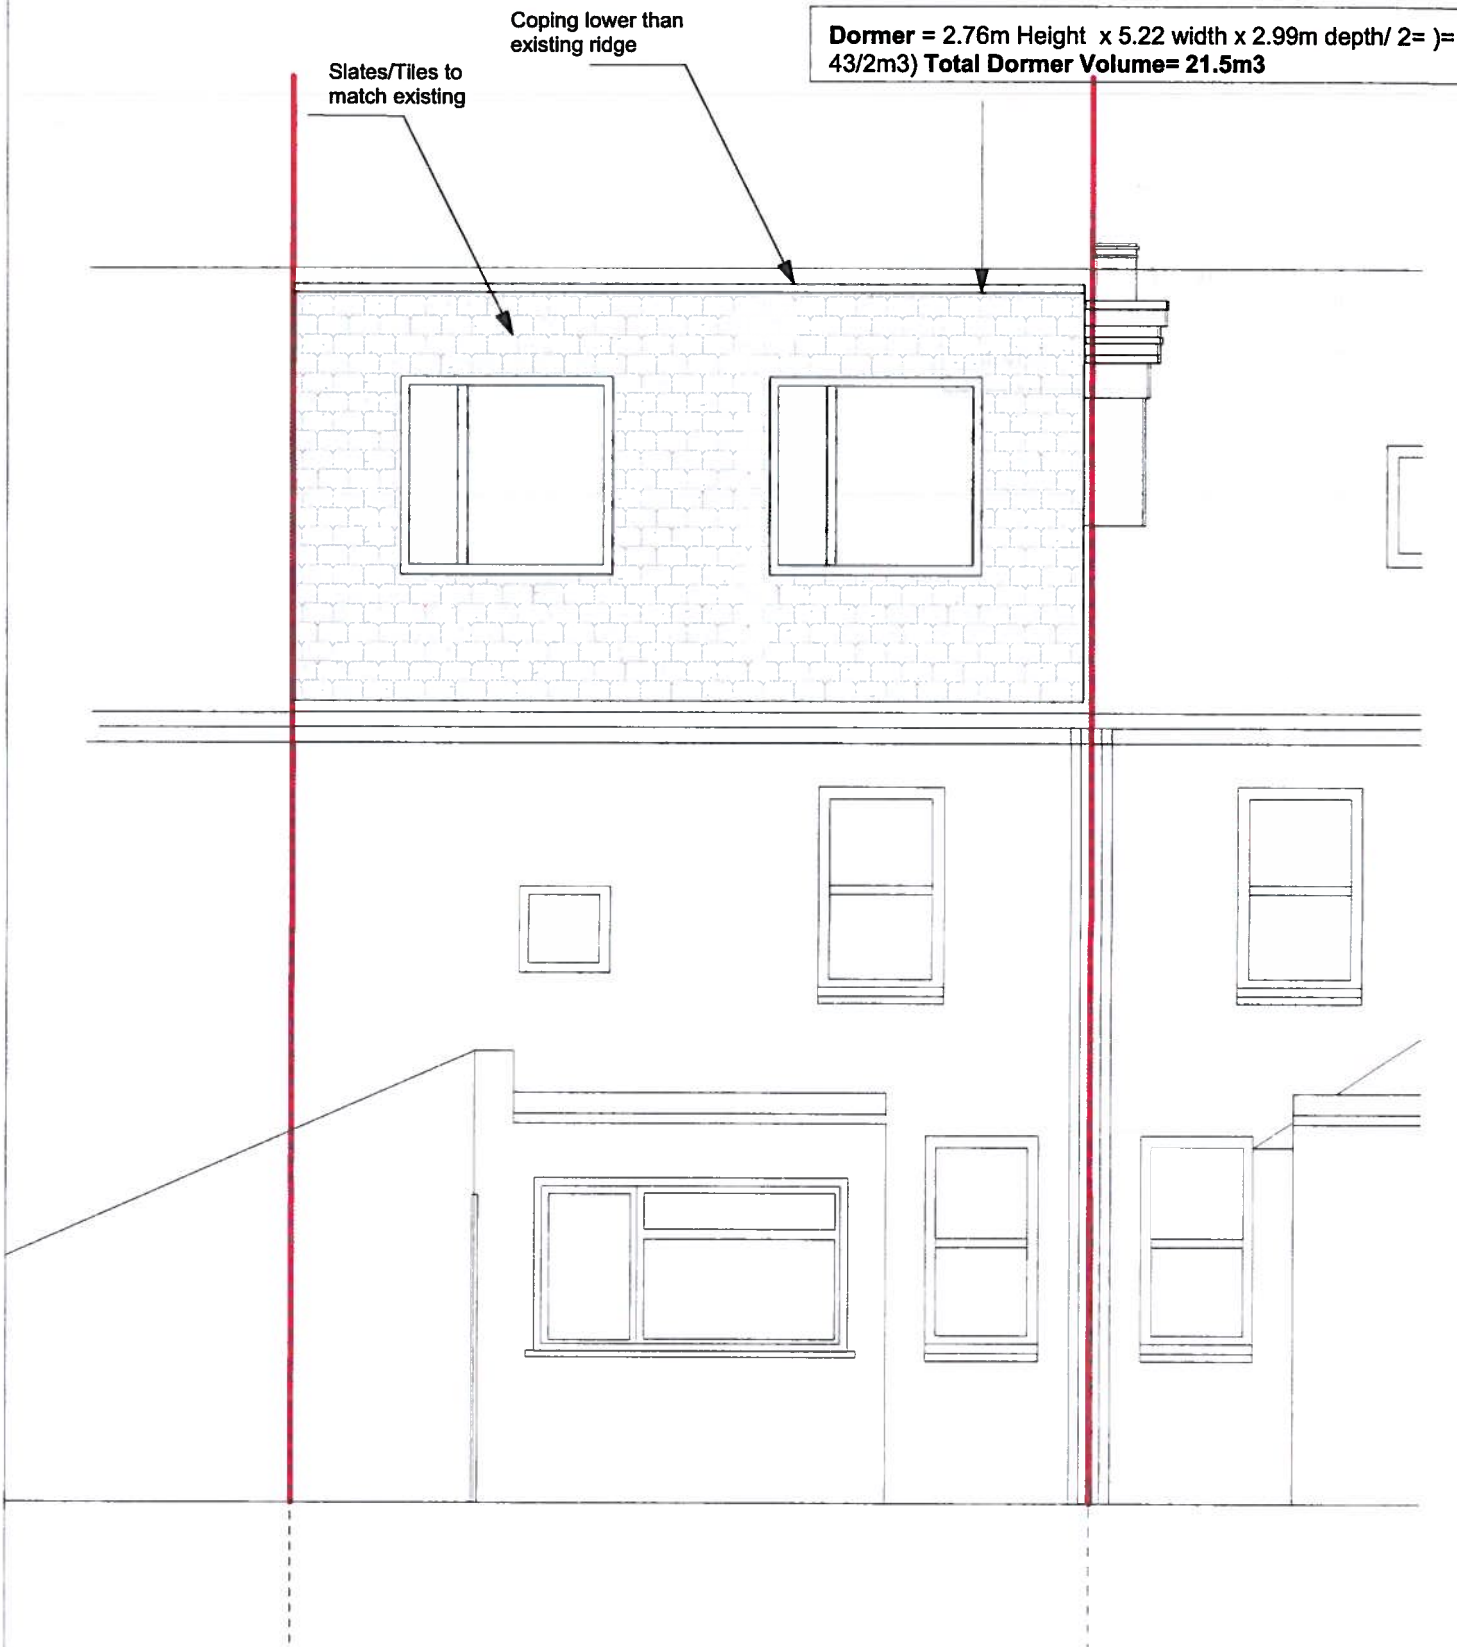

TO BE READ IN CONJUNCTION WITH ALL RELEVANT INFORMATION
THESE ARE NOT CONSTRUCTION DRAWINGS

 New elements

project 198 Southamton Street , Reading
for Jay Chauhan - Berkshire Corporate
title Rear Elevation

status Planning

scale 1/150 size A3 drawing number 18007-0-013 rev. P1

ALEZ

85 Portland St, London W1W 7LT

alez.co.uk

ALEZ Ltd Company 10274104 registered in England