


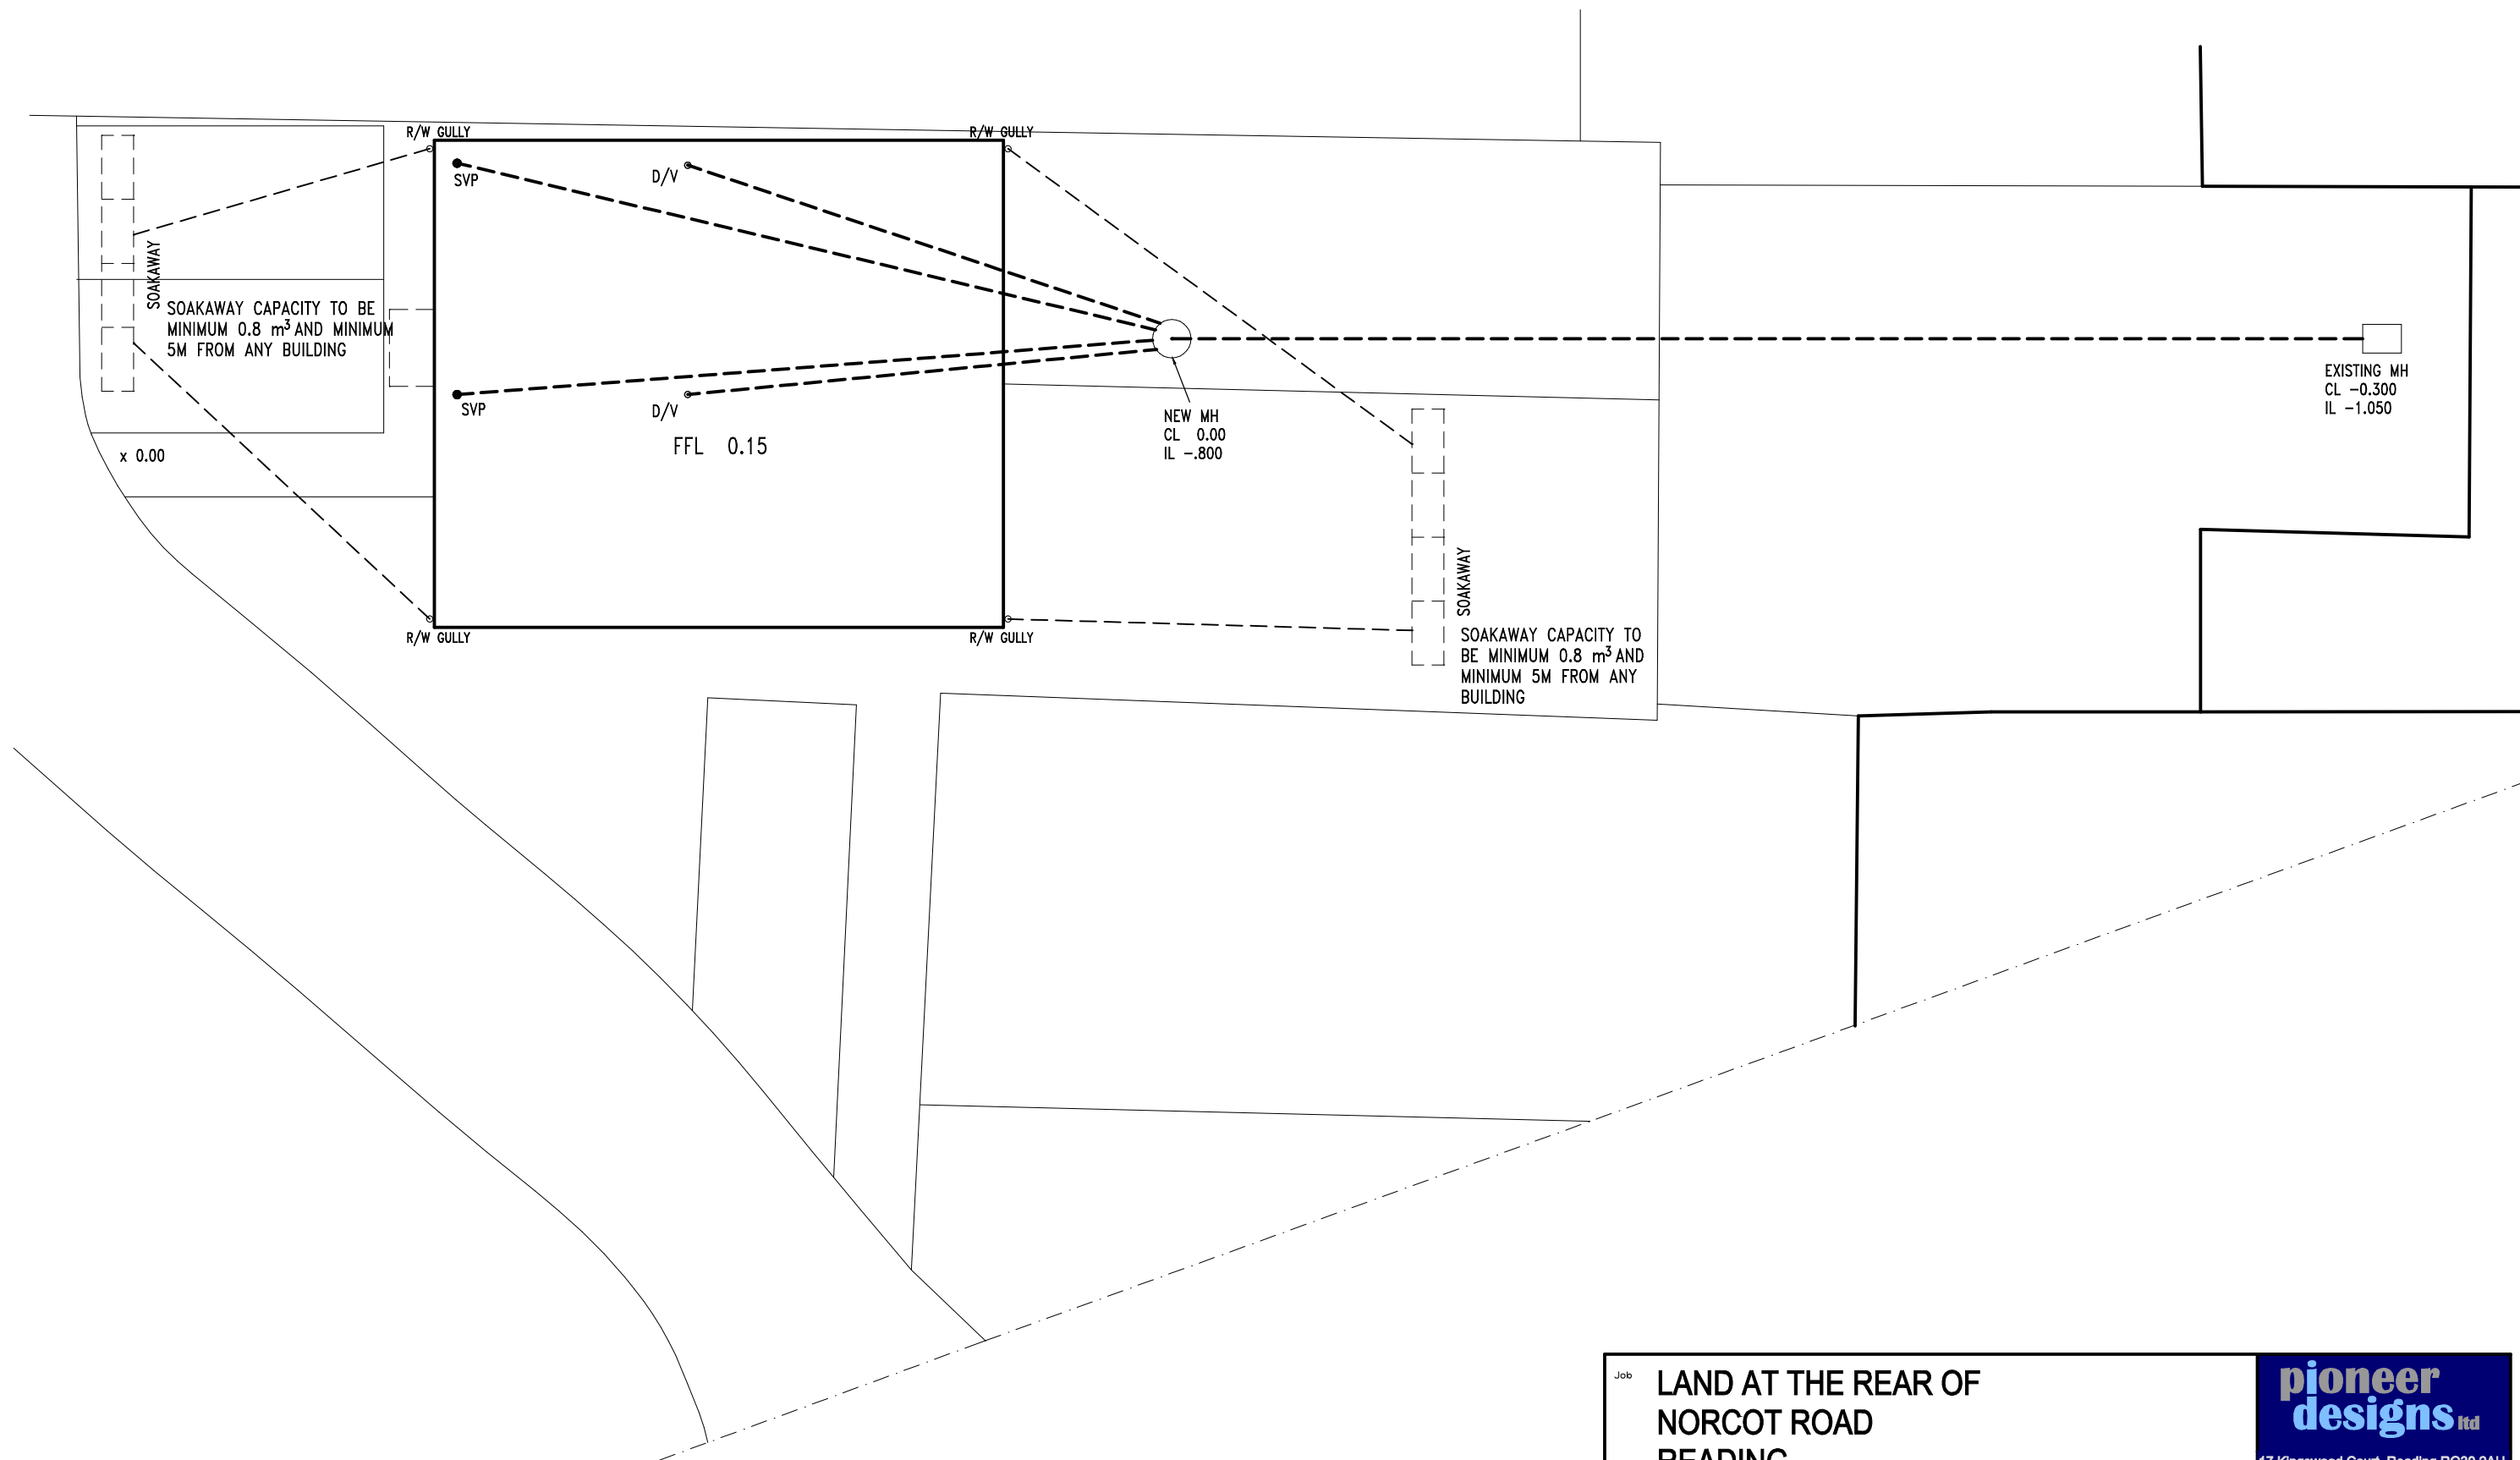

Job			LAND AT THE REAR OF NORCOT ROAD READING		pioneer designs ltd 17 Kingswood Court, Reading RG30 2AU 01183475590 / 07725338742 pioneerdesignsltd@gmail.com Date Revisions
Client			MR S SHARMA		
Drawing			SITE PLAN/DRAINAGE LAYOUT		
Date	NOVEMBER 2018	Scale	1: 200	Dwg. No.	
			180306-1		