



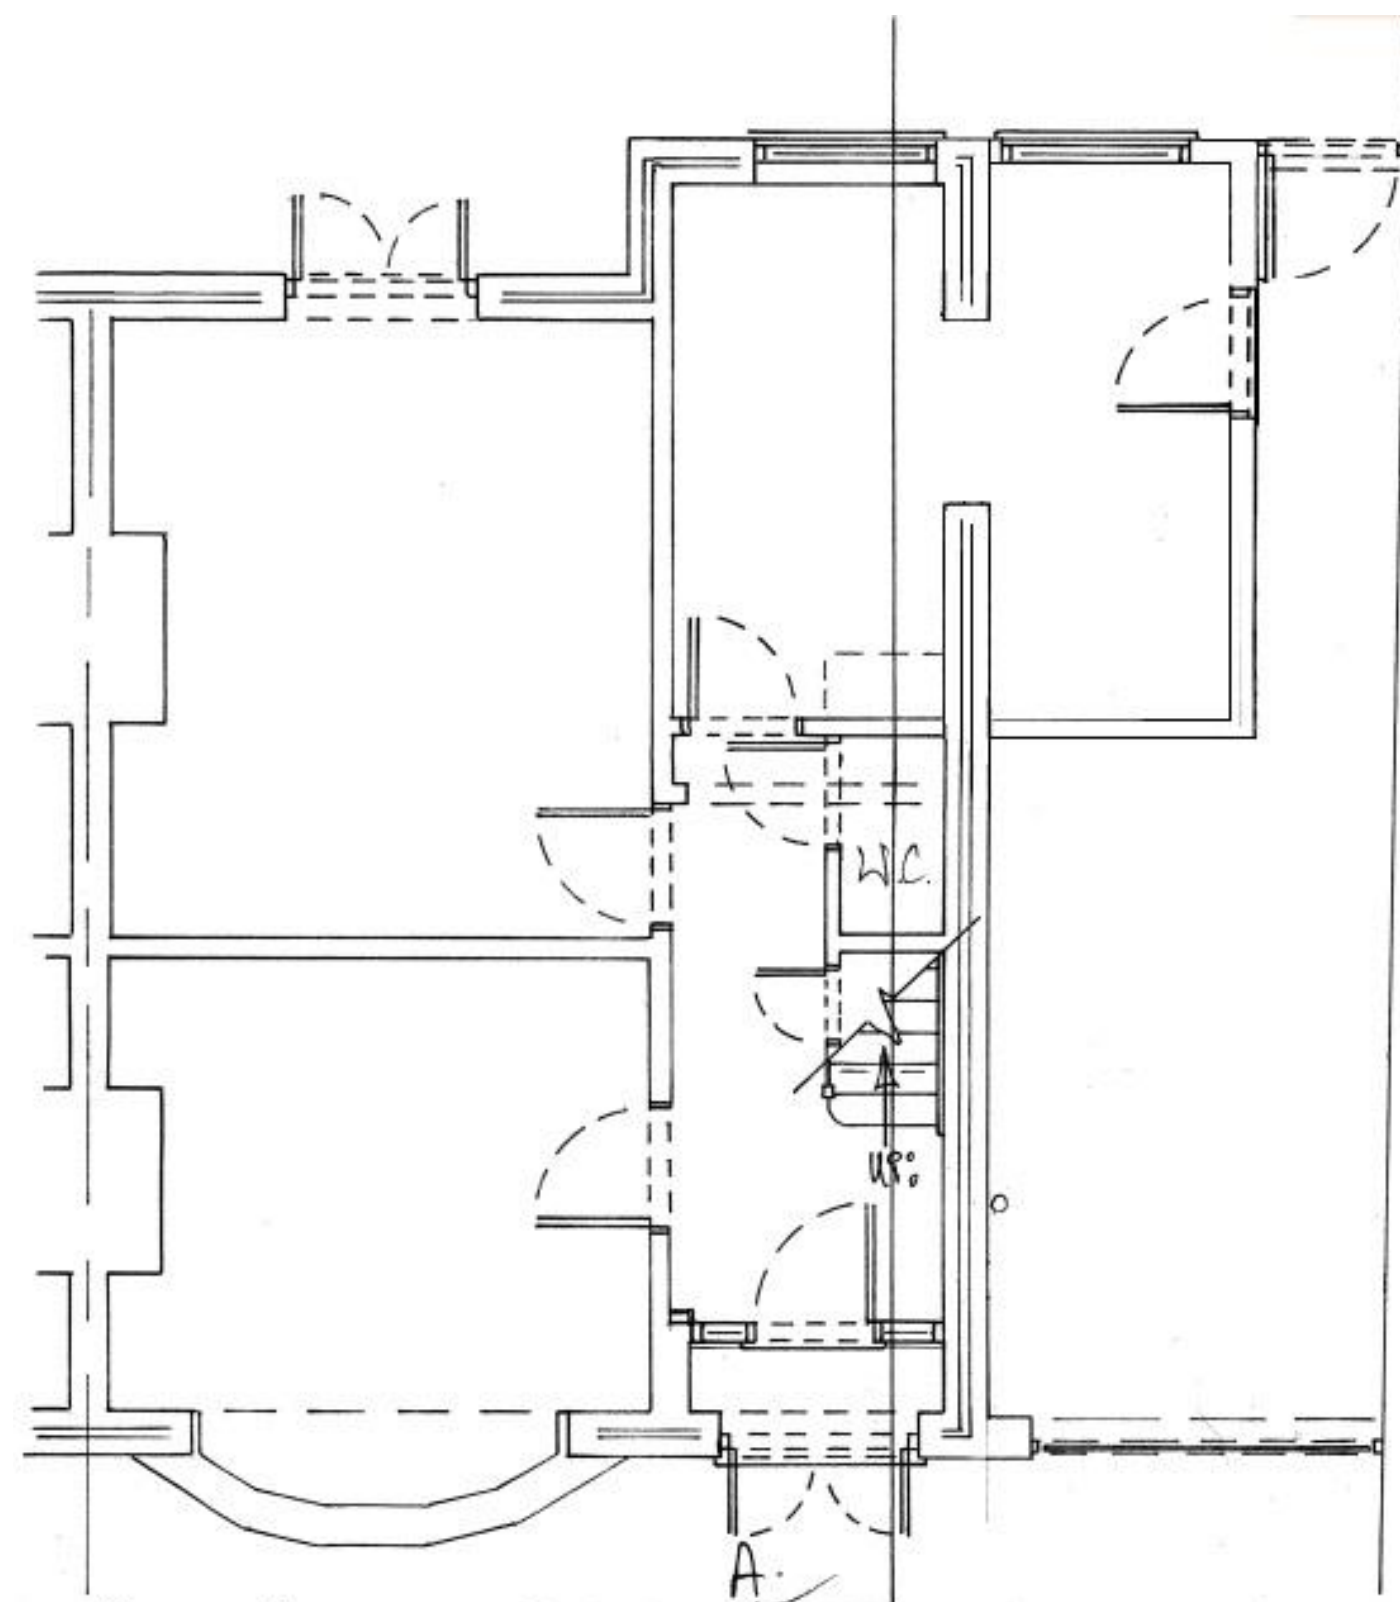

GROUND FLOOR PLAN:

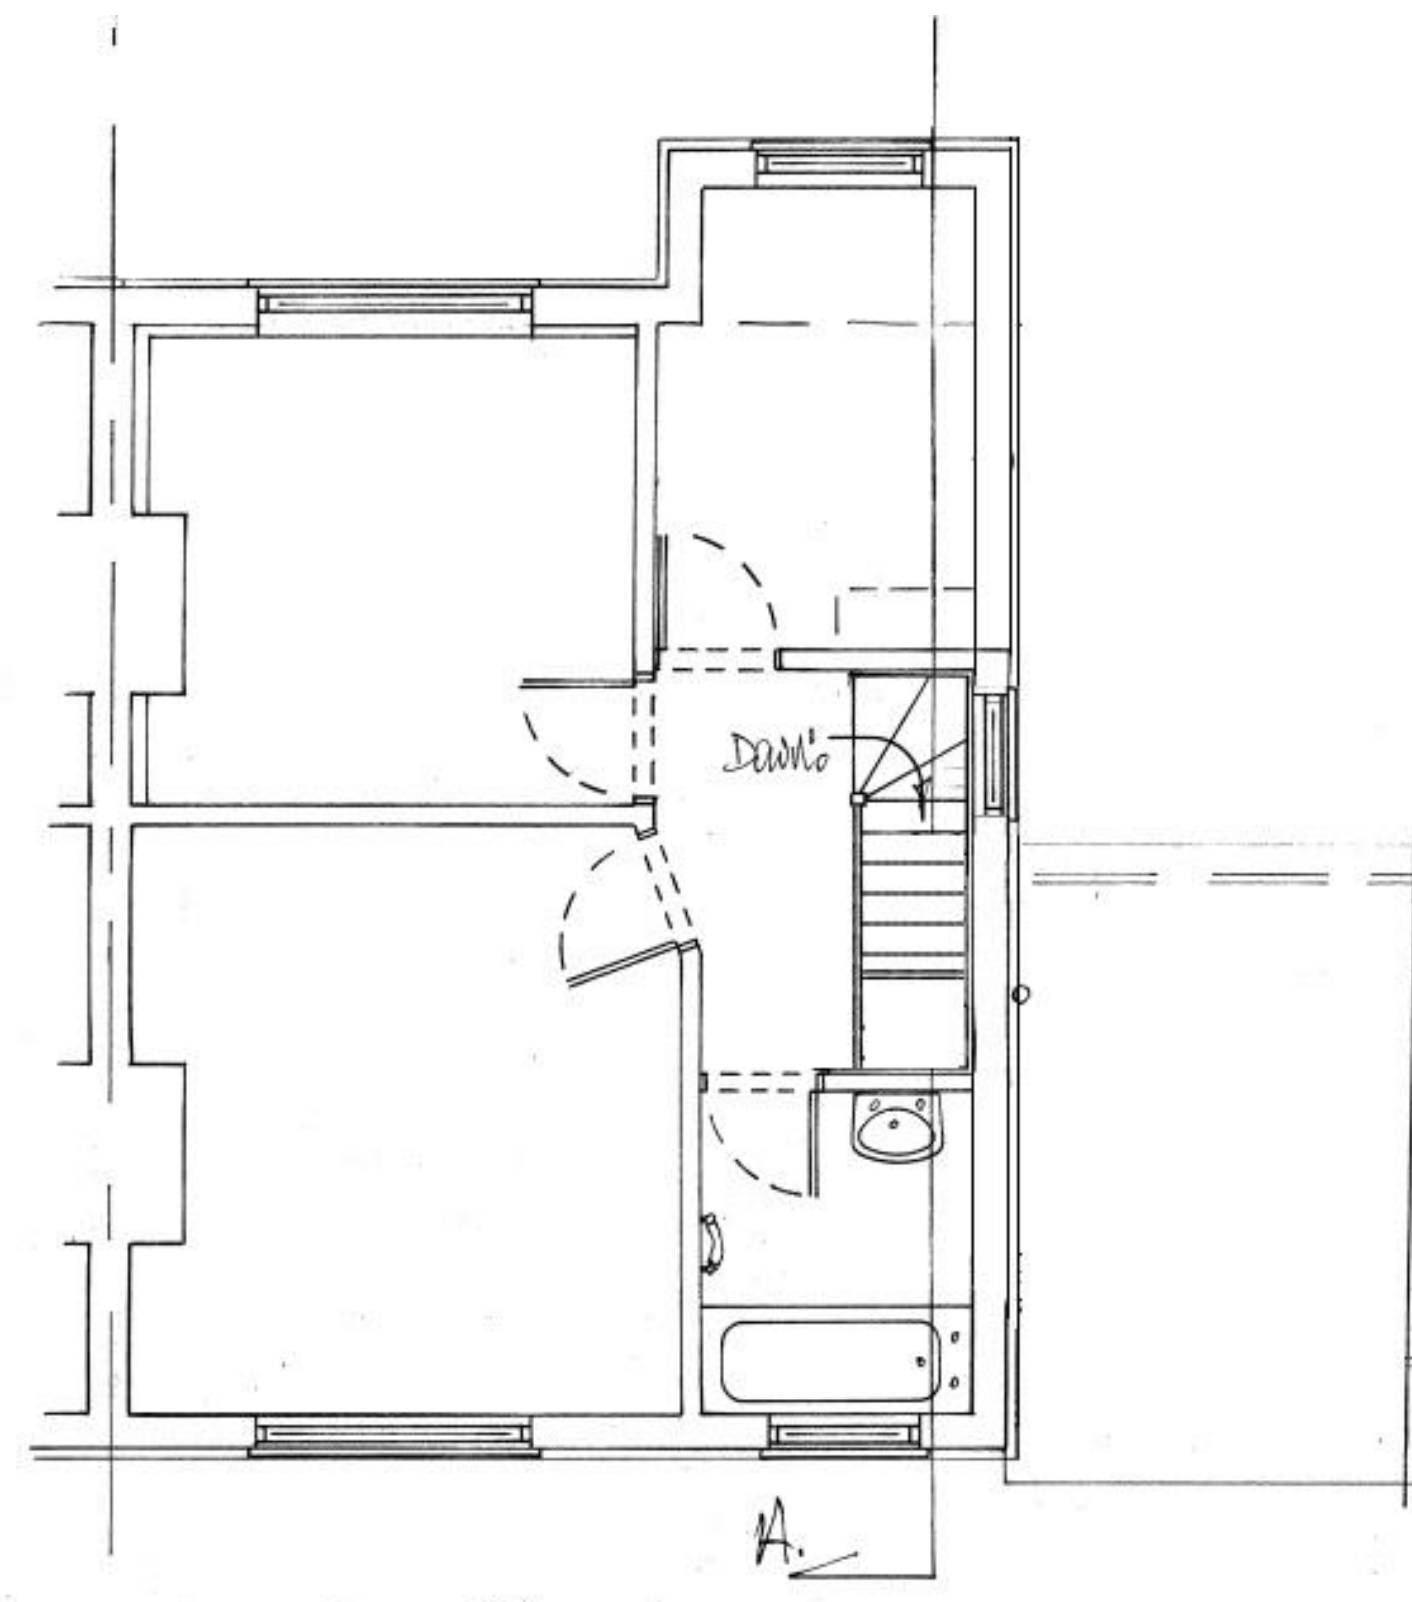

FIRST FLOOR PLAN:




Front Elevation:
(1:100)




North-West Elevation:
(1:100)



Rear Elevation:
(1:100)

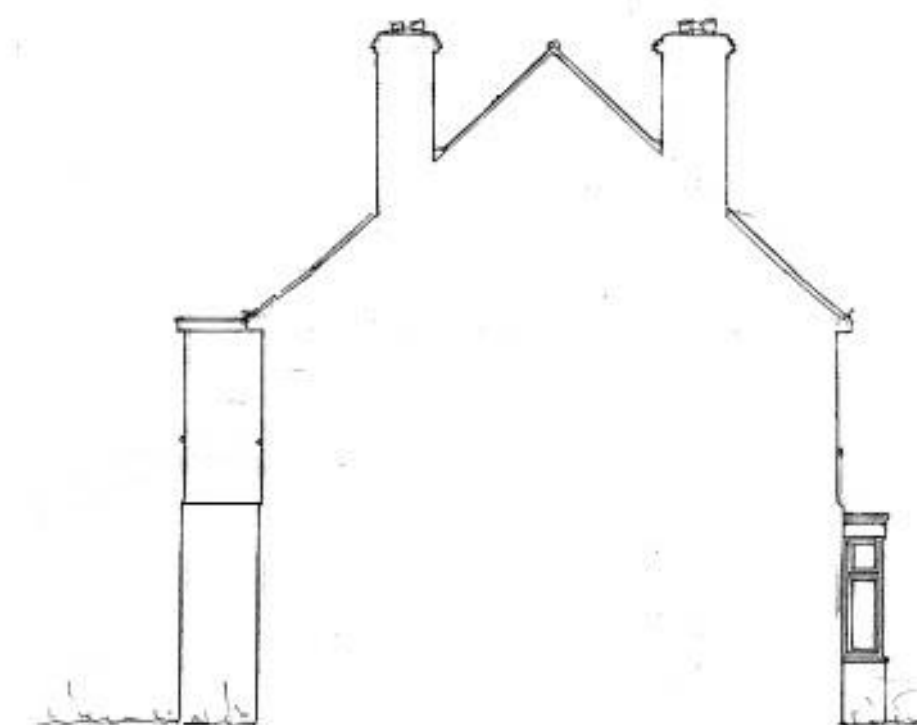

South-East Elevation:
(1:100)

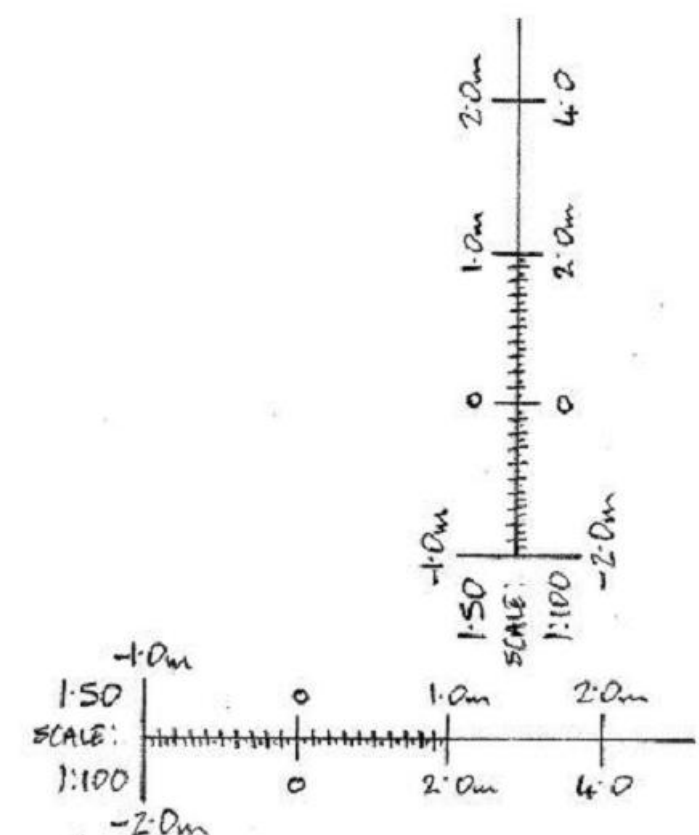

A	Date	Revisions

©copyright

Client
WESTALL / SHAW:

Job Title
Proposed 2storey Side Extension
+Rear Conservatory + Loft Con-
version at 16 St. Michael's
Rd., Tilehurst, Reading RG30 4RP

Drawing Title
Planning & Building Control:
Plans:
Section:
Elevations:

Scale 1:50 1:100

Date Drawn By

Drg No. 0046-880 Rev. Existing