



04 PROPOSED FRONT ELEVATION
1:50



03 PROPOSED REAR ELEVATION
1:50




© Crown Copyright and Database Rights 2019 OS 100047474

EXISTING DWELLING
PROPOSED SINGLE STOREY EXTENSION

05 SITE LOCATION PLAN
1:200

SITE AREA = 370.39m²

GND FLOOR - 85.47m²
FST FLOOR - 43.98m²
TOTAL - 129.45m²

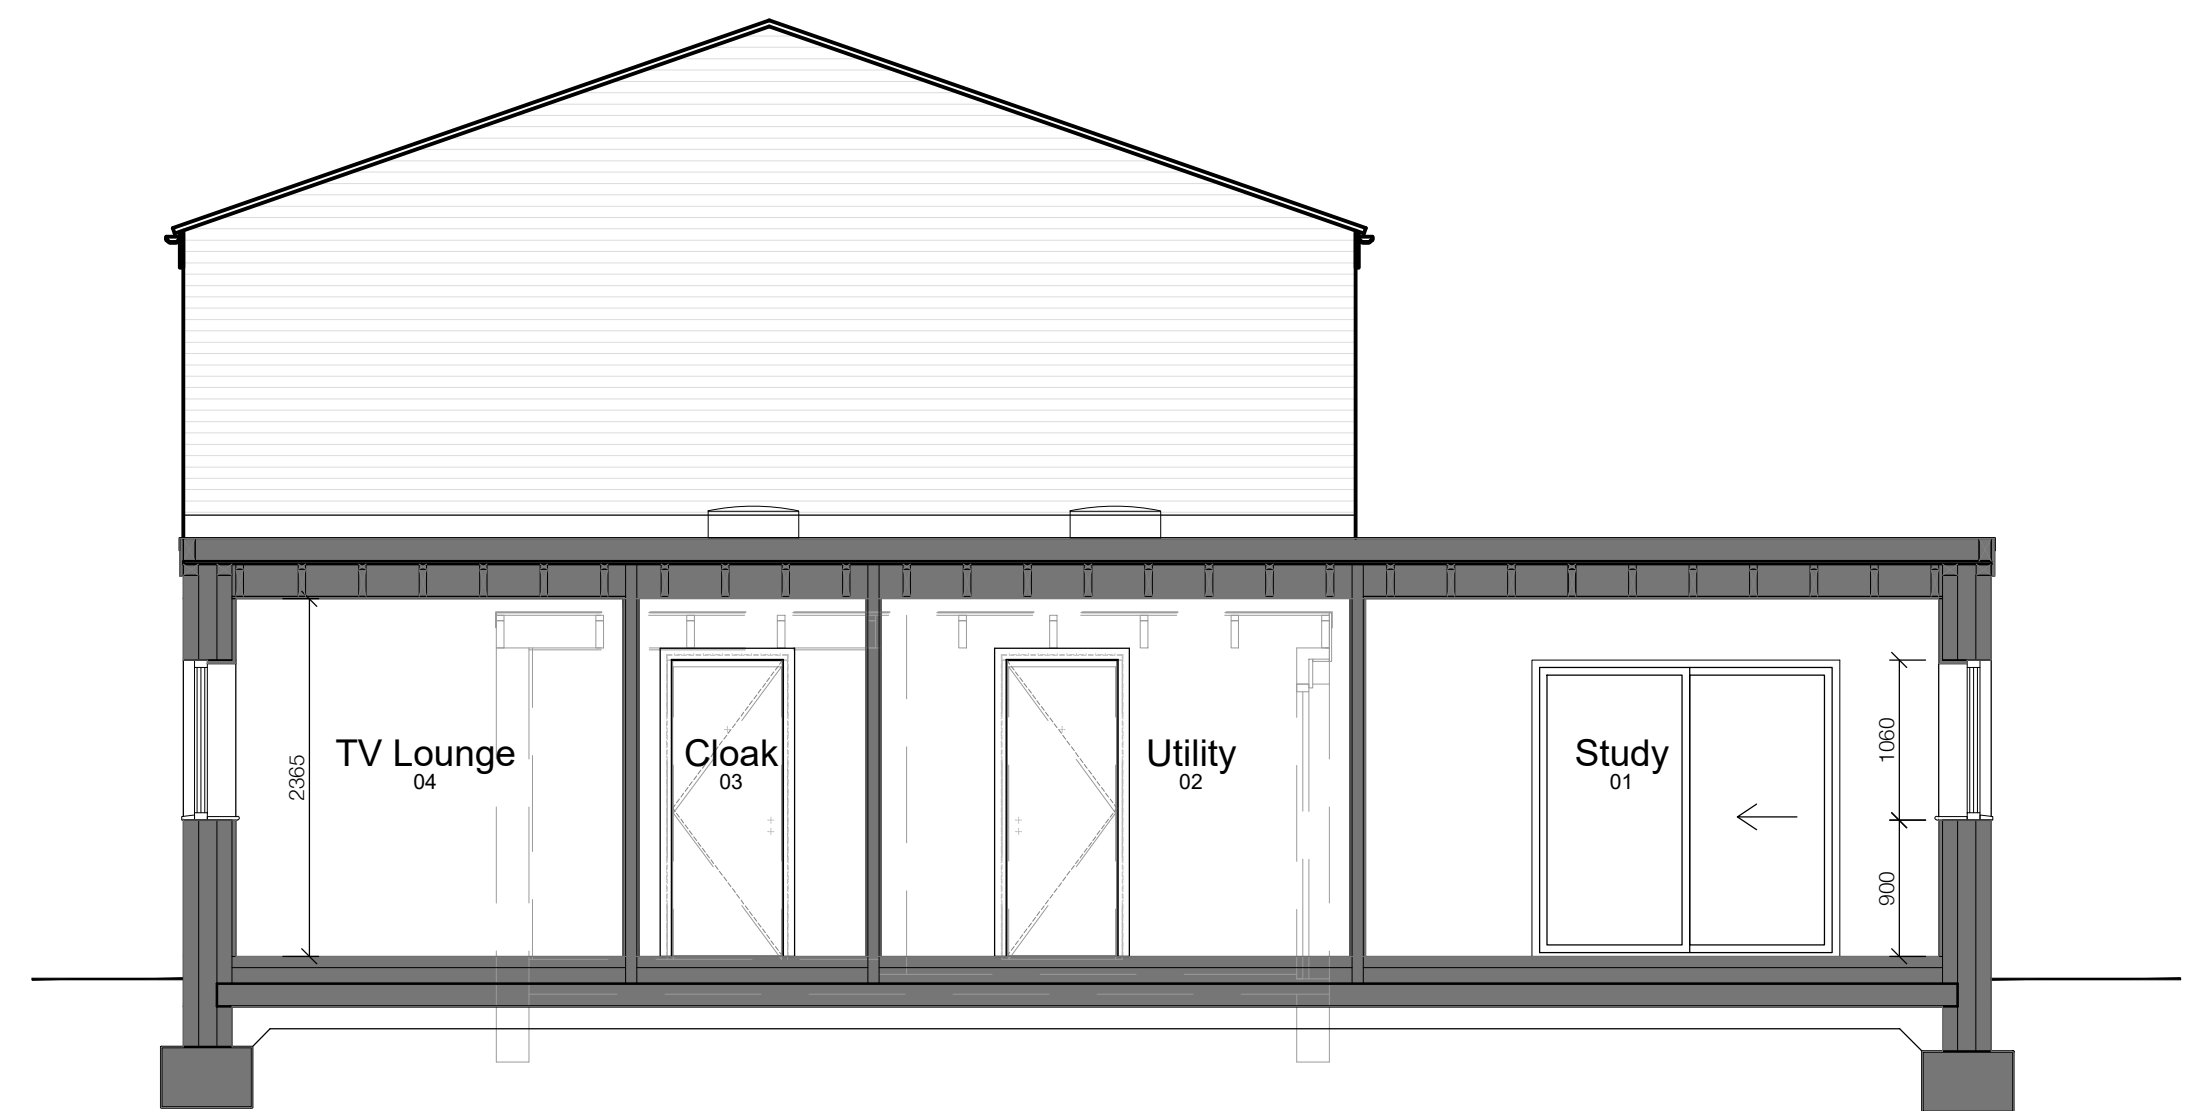

A PROPOSED SECTION A-A
1:50

1:50
0 1 2 3M
All dimensions in millimeters and are to be checked on site

CLIENT
Mr. & Mrs. Volker, 3 Ibstone Ave, RG4 6PJ

PROJECT
Single storey extension to existing dwelling

DRAWING
Proposed Elevations, Section and Location Plan

SCALES
1:100@A1

DATE
April 19

DRG. NO.
1903.GA.

REV.
-