


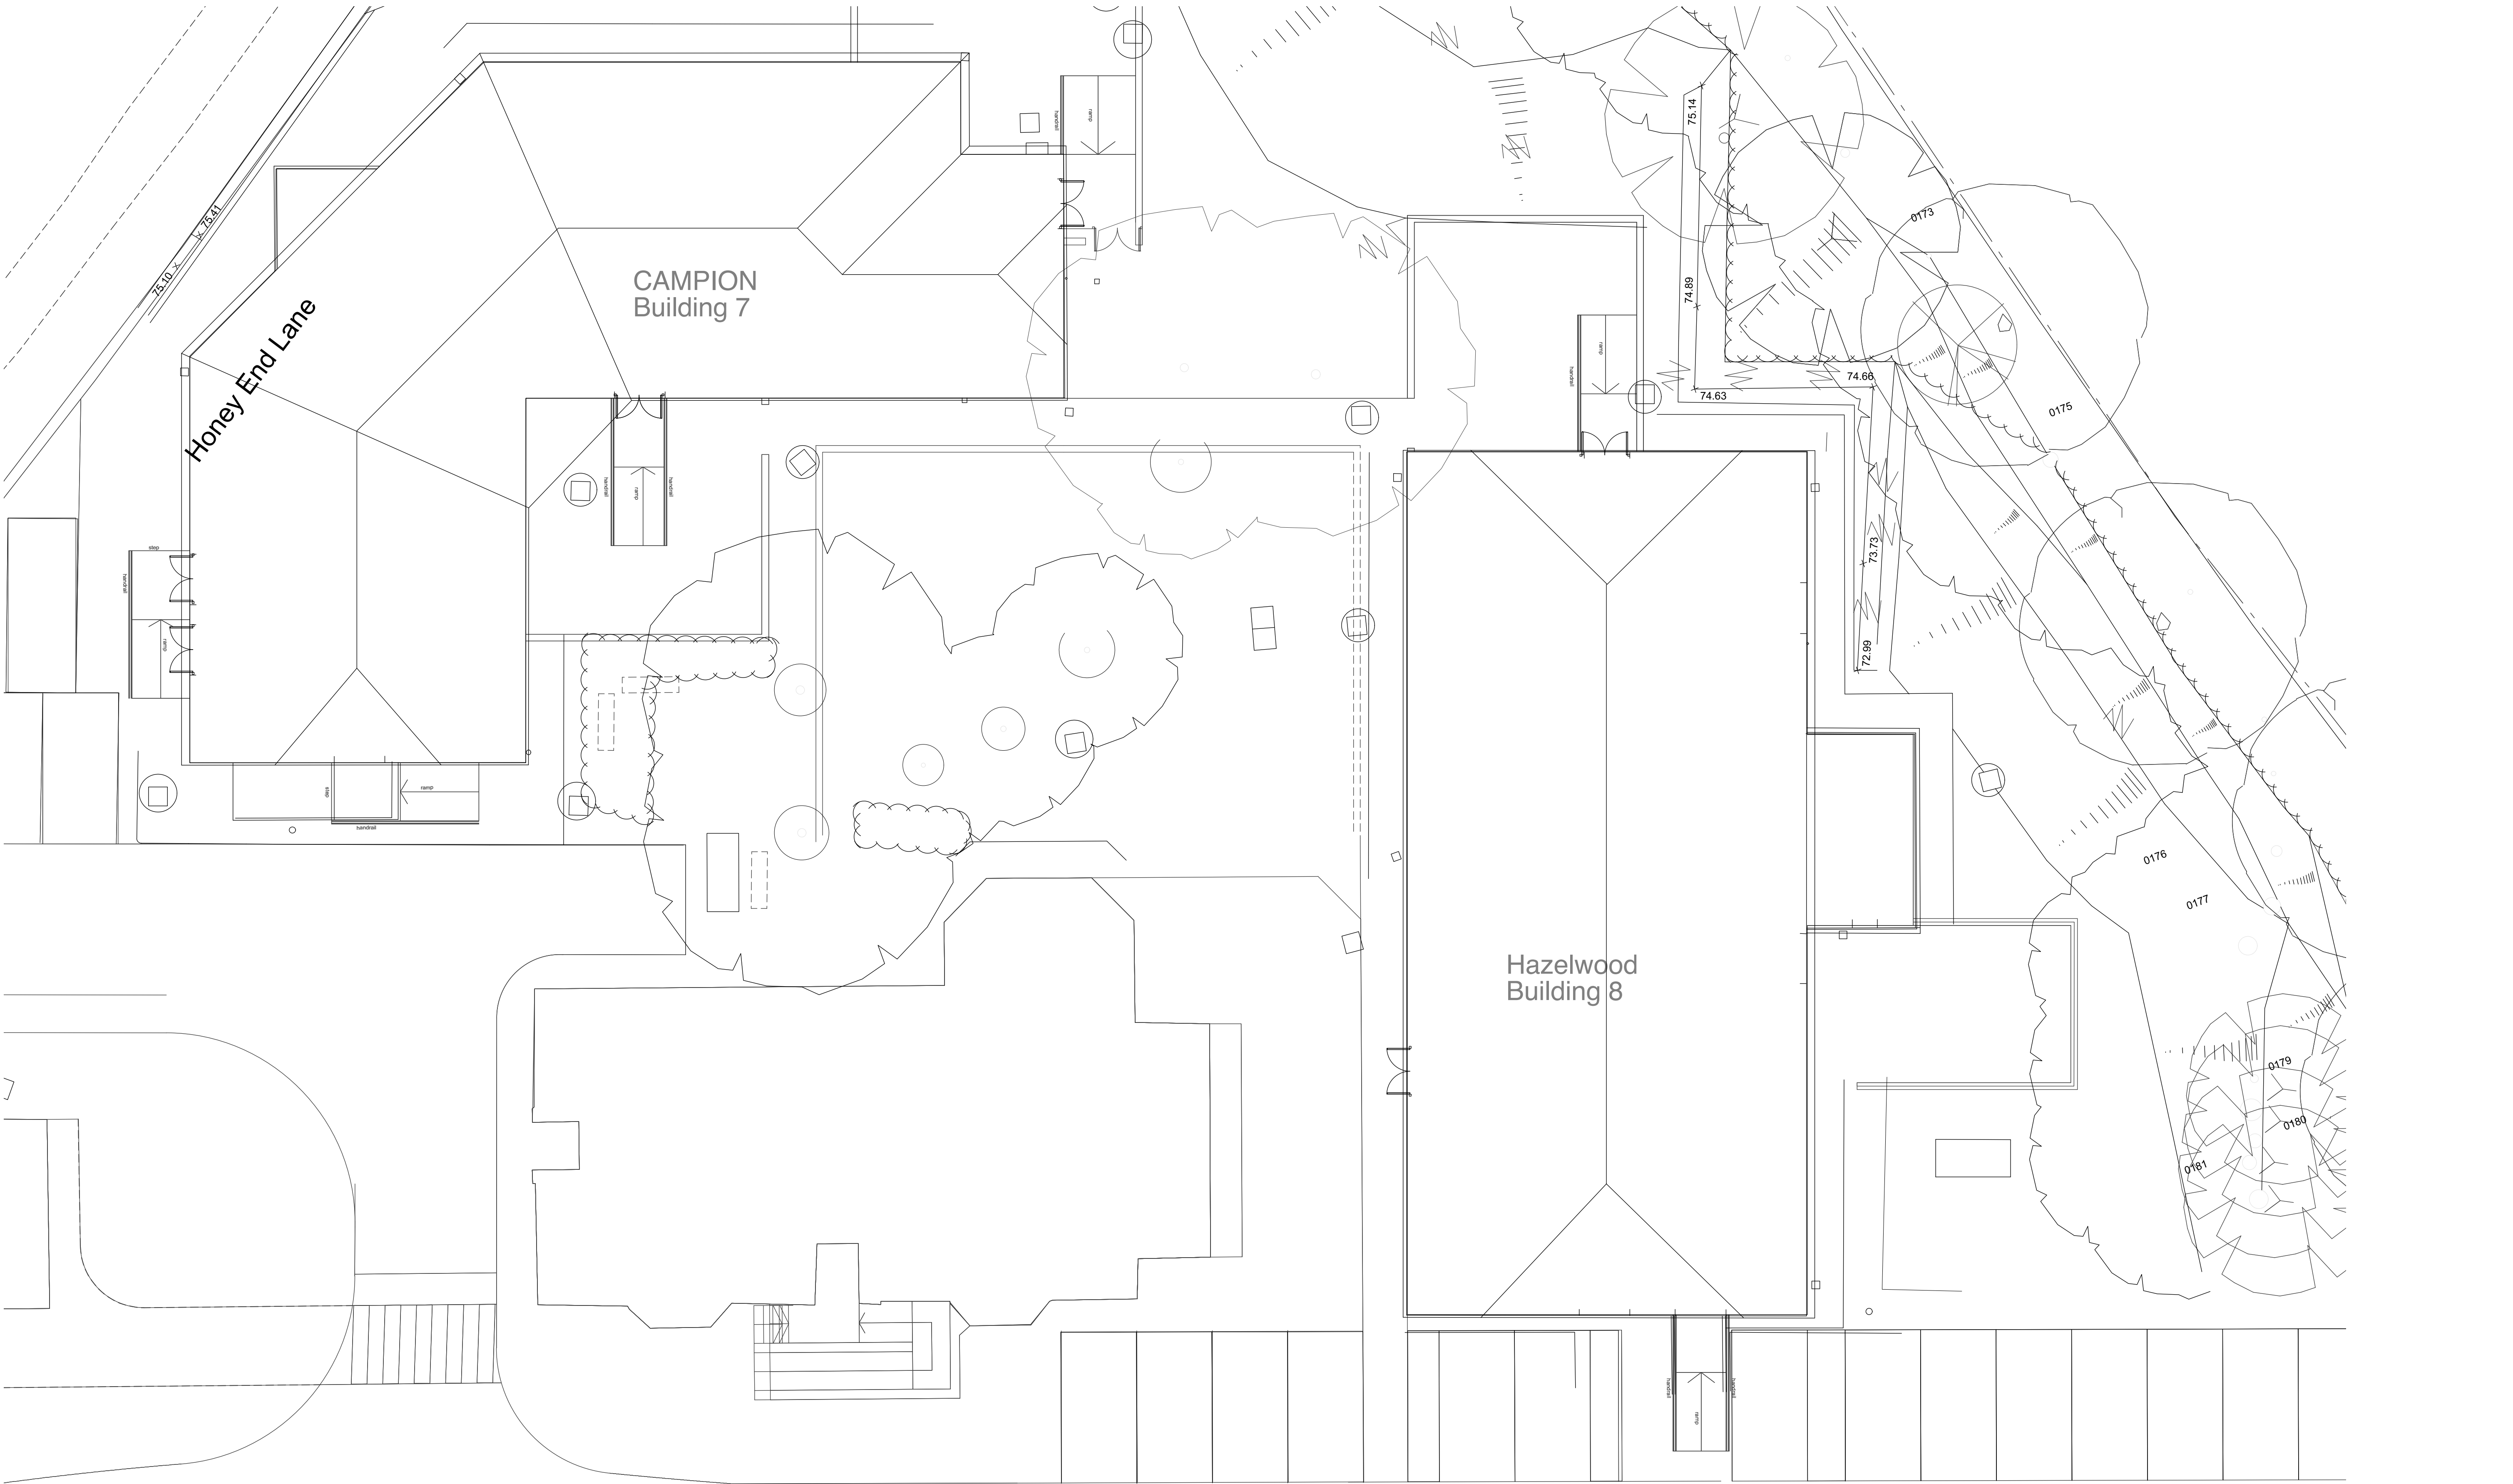

Chartered Architects
Chartered Building Surveyors
Interior Designers
CDM Services

Glentworth Court, Lime Kiln Close
Stoke Gifford, Bristol BS34 8SR
+44 (0)117 931 2062
www.kendallkingscott.co.uk

© Copyright Do not scale this drawing

Rev	Date	By	Ap	Note
Project				
Campion & Hazelwood				
Drawing Title				
Ex Site Plan				
Client				
Berkshire Healthcare NHS Foundation				
Project Number				
Drawing Number				
Revision				
190000-501				
Date				
7/3/19				
Drawn				
RW				
Checked				
SW				
Status				
Planning				

Scale: 1:100 Page Size: A1 Filename: 190000 MASTER
Check all dimensions and levels on site