



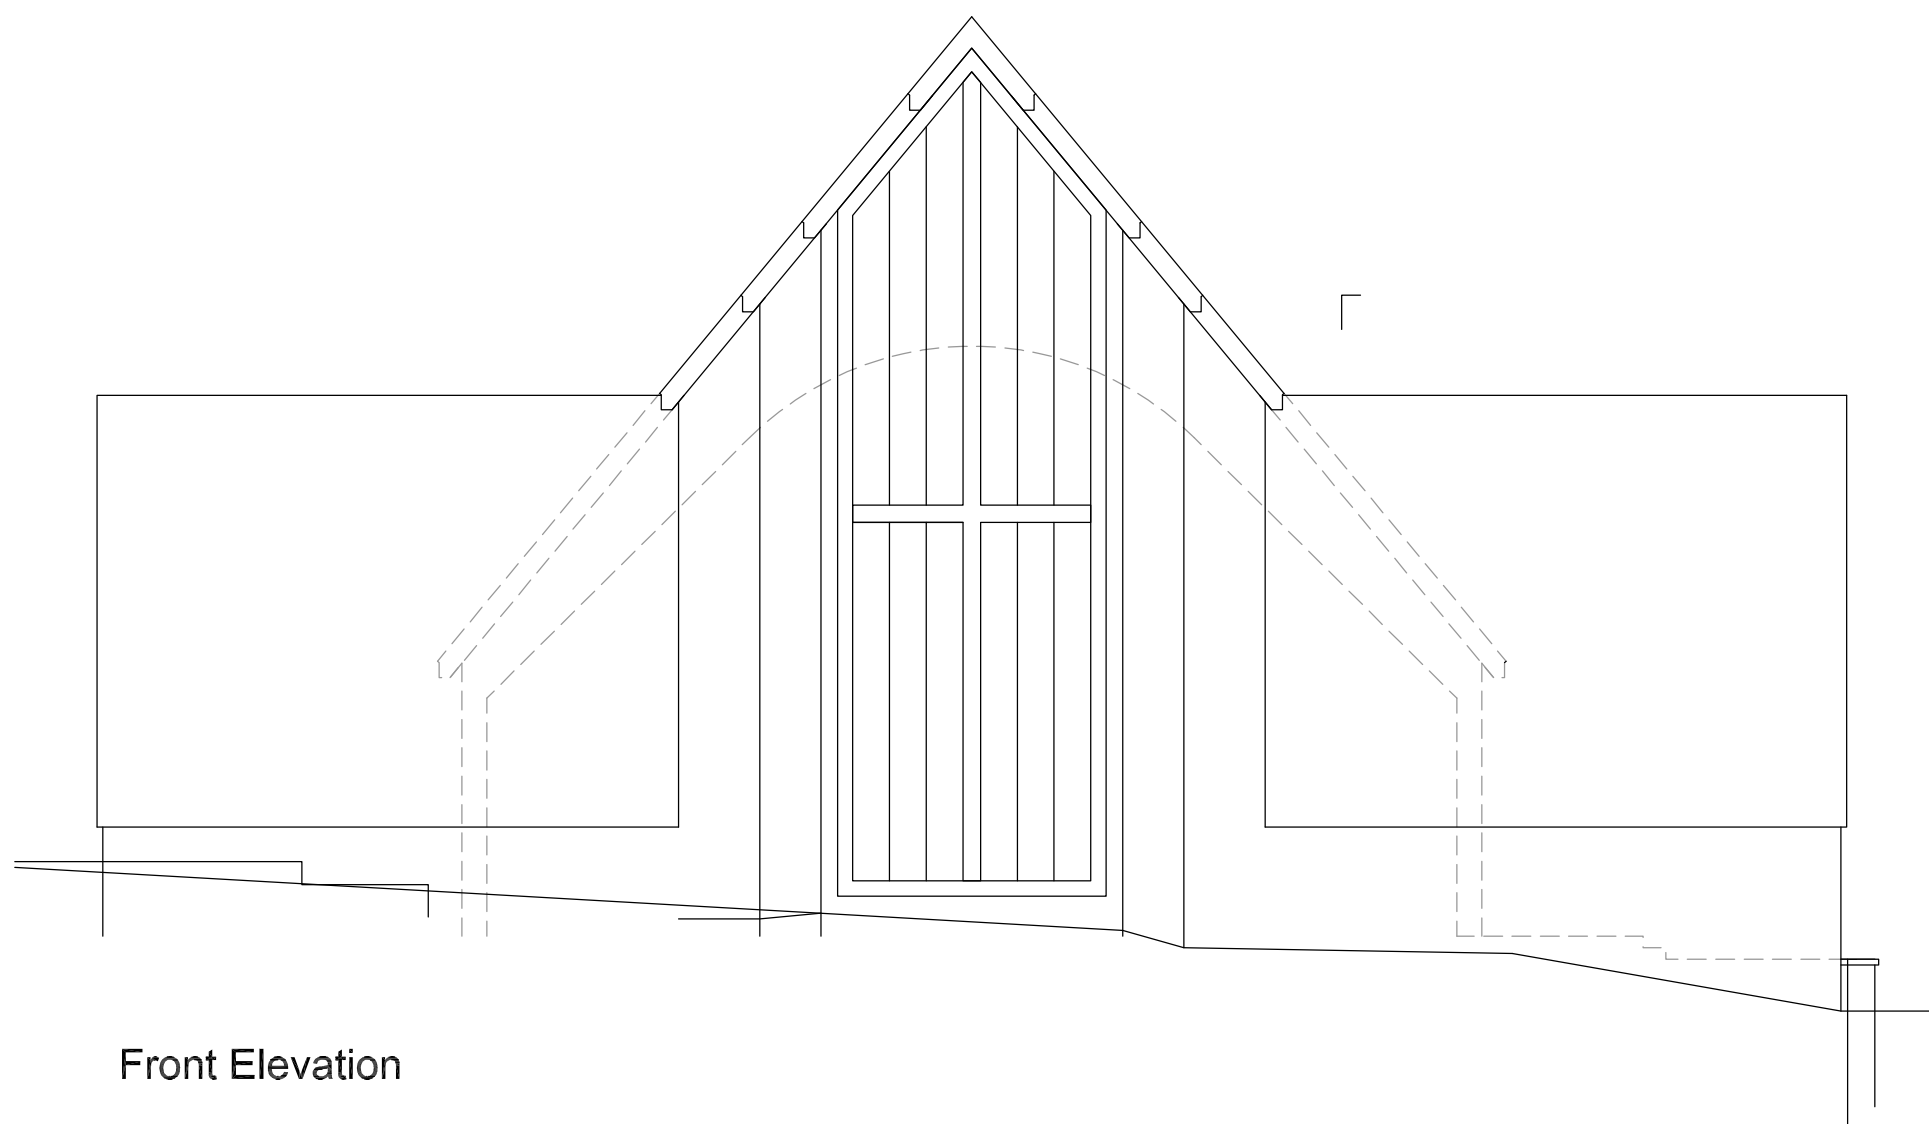

Front Elevation

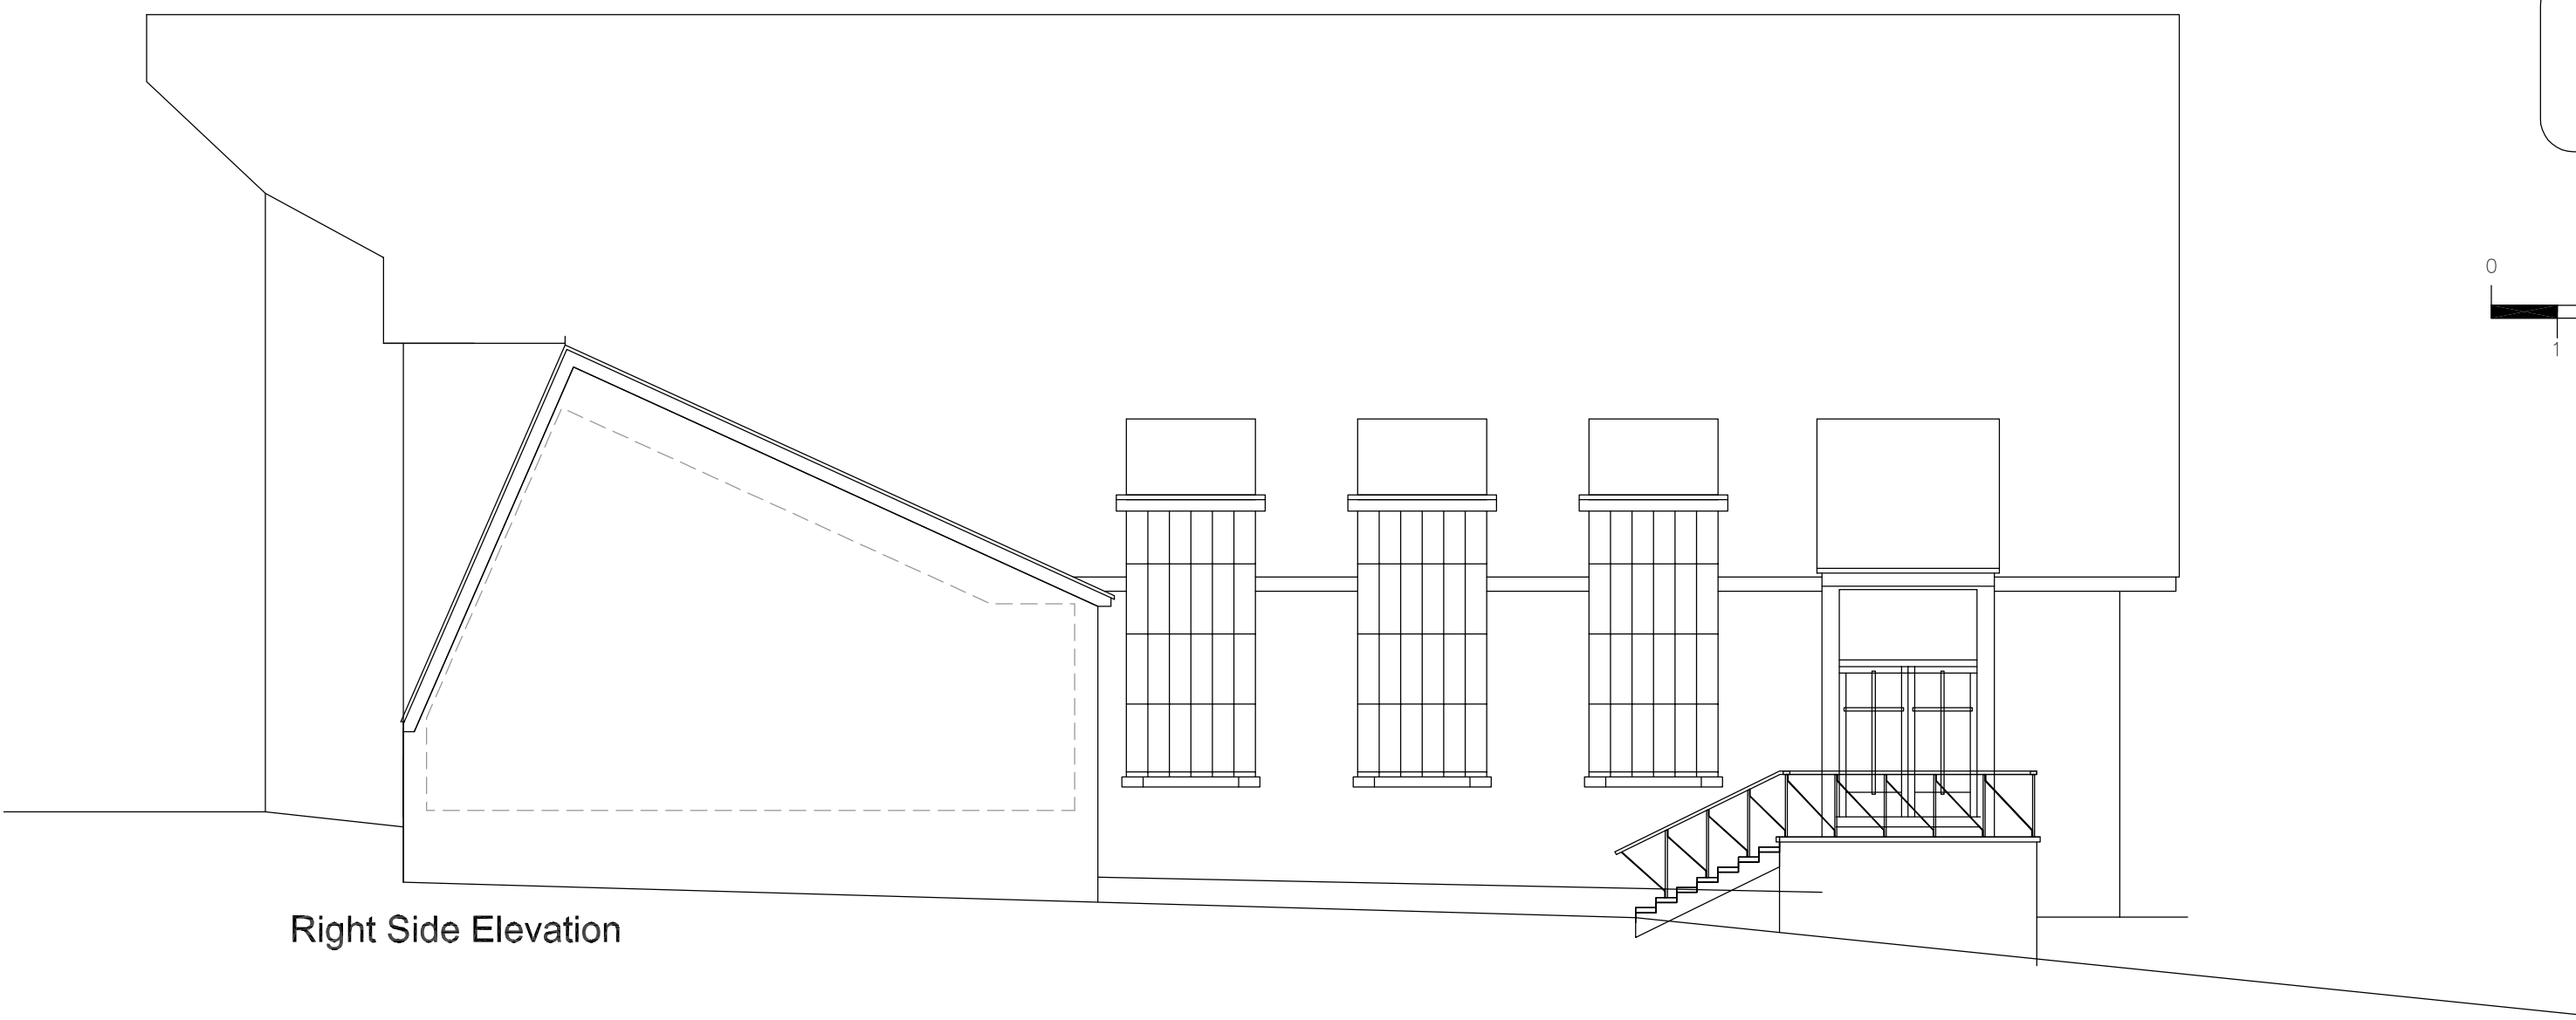

Right Side Elevation

Survey

0

1


2

3


4

5m


10m

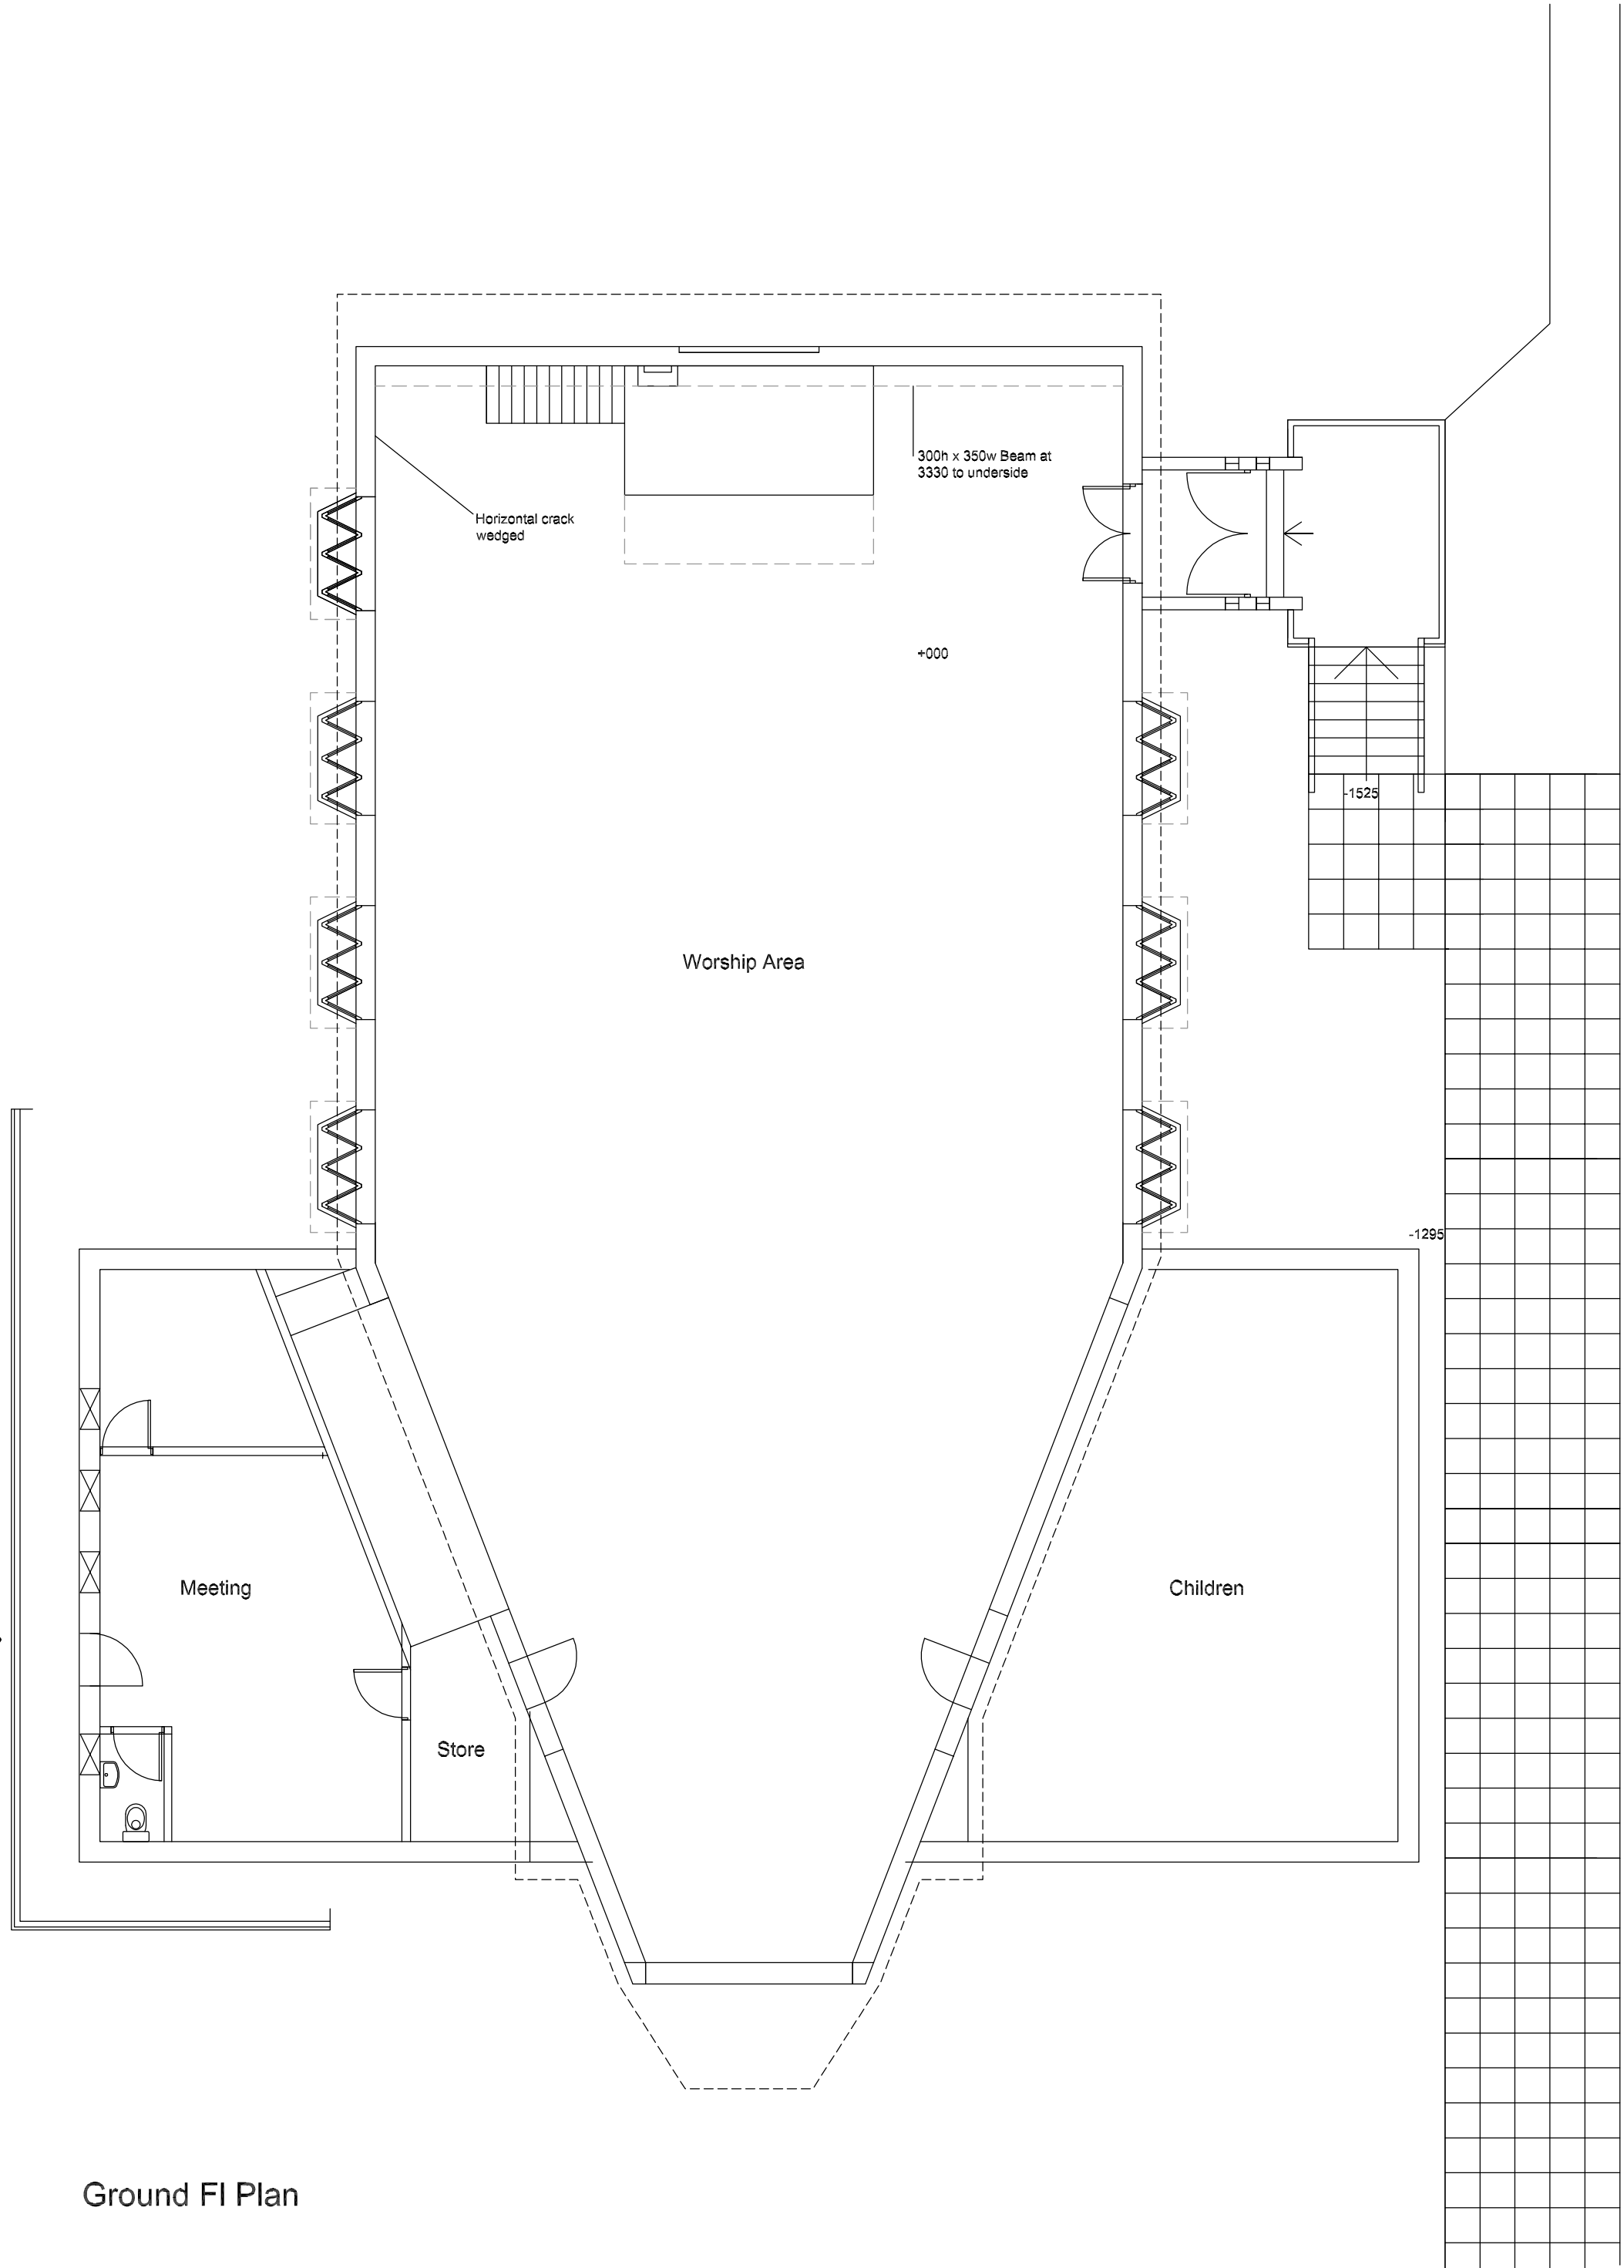


Ground FI Plan

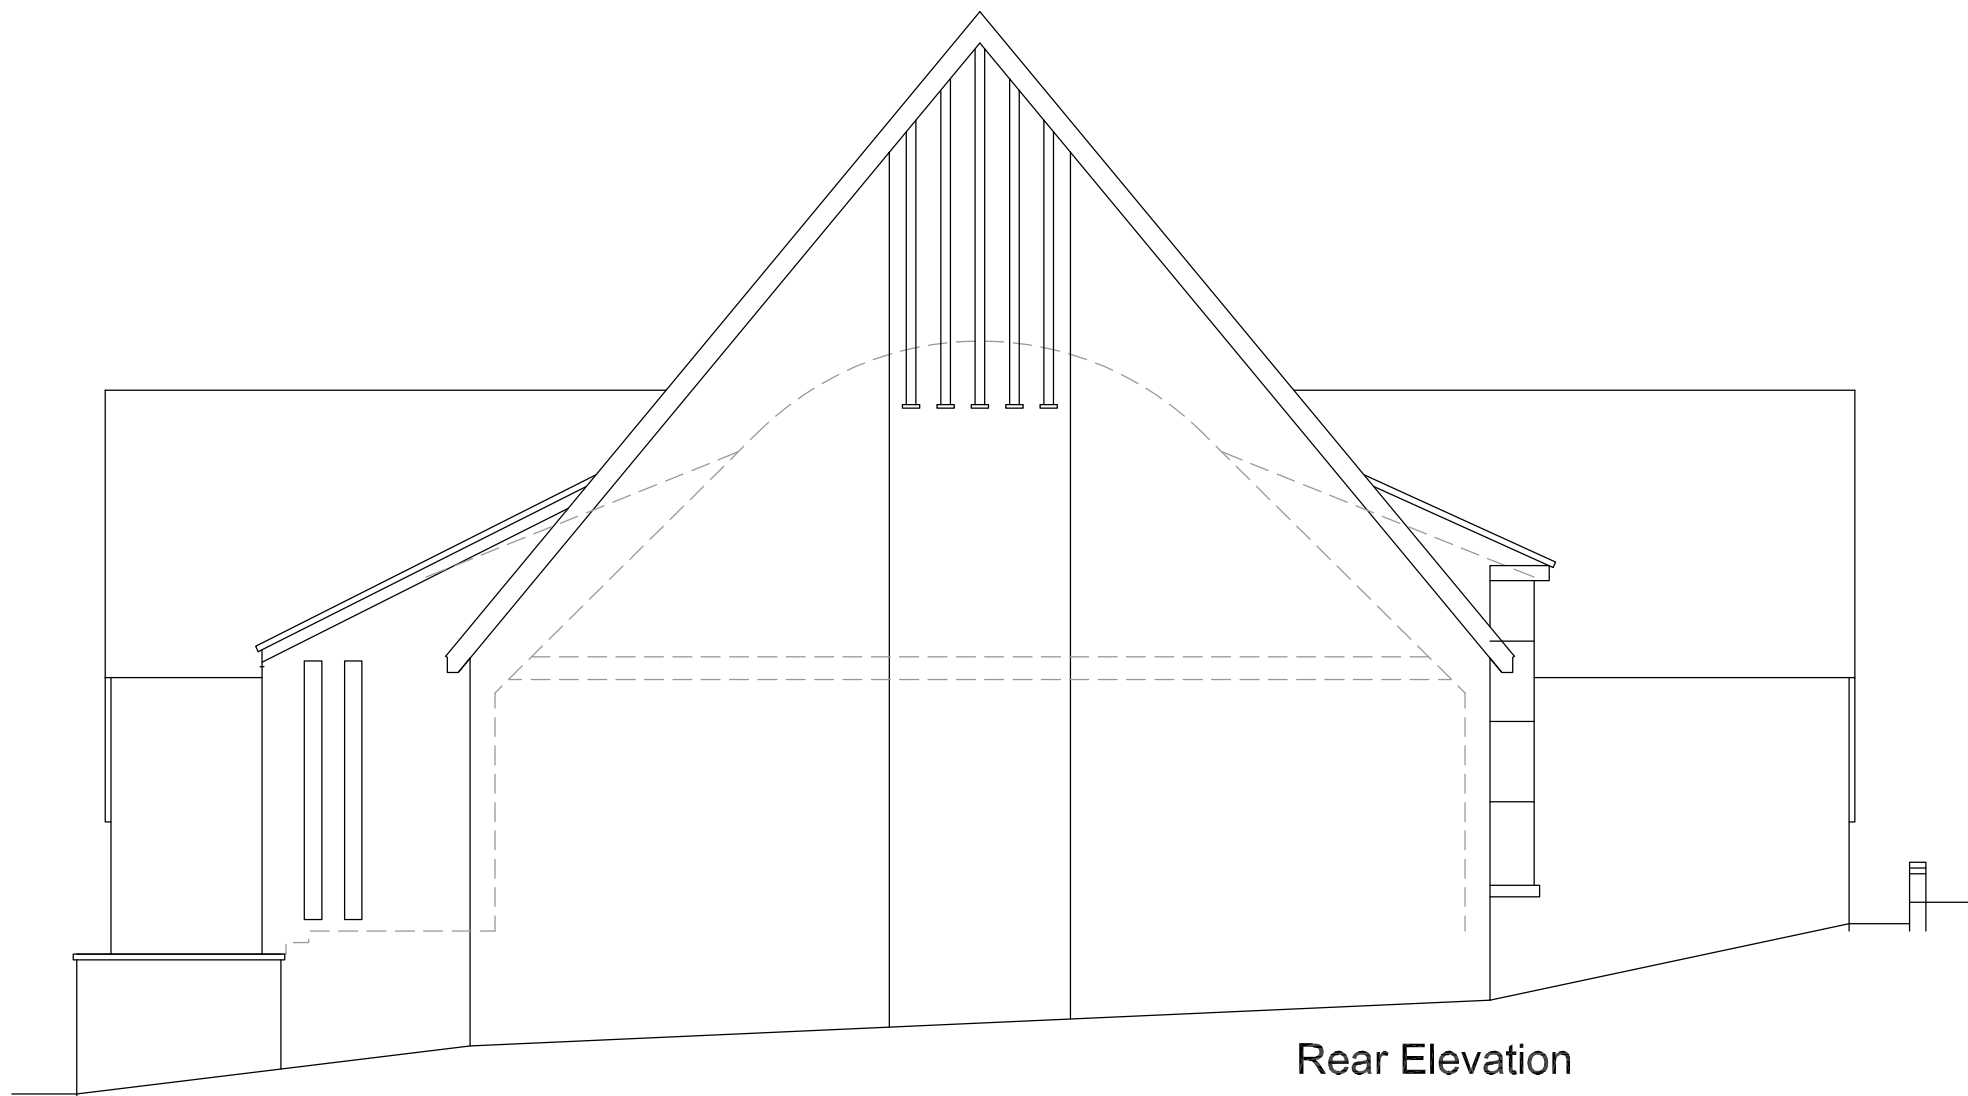

Rear Elevation

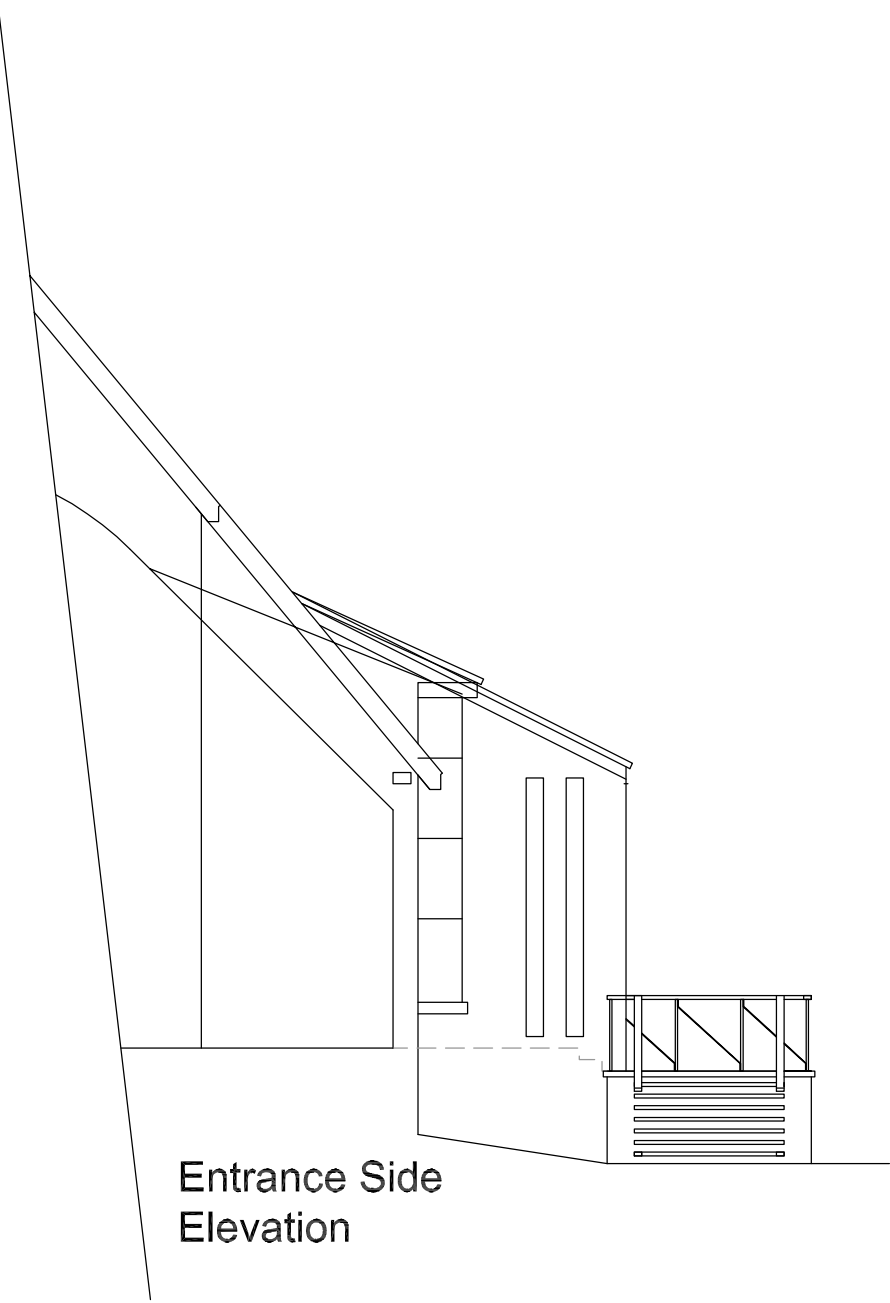


Entrance Side Elevation

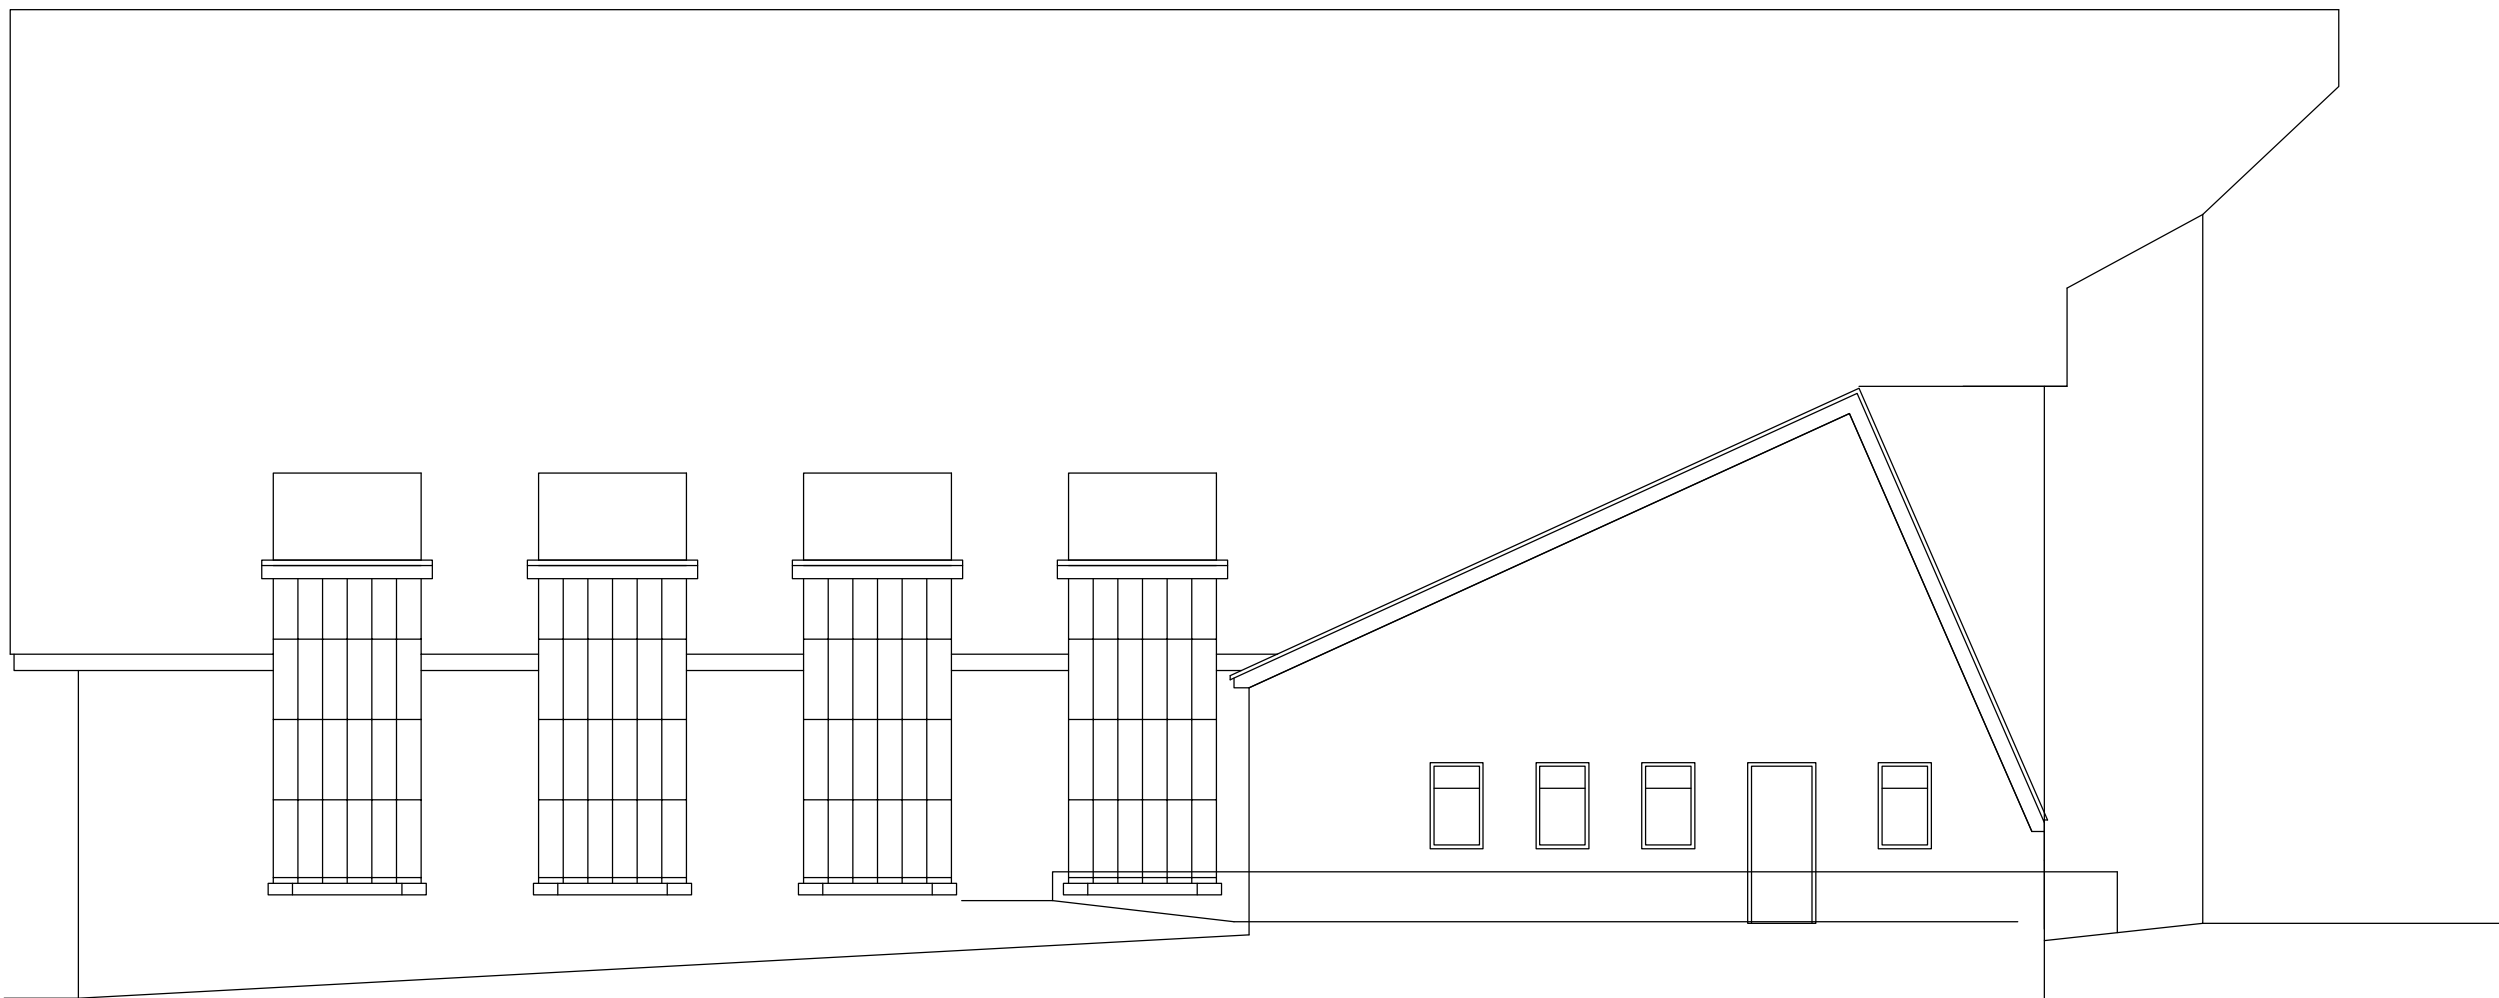

Left Side Elevation

REV	DESCRIPTION	DATE
CLIENT		
St Mary Magdalen, Tilehurst		
PROJECT		
New Disabled Access Entrance Porch		
TITLE		
Existing Plans and Elevations		
SCALE		
1:100 @ A1, 1:200@A3		
DRAWN BY		
OO		
DATE		
May 17		
DRAWING NO.		
1992/S01		
REV.		

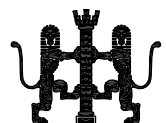

DLK
ARCHITECTS

Chiltern Chambers, St Peter's Avenue
Caversham, Tel 0118 944 9856
enquiries@dlkarchitects.com

Daniel Leighton Krauze Limited - Registered in England No. 2744332 - Trading As DLK Architects
© DANIEL LELLIOTT KRAUZE LTD.