



NOTES

For use in the precise named location only.


Copyright reserved by Pitch, Architects Limited

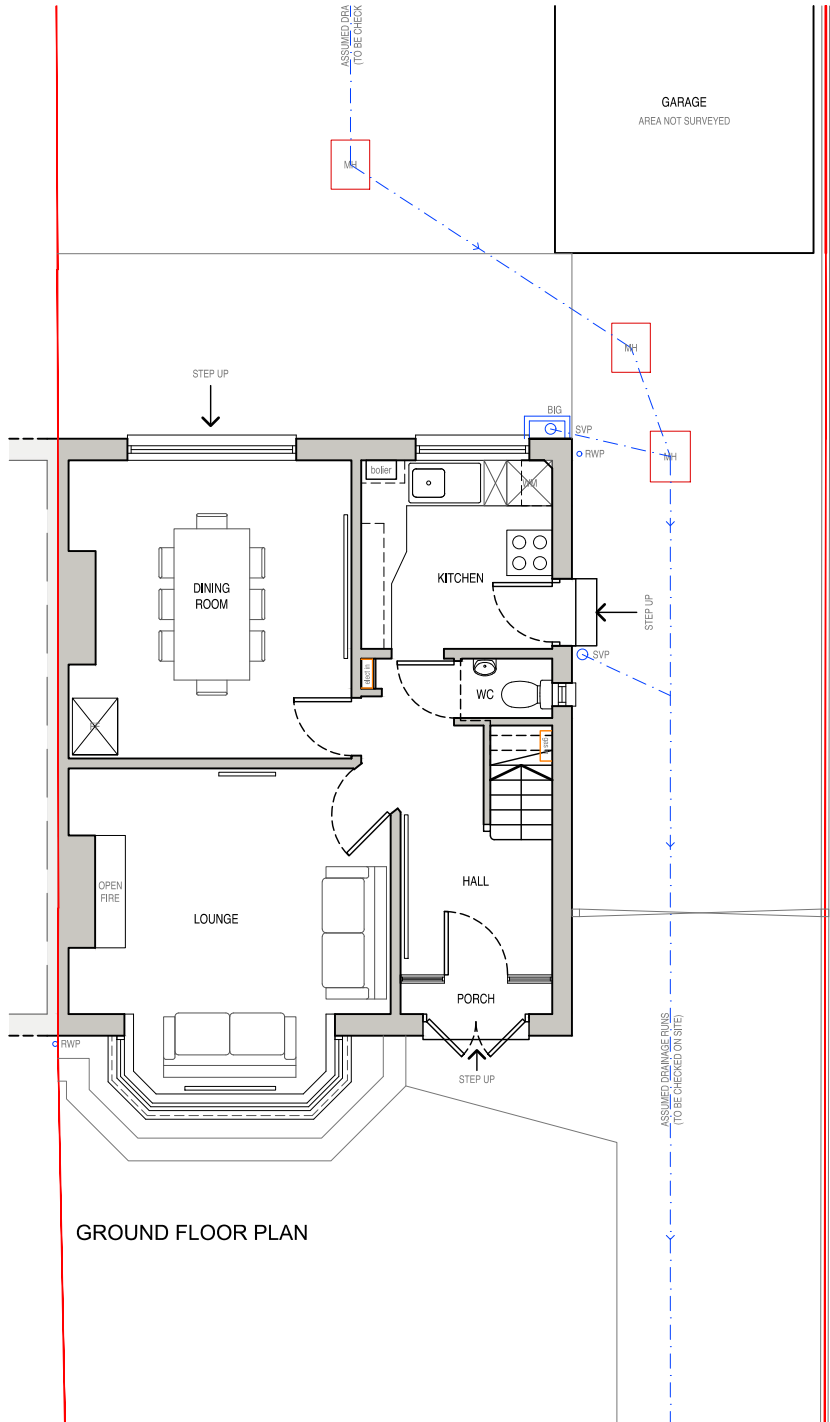

GROUND FLOOR PLAN

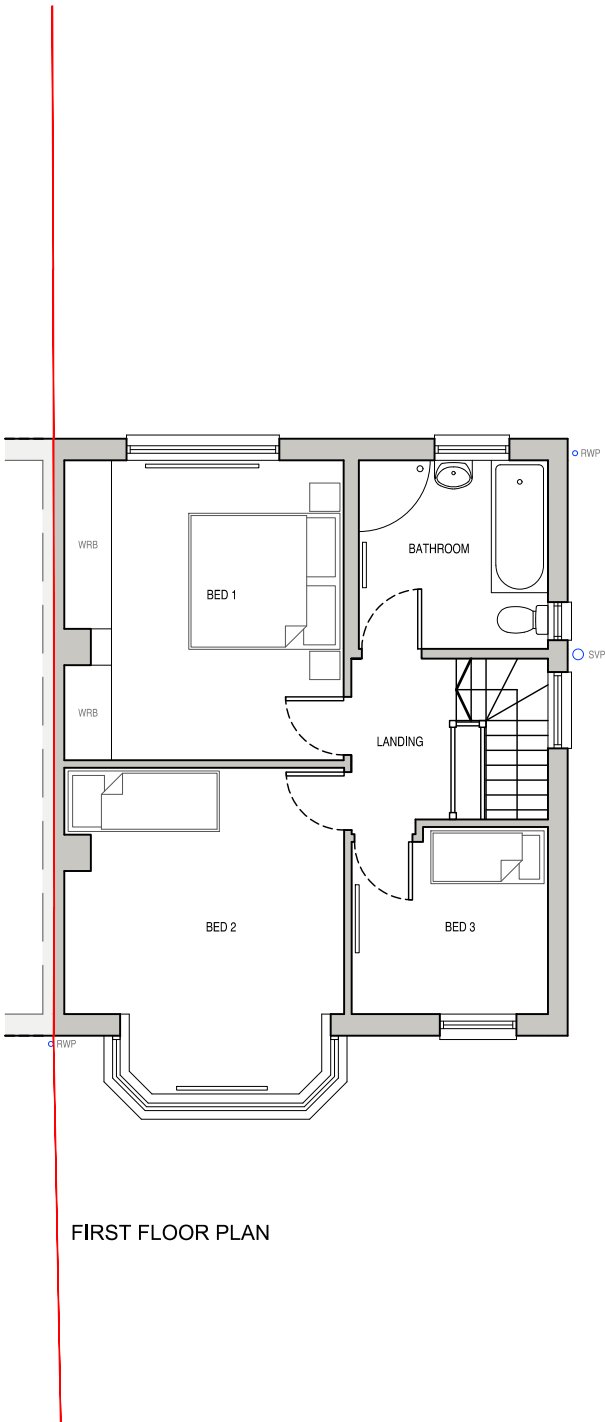

FIRST FLOOR PLAN

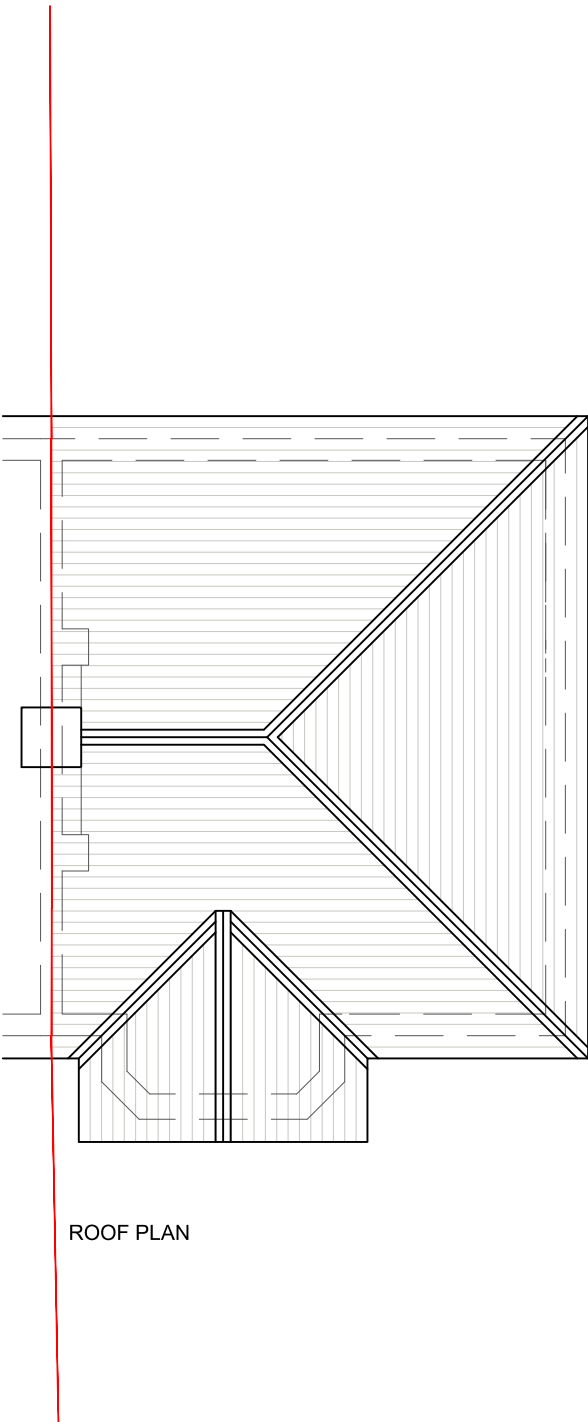

ROOF PLAN



Scale Bar (1:100)



Rev - Date - Revision -

pitch.
ARCHITECTS

a. 1 Chiltern Court,
37 St.Peter's Avenue,
Caversham,
Reading,
RG4 7DH
t. 0118 948 4618
e. info@pitcharchitects.co.uk
w. www.pitcharchitects.co.uk

Project Title
**Proposed Alterations
to
22a Grosvenor Road
Caversham
RG4 5EJ**
Client Name
Mr & Mrs Gill

Drawing Title
Existing Floor Plans
Drawing Scale
1:100 @ A3
Date
March '19
Status
Planning
Drawn/checked
LM/KM
Rev

Drawing Ref
19011 - SU - 002 -

© Pitch, Architects Limited