


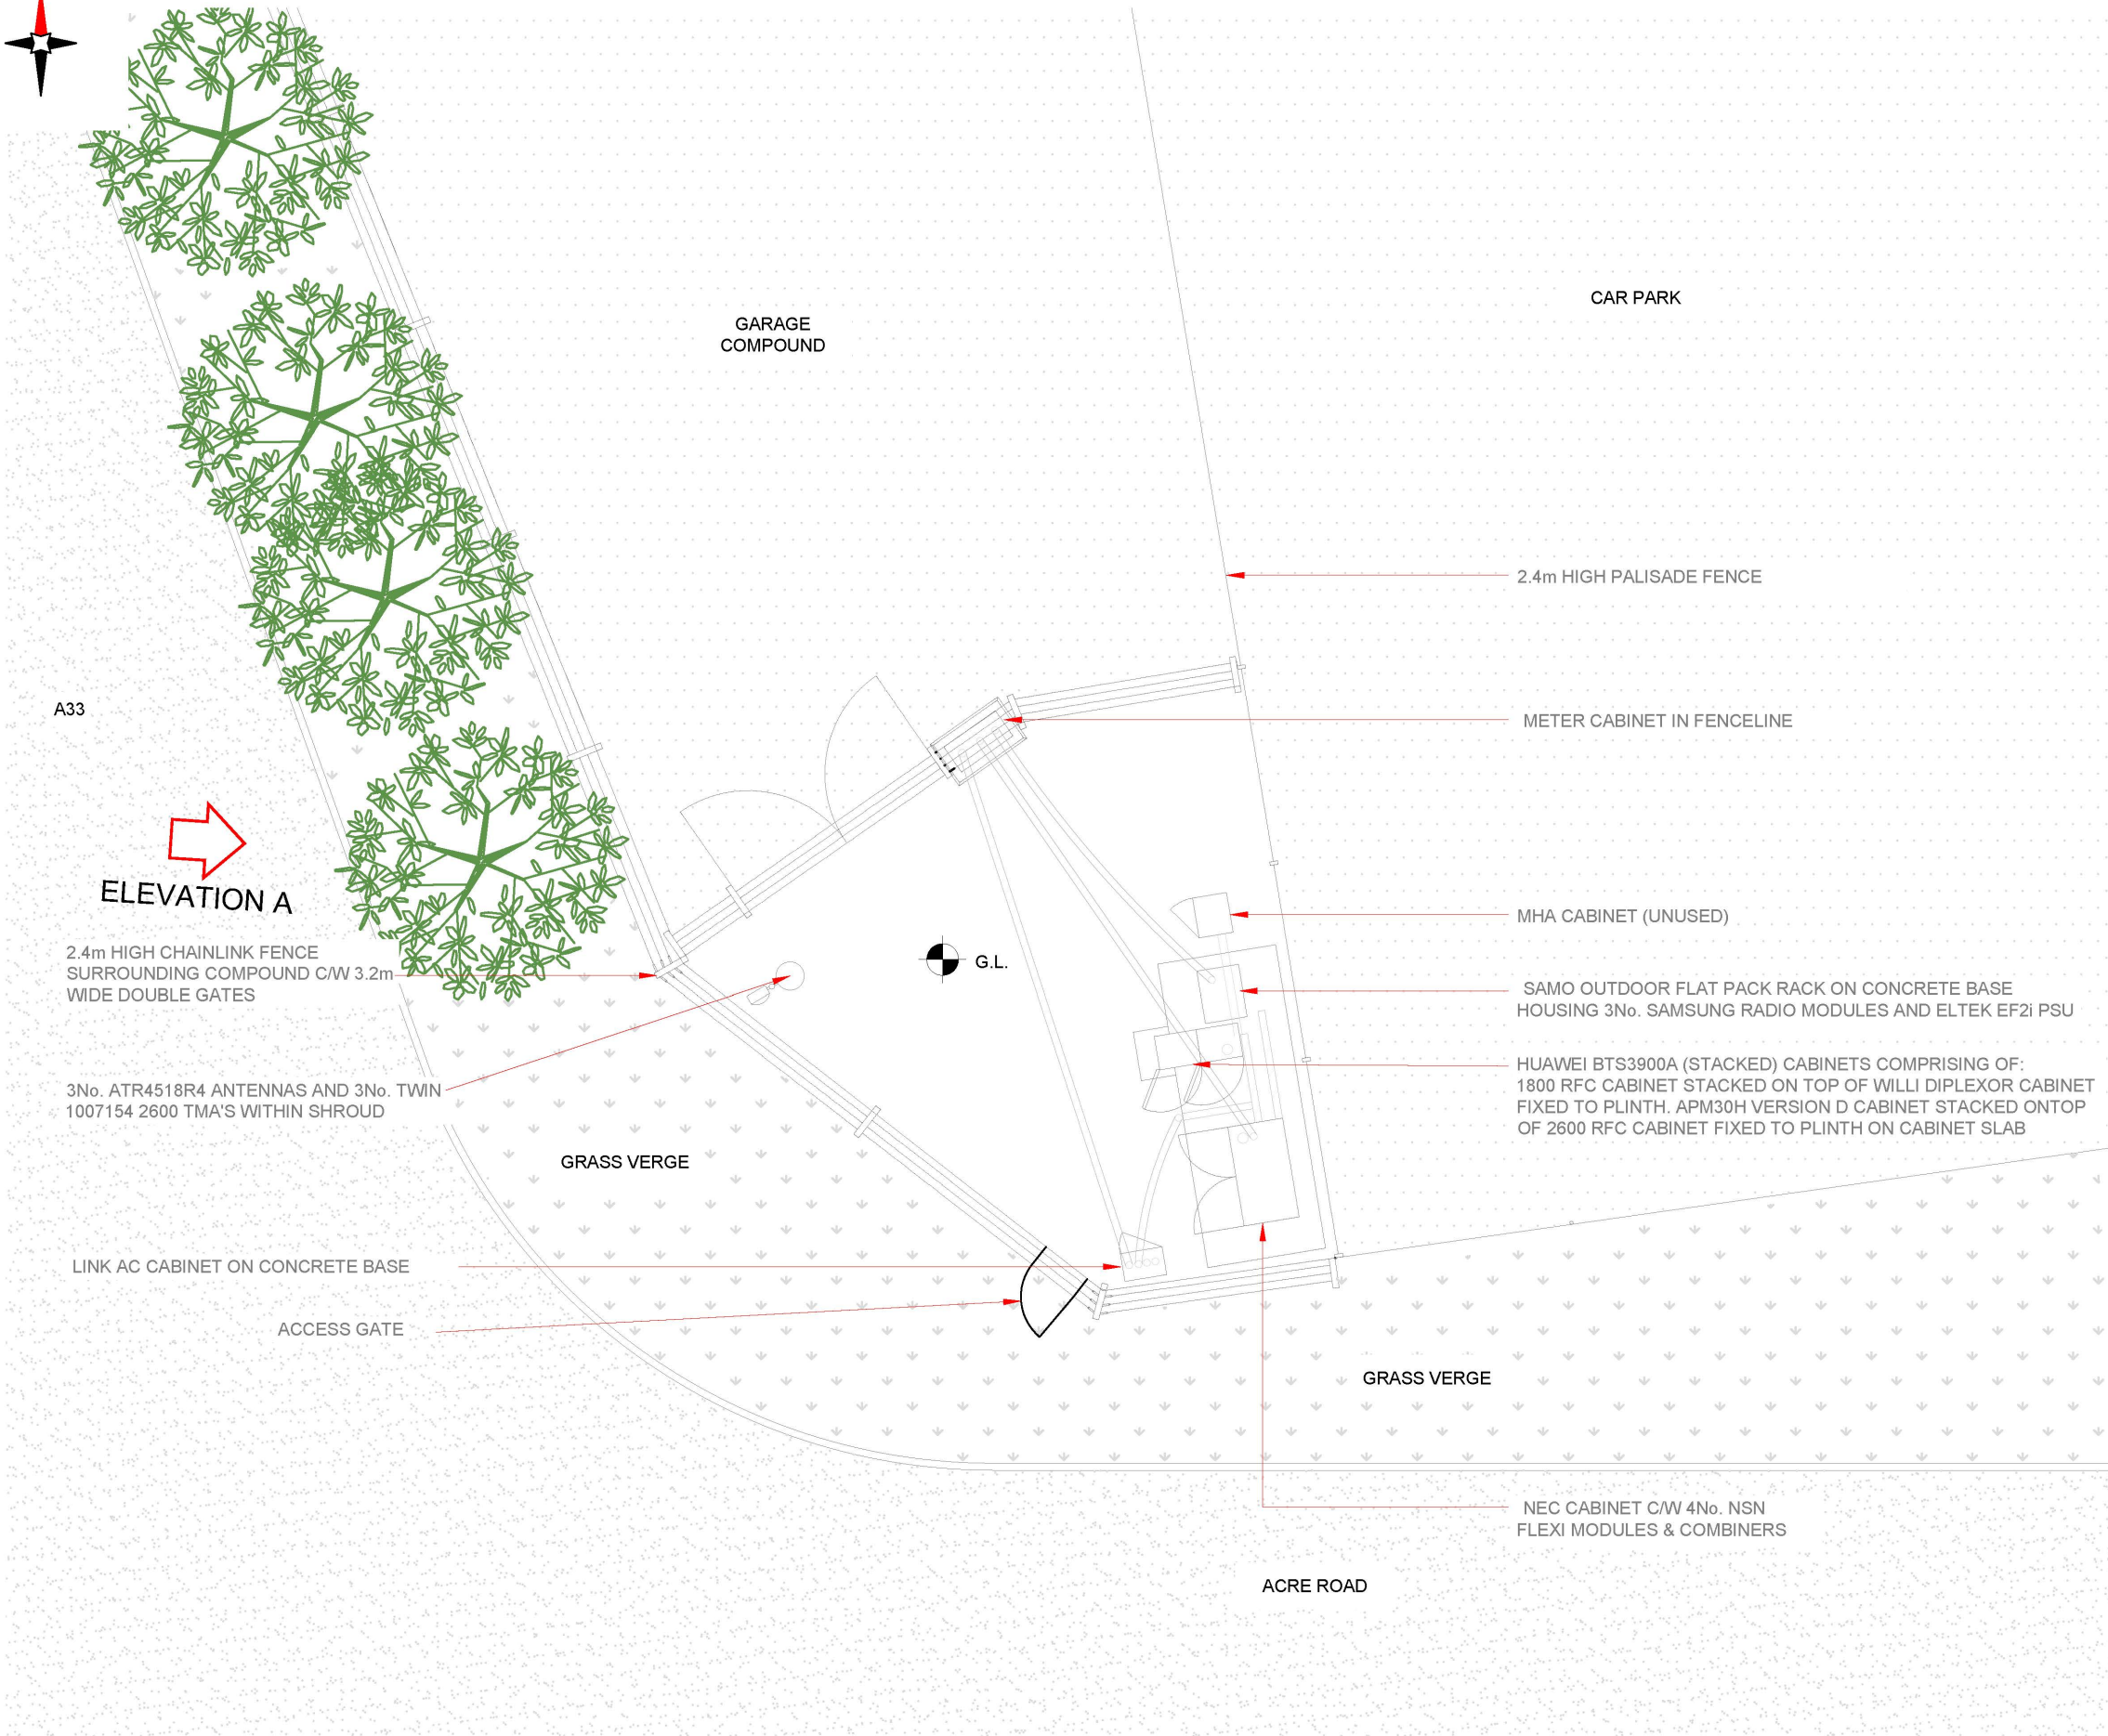

3G Antenna ID	Existing 3G Bearing
uA1	10°
uB1	130°
uC1	250°

Master:	MBNL / EE / H3G:	Project:	ATAP	Purpose of Issue:	Issue:
M004	MBNL	ATAP	Planning	D	
Date:	10/05/2019	Revision / Upgrade Description:			
Drawn:	A. Ward	GA Minor Amend			
Checked:	T. Clifford				
Approved:	M. Verner				
Master:	MBNL / EE / H3G:	Project:	ATAP	Purpose of Issue:	Issue:
M003	MBNL	ATAP	Planning	C	
Date:	30.04.19	Revision / Upgrade Description:			
Drawn:	B. Bugalski	Tower height lowered			
Checked:	T. Clifford				
Approved:	M. Verner				
Master:	MBNL / EE / H3G:	Project:	ATAP	Purpose of Issue:	Issue:
M002	MBNL	ATAP	Planning	B	
Date:	01/02/2019	Revision / Upgrade Description:			
Drawn:	J. Stevenson	Bearing changes			
Checked:	T. Clifford				
Approved:	M. Verner				
Master:	MBNL / EE / H3G:	Project:	ATAP	Purpose of Issue:	Issue:
M001	MBNL	ATAP	Planning	A	
Date:	09/01/2019	Revision / Upgrade Description:			
Drawn:	J. Stevenson	First Issue			
Checked:	T. Clifford				
Approved:	M. Verner				




Mobile Broadband Network Limited
Sixth Floor, Thames Tower, Station Road, Reading, RG1 1LX



UNIT E3 PITTS CLEAVE INDUSTRIAL ESTATE, TAVISTOCK, DEVON, PL19 0PW
sales@beaconcomms.co.uk Tel: +44 (0)1822 610610

Site Name:	TERRANOVA HOUSE		
Site ID:	1107576		
Address:	BENNET ROAD READING RG2 0RJ		
Title:	100 EXISTING SITE PLAN		
Project:	ATAP		
Purpose of Issue:	GENERAL ARRANGEMENT		
EE Cell ID:	25668	MBNL Cell ID:	RDG042
		3UK Cell ID:	RG1433
Master Drawing No: 1107576_RDG042_25668_RG1433_M004			
			Issue: D

 

EXISTING SITE PLAN
Scale 1:100