

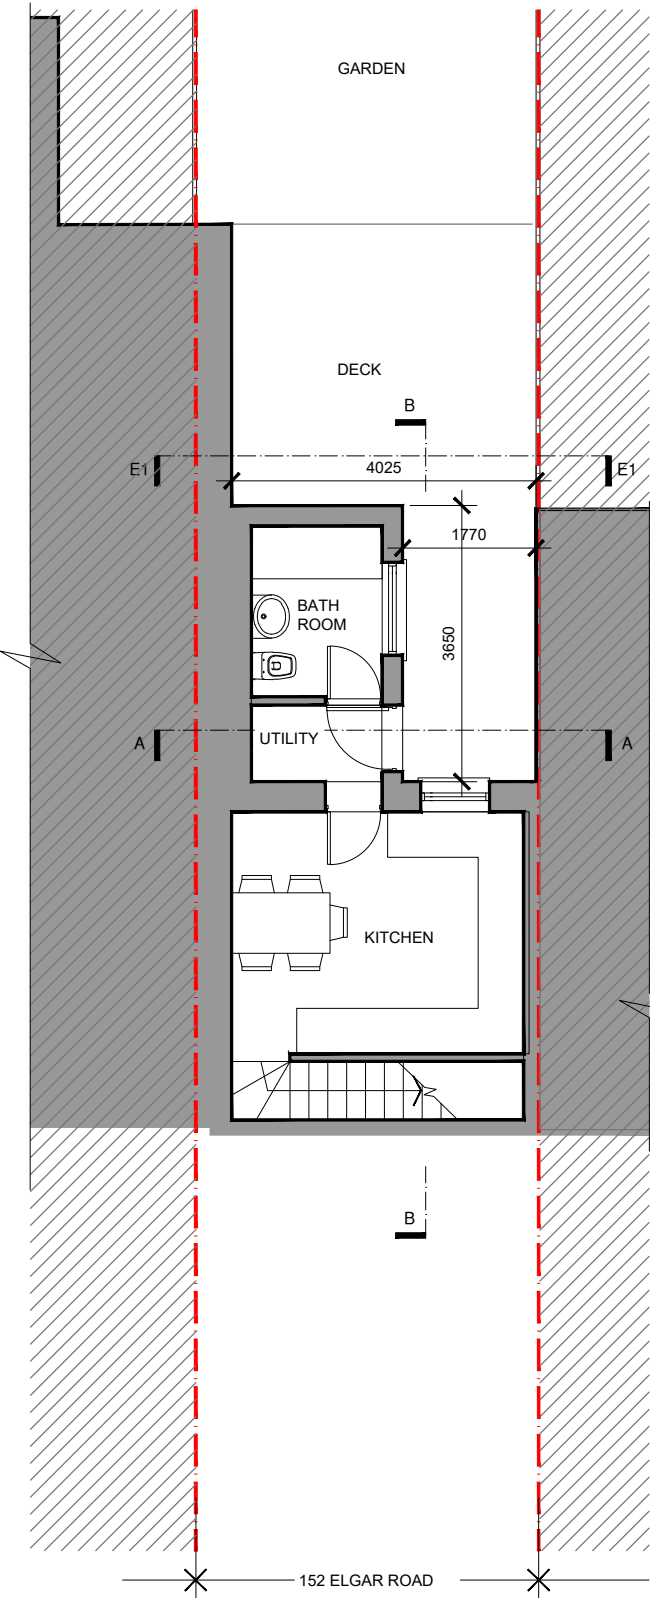



NOTES
- ALL DIMENSIONS & LEVELS ARE APPROXIMATE &
SHOULD NOT BE USED FOR CONSTRUCTION PURPOSES
- STRUCTURAL INFORMATION HAS NOT BEEN SHOWN
ON THESE DRAWINGS. FOR ANY STRUCTURAL
ALTERATIONS OR ADDITIONS A STRUCTURAL
ENGINEER SHOULD BE CONSULTED

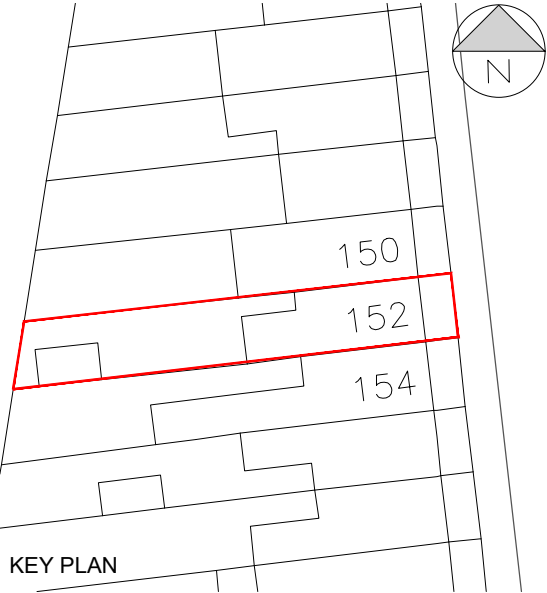


EXISTING LOWER GROUND FLOOR PLAN
SCALE 1:100 at A3

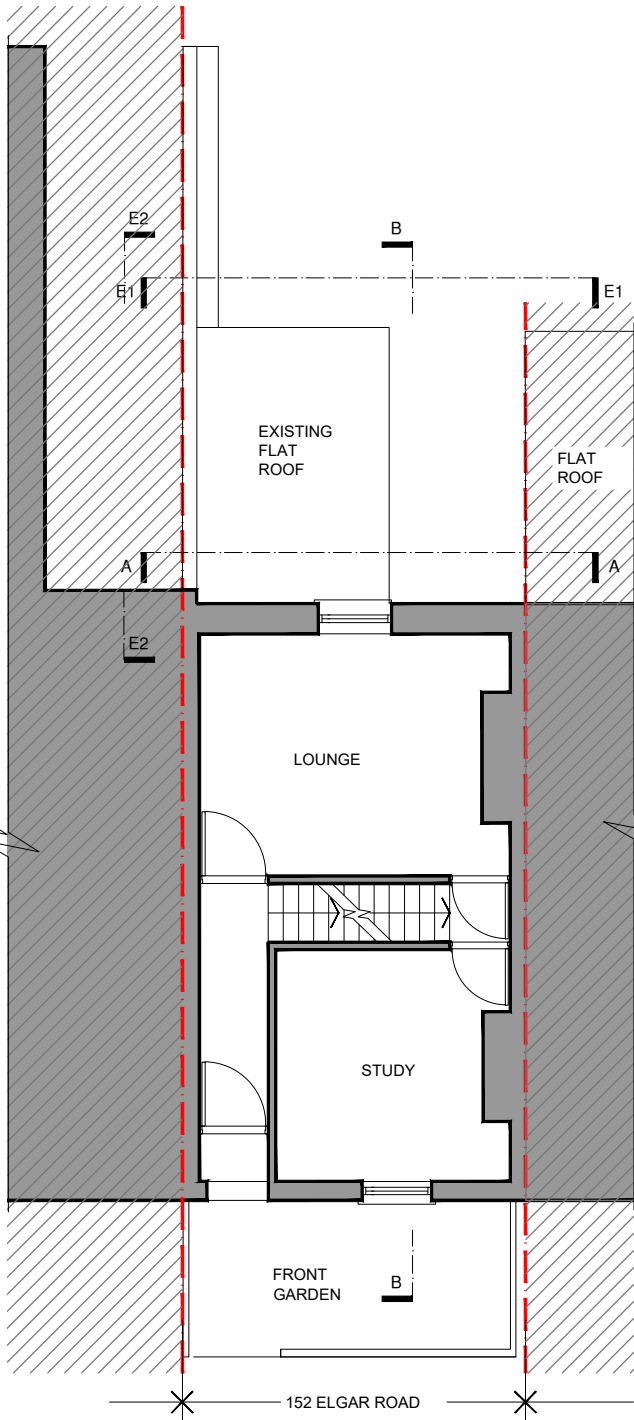

EXISTING GROUND FLOOR PLAN
SCALE 1:100 at A3

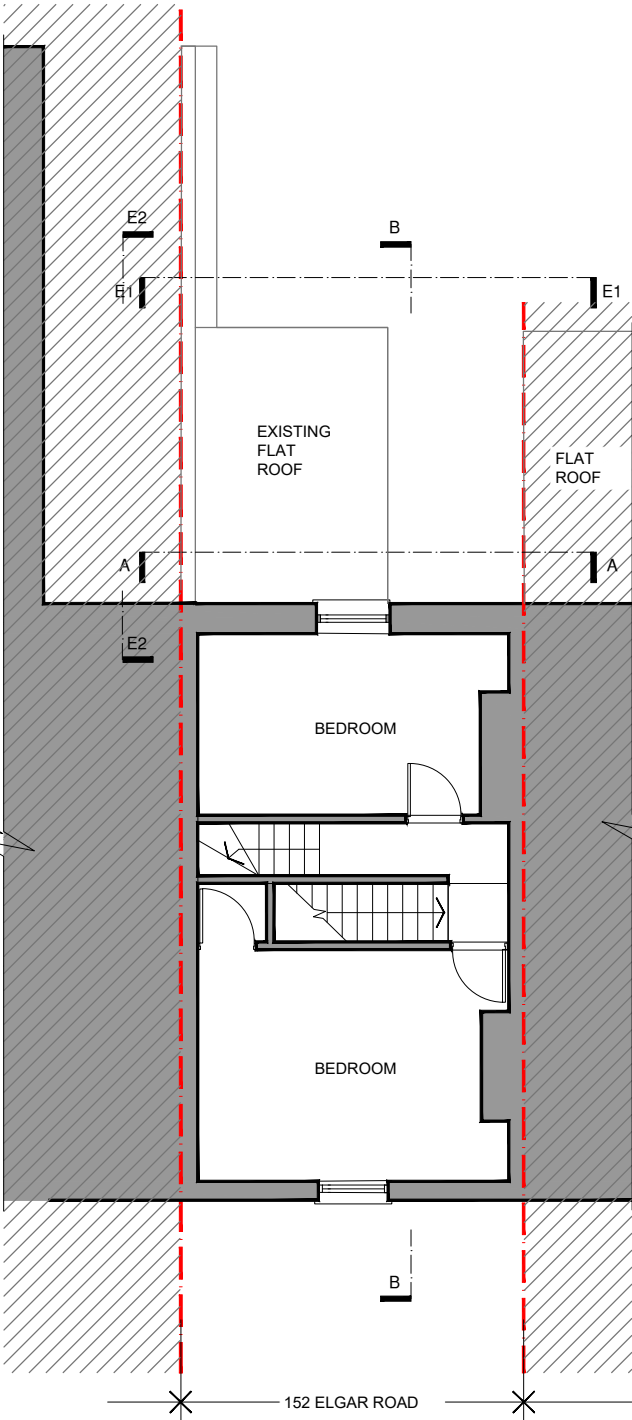

EXISTING FIRST FLOOR PLAN
SCALE 1:100 at A3

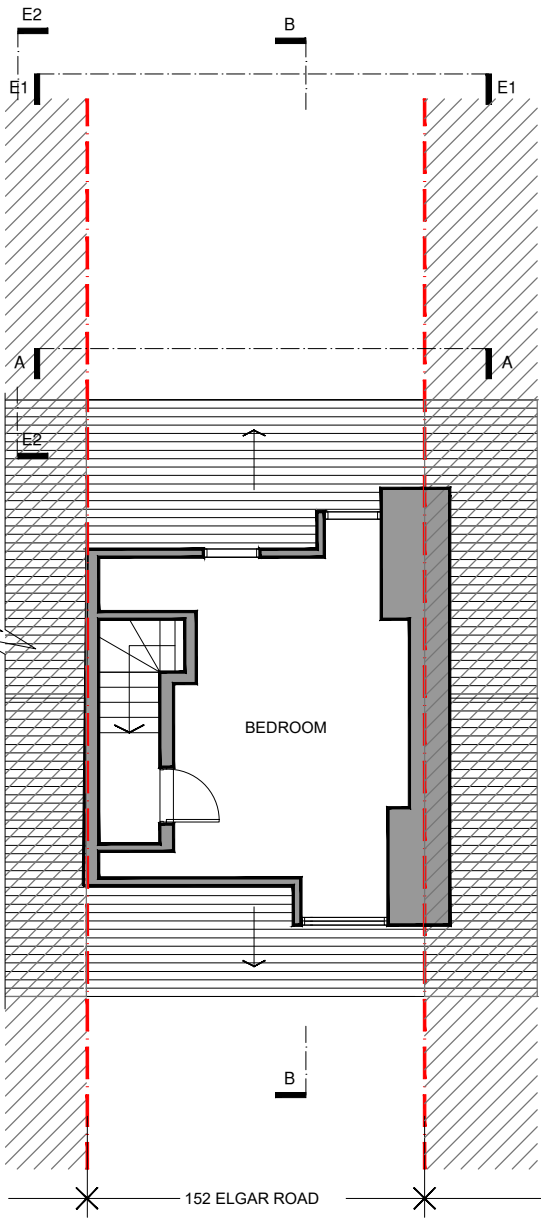

EXISTING SECOND FLOOR/ROOF PLAN
SCALE 1:100 at A3

- KEY
- APPROXIMATE LINE OF BOUNDARY
 - AREA NOT PART OF THIS APPLICATION
 - EXISTING CONSTRUCTION
 - TO BE DEMOLISHED/ REMOVED
 - PROPOSED CONSTRUCTION
 - EXISTING RENDER
 - EXISTING RED BRICK WALL
 - (NOT USED)
 - EXISTING WINDOW
 - EXISTING TIMBER DOOR
 - EXISTING SLATE ROOF
 - EXISTING VELUX WINDOW
 - EXISTING FLAT ROOF

SCALE 1:100 @A3
0 5m

PLANNING		
REV A	17.02.19	
ALICE HALLIGAN ARCHITECT		
152 Elgar Road Reading RG2 0BN		
EXISTING PLANS		
SCALE: 1:100@A3		DWG NO: A001