


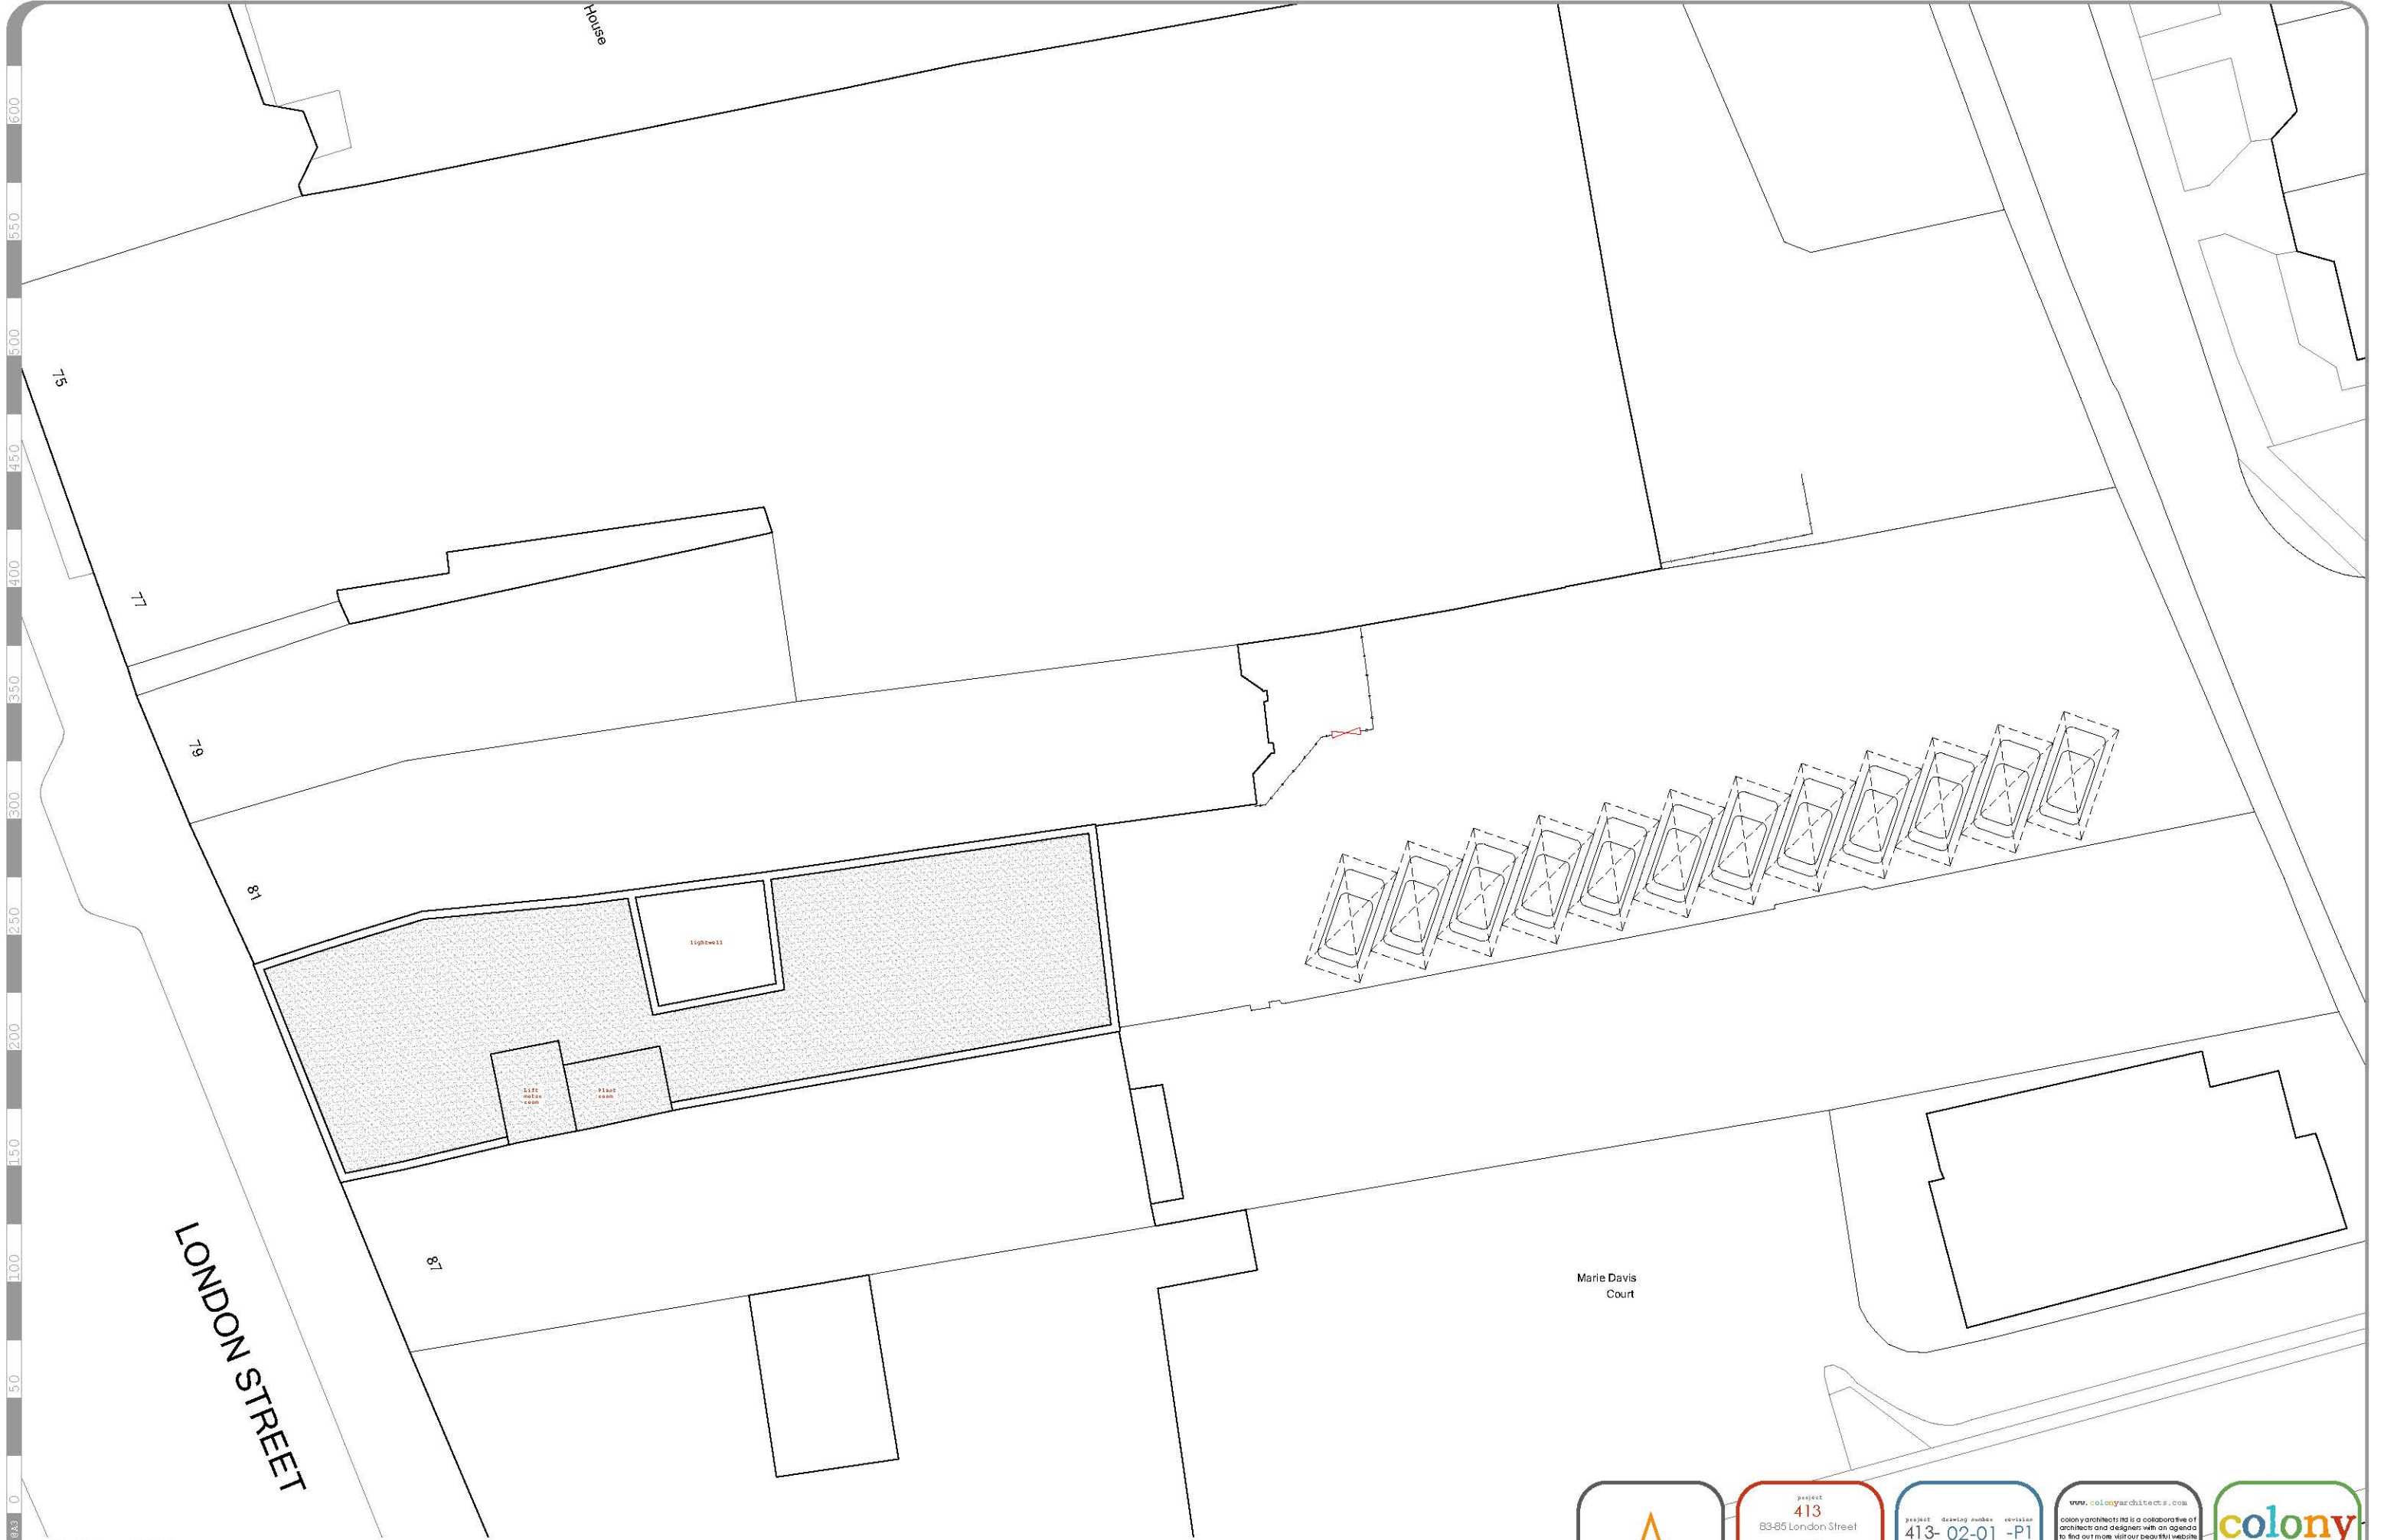

1:2500 scale 6x3 0 50 100 150 200 250 300 350 400 450 500 550 600

House

Marie Davis Court

LONDON STREET



Existing Roof Block Plan



project
413
83-85 London Street
client
Edward Richardson
drawing title
**Existing Block
Roof Plan**

project drawing number revision
413- 02-01 -P1
date status
Feb 2019 preliminary
scale size author checked
1:250 A1 AR EGM
© 2017 colony architects

www.colonyarchitects.com
colonyarchitects ltd is a collaborative of
architects and designers with an agenda
to find out more visit our beautiful website
contact: design@colonyarchitects.com
t: 07990 515972
e: 07779 255226
m: 0118 2800228
250 South Oak Way
Green Park, Reading
RG2 0YG

