



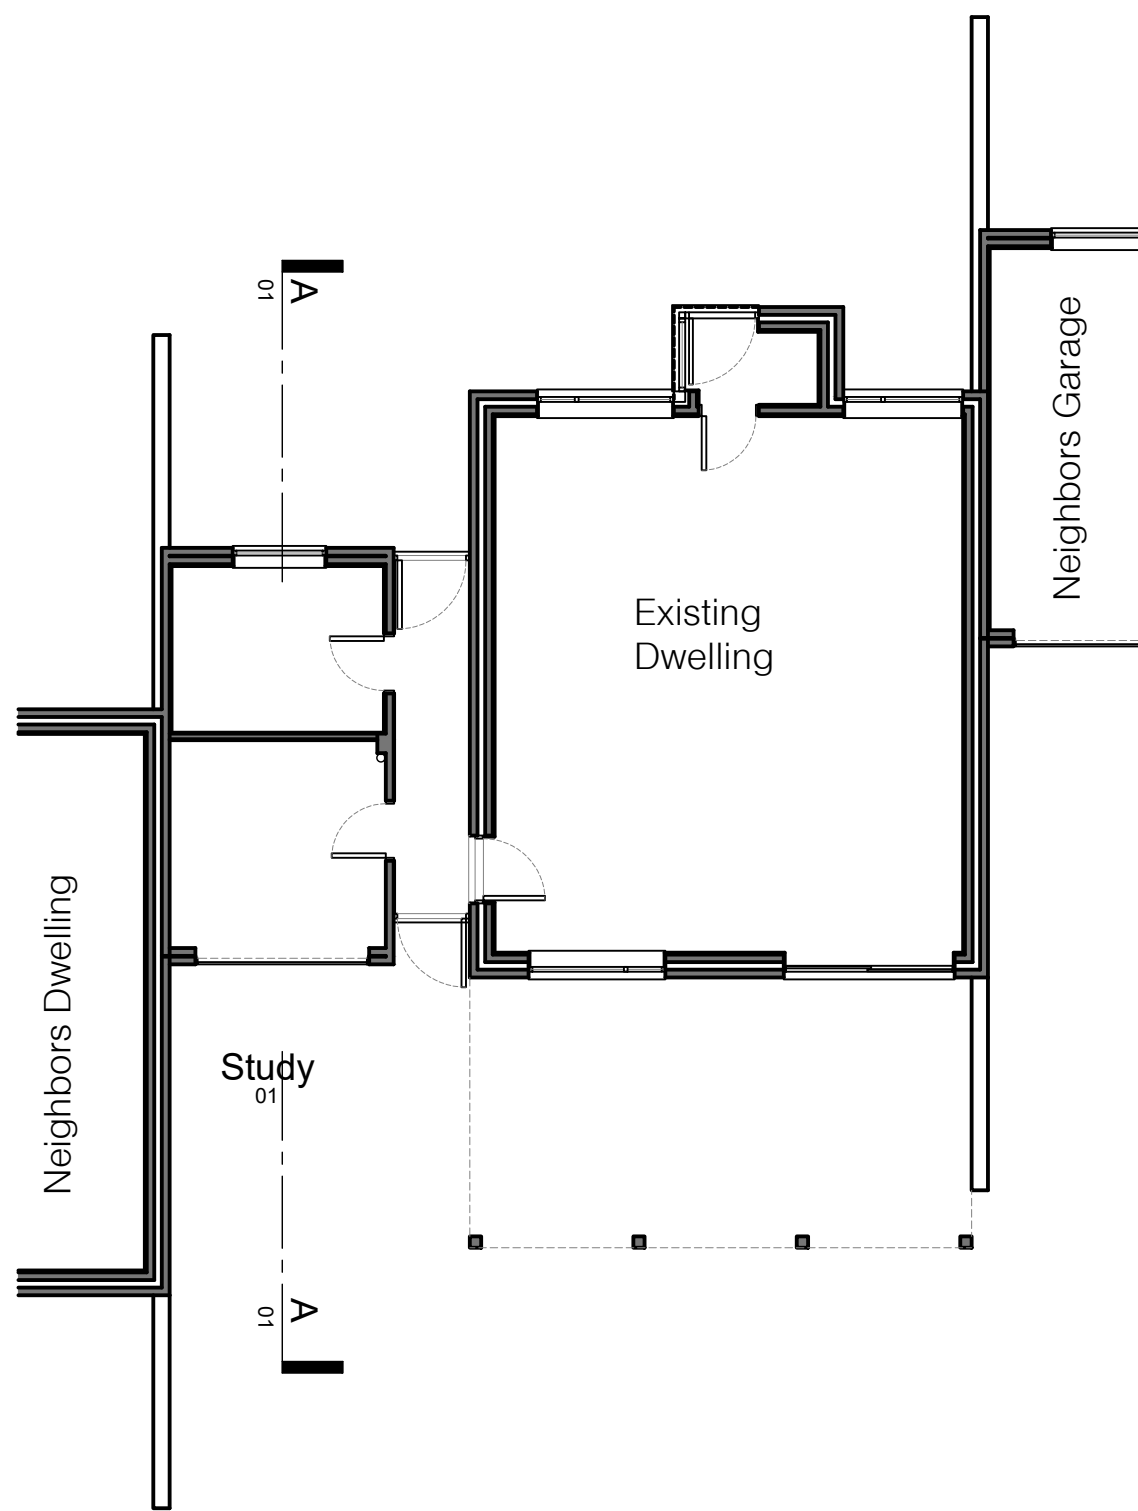

01 EXISTING GROUND FLOOR PLAN
1:50




03 EXISTING REAR ELEVATION
1:50

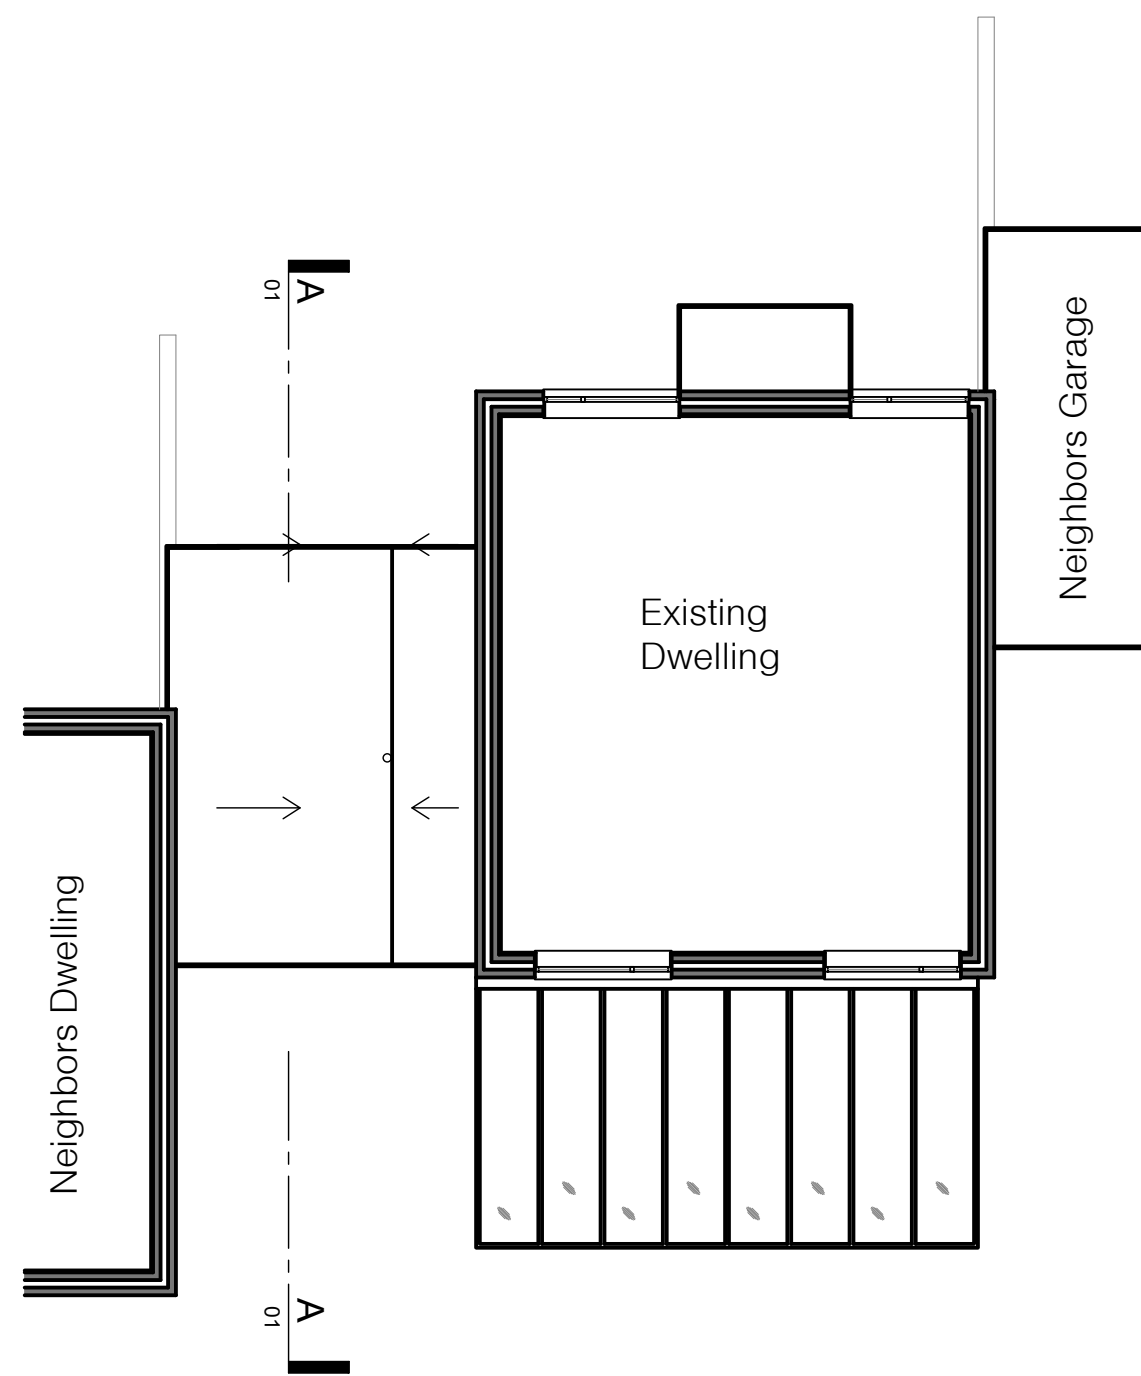

02 EXISTING FIRST FLOOR PLAN
1:50



04 EXISTING FRONT ELEVATION
1:50

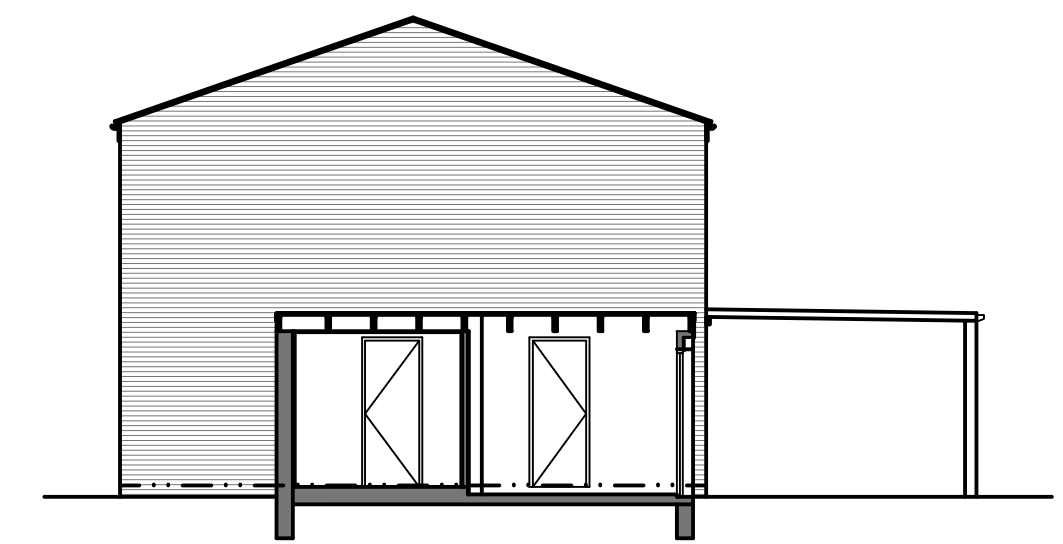

A EXISTING SECTION A-A
1:50



© Crown Copyright and Database Rights 2019 OS 100047474

05 SITE LOCATION PLAN
1:200

1:50
0 1 2 3M
All dimensions in millimeters and are to be checked on site

CLIENT
Mr. & Mrs. Volker, 3 Ibstone Ave, RG4 6PJ

PROJECT
Single storey extension to existing dwelling

DRAWING
Existing plans, section and elevations

SCALES
1:100@A1

DATE
May 19

DRG. NO.
1901.GA.

REV.
-