


2019 © Woodridge Developments Ltd.
Do not scale from this drawing.
All dimensions in millimeters
unless stated otherwise.
We reserve the right to alter detail
to suit production.
All tolerances to be +/- 3mm unless
otherwise specified
Drawings to be read in
conjunction with specification and
detail sheets.

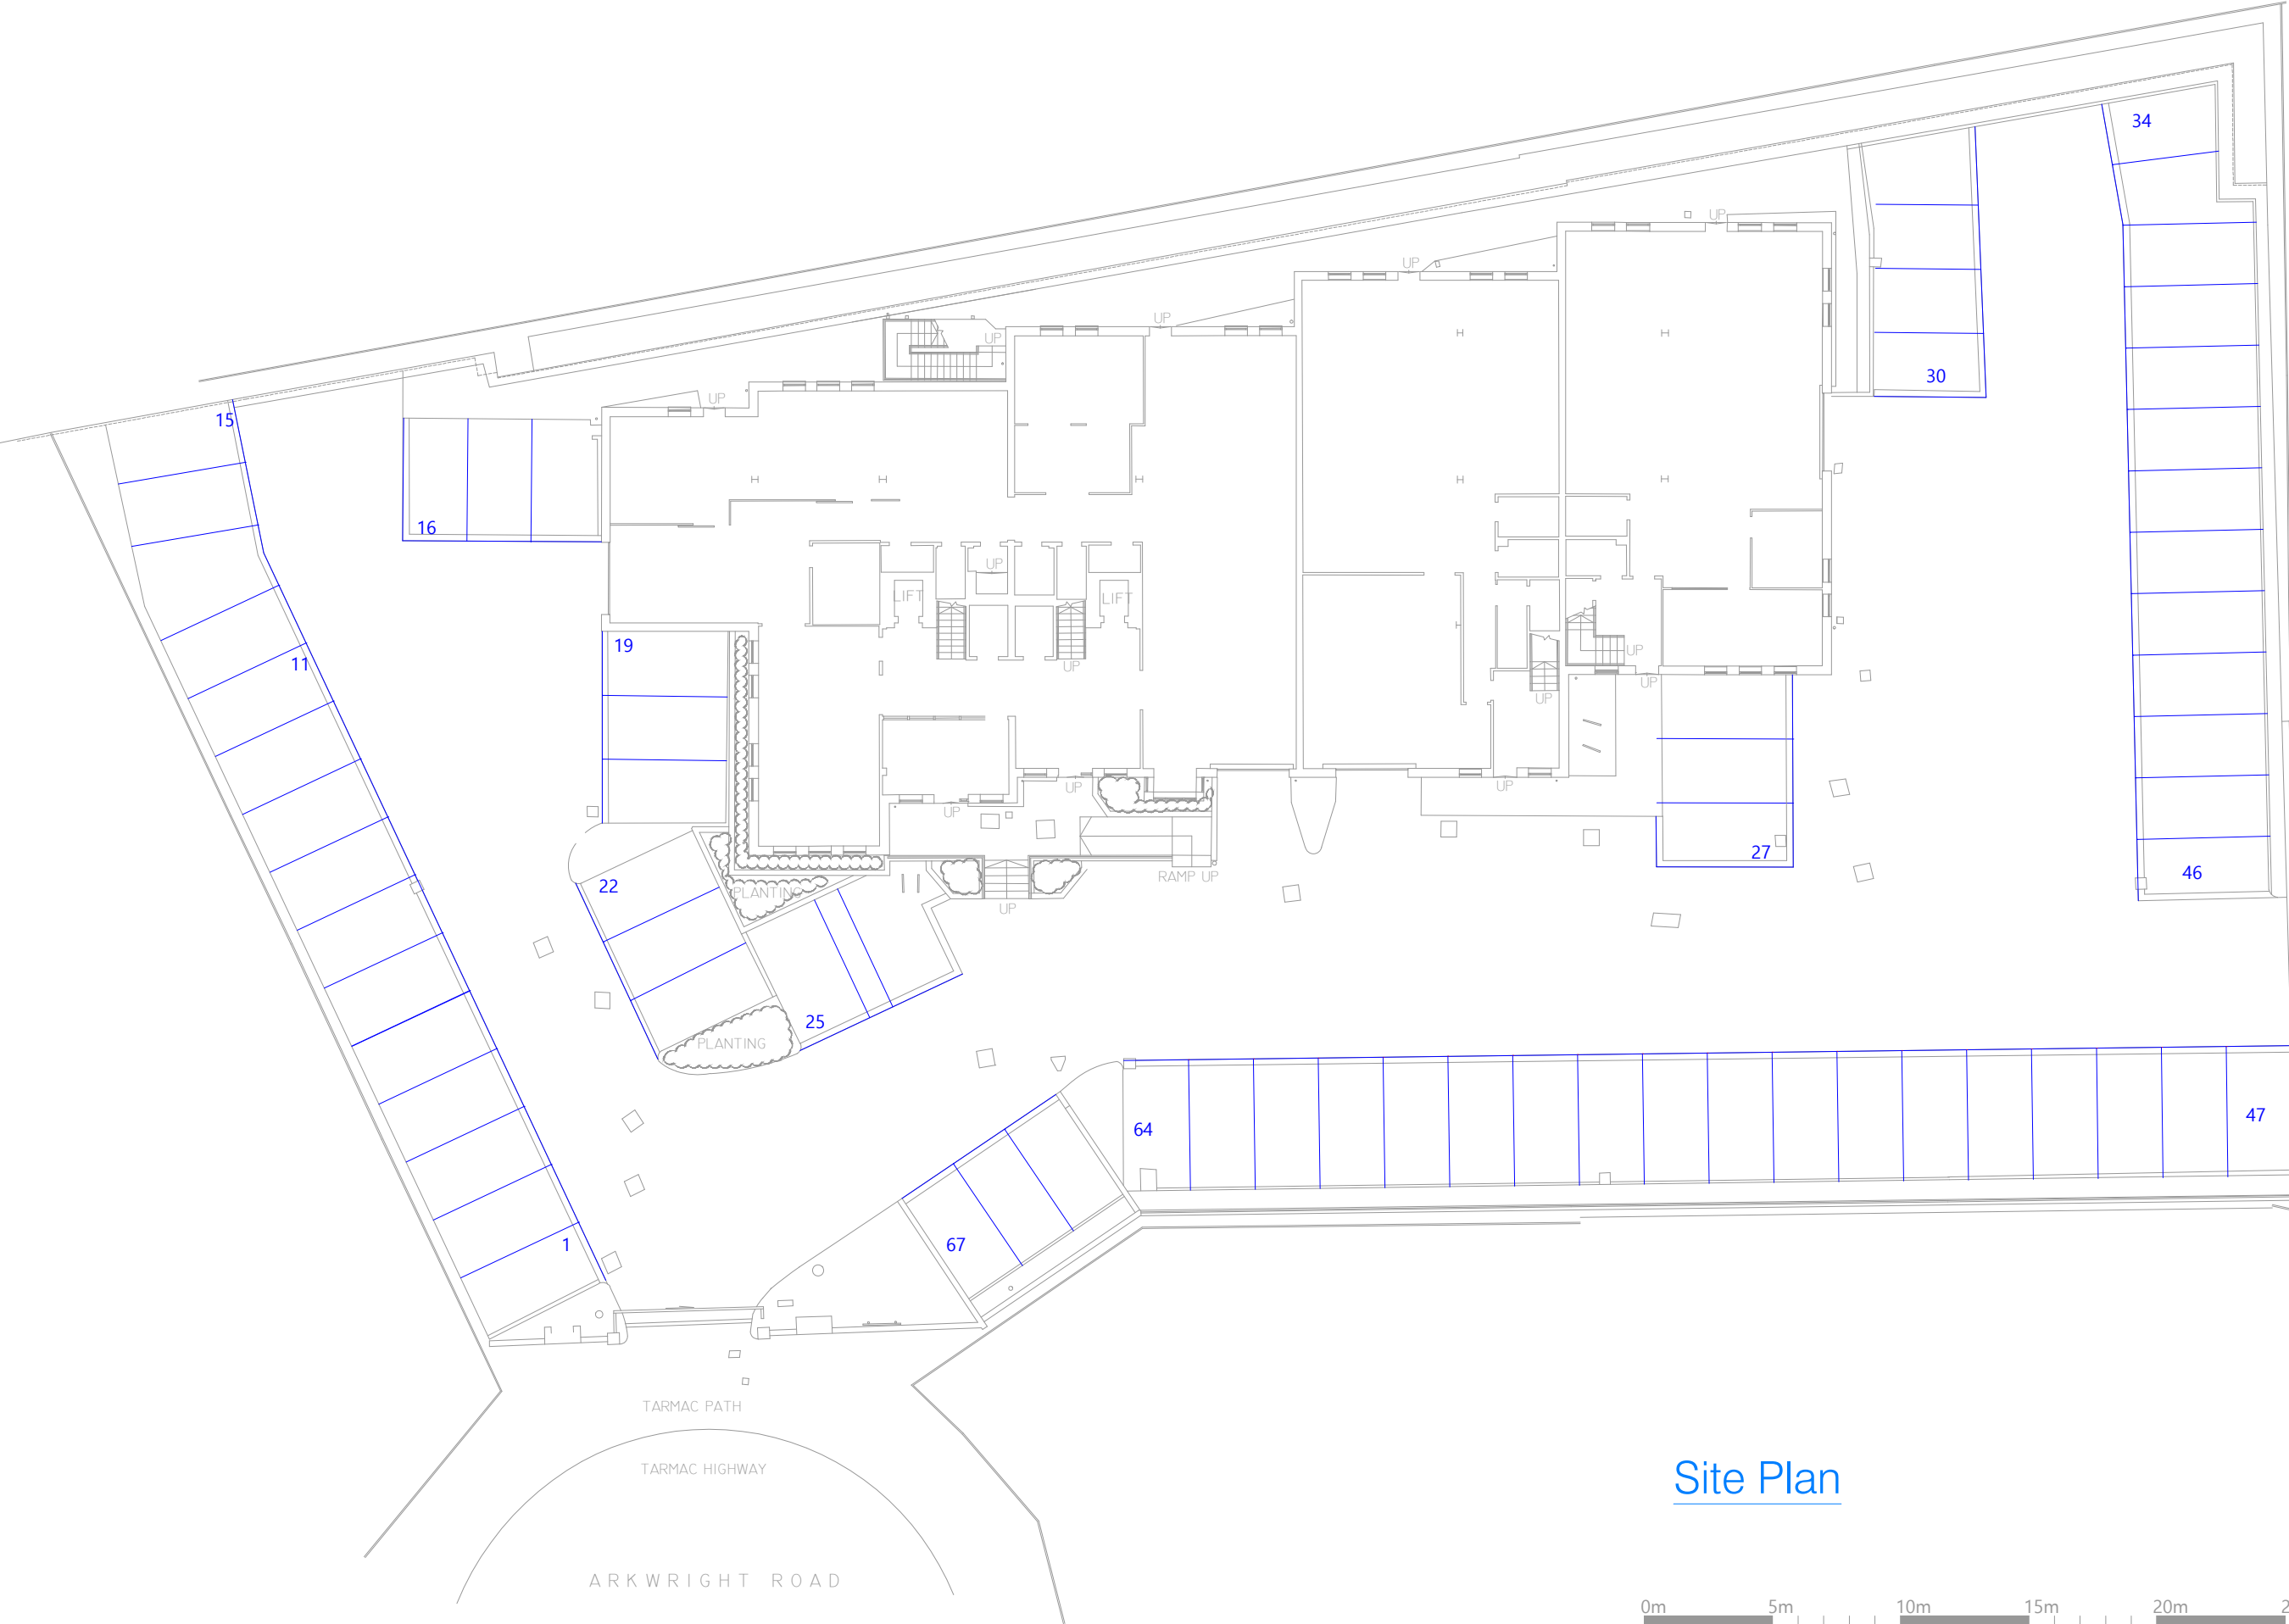

Site Plan



A	15.01.19	Issued For Approval
Rev	Date	Description
Project		
Woodridge - Quad		
Location		
-		
Drawing Title		
Site Plan with carpark split		
		
11 Arkwright Road, Reading, RG2 0LU www.woodridgedevelopments.uk		
Drawn by	Checked by	Scale @ A3
ARD	AP	1:250
Project Ref.	Drawing No.	Revision
- G05 - B		